


# Cavitytech Systems Ltd

## Specialist Property Preservation


9 South Terrace  
Littlehampton

First floor left hand party wall between fire breasts

68951—4.

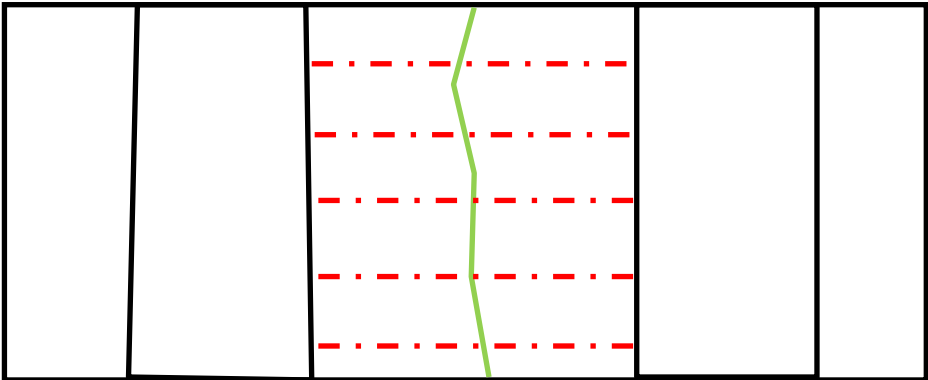

Second floor left hand party wall between fire breasts

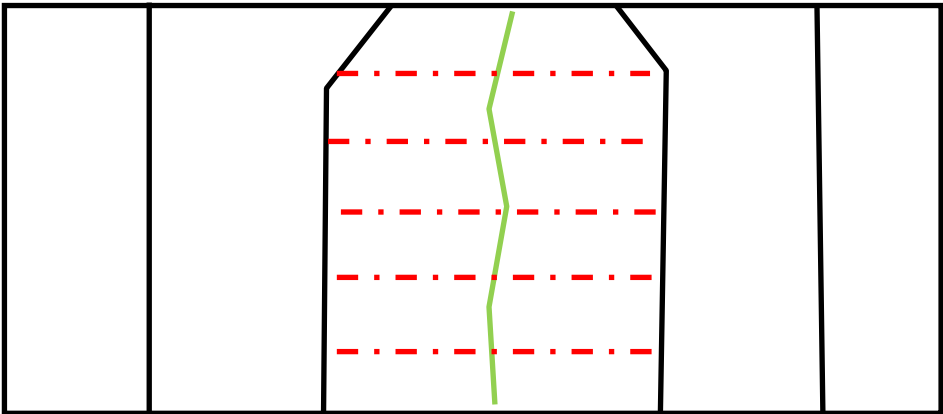

Helibar crack repair



Resin grout crack fill



Sketch plan only—not to scale.