

Cavitytech Systems Ltd

Specialist Property Preservation

9 South Terrace
Littlehampton


68951 –3

Helibar Wall connection to specification RW03


Resin grout crack fill



Second floor rear left hand Corner

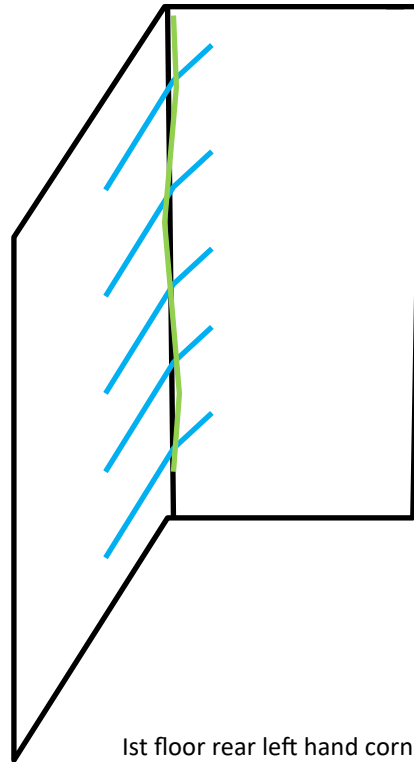

1st floor rear left hand corner

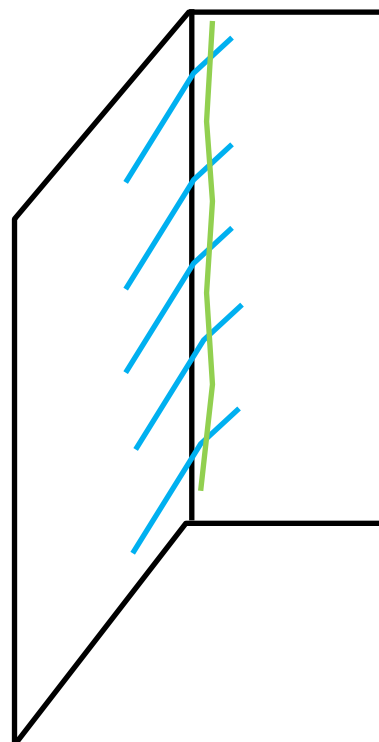

Sketch plan only—not to scale.