


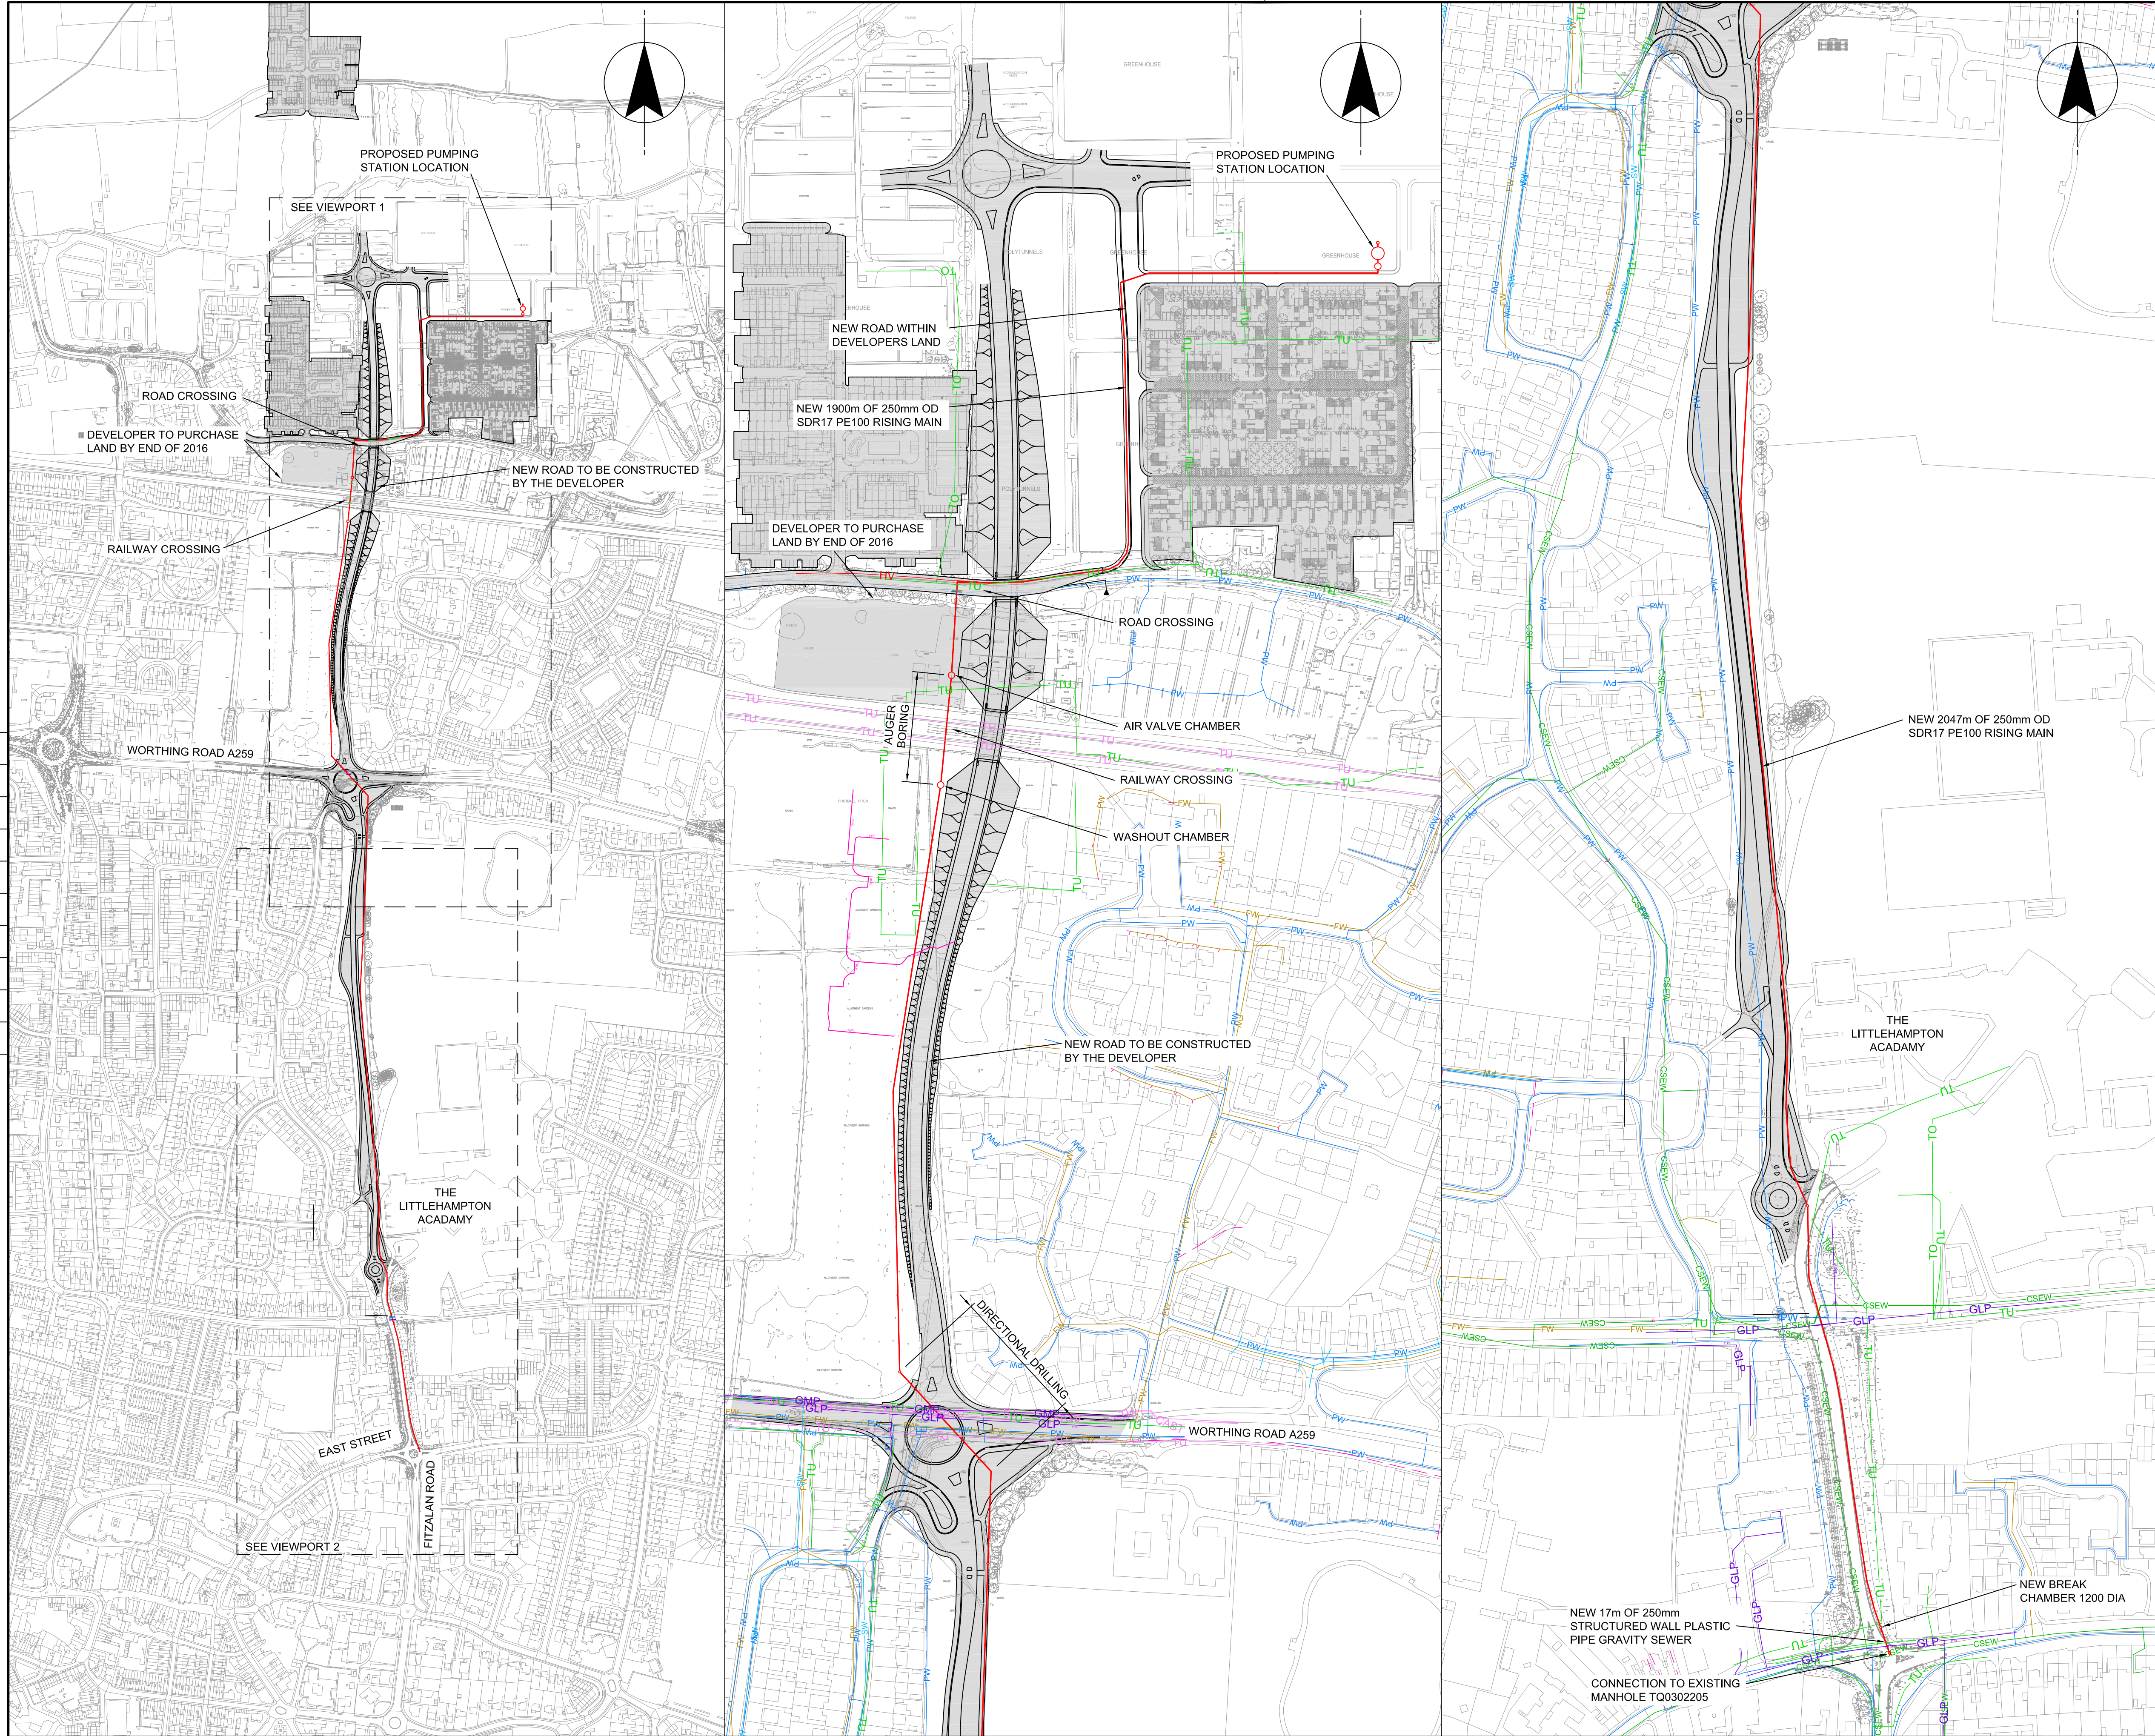

S.W. DRAWING NO.
JN.670038-27.1C0002

REVISION
B

NOTES

- ALL DIMENSIONS IN MILLIMETRES AND ALL LEVELS IN METRES UNLESS SHOWN OTHERWISE.
- THIS DRAWING IS BASED ON HISTORICAL AND O.S. DATA. INCONSISTENCY IN DATA SHOULD BE CHECKED AND VERIFIED BEFORE EXCAVATION.
- EXISTING AND INDICATIVE PIPE ROUTES BASED ON GIS DATA. SOUTHERN WATER SERVICES LTD. ACCEPT NO RESPONSIBILITY IN THE EVENT OF INACCURACY. THE ROUTES ARE TO BE CHECKED AND VERIFIED BEFORE CONSTRUCTION WORKS.

REFERENCES

JN.670038-27.1C0002 - SITE LAYOUT OVERVIEW
JN.670038-27.1C0005 - HAZARD PLAN AND LONGSECTION, SITE OVERVIEWS
JN.670038-27.1C0006 - PLAN AND LONGITUDINAL SECTION, SHEET 1 OF 8
JN.670038-27.1C0007 - PLAN AND LONGITUDINAL SECTION, SHEET 2 OF 8
JN.670038-27.1C0008 - PLAN AND LONGITUDINAL SECTION, SHEET 3 OF 8
JN.670038-27.1C0009 - PLAN AND LONGITUDINAL SECTION, SHEET 4 OF 8
JN.670038-27.1C0010 - PLAN AND LONGITUDINAL SECTION, SHEET 5 OF 8
JN.670038-27.1C0011 - PLAN AND LONGITUDINAL SECTION, SHEET 6 OF 8
JN.670038-27.1C0012 - PLAN AND LONGITUDINAL SECTION, SHEET 7 OF 8
JN.670038-27.1C0013 - PLAN AND LONGITUDINAL SECTION, SHEET 8 OF 8
JN.670038-27.1C0021 - SIGNIFICANT HAZARDS AND HIGH RISK SERVICES, SHEET 1
JN.670038-27.1C0022 - SIGNIFICANT HAZARDS AND HIGH RISK SERVICES, SHEET 2
JN.670038-27.1C0023 - SIGNIFICANT HAZARDS AND HIGH RISK SERVICES, SHEET 3
JN.670038-27.1C0024 - SIGNIFICANT HAZARDS AND HIGH RISK SERVICES, SHEET 4
JN.670038-27.1C0025 - SIGNIFICANT HAZARDS AND HIGH RISK SERVICES, SHEET 5
JN.670038-27.1C0026 - SIGNIFICANT HAZARDS AND HIGH RISK SERVICES, SHEET 6
JN.670038-27.1C0027 - SIGNIFICANT HAZARDS AND HIGH RISK SERVICES, SHEET 7
JN.670038-27.1C0028 - SIGNIFICANT HAZARDS AND HIGH RISK SERVICES, SHEET 8
JN.670038-27.1C2901 - PUMPING STATION GENERAL ARRANGEMENT
JN.670038-27.1C2902 - PUMPING STATION COMPOUND LAYOUT

LEGEND

PROPOSED WORKS

FUTURE ROAD CONSTRUCTION BY OTHERS

FOUL RISING MAIN (UNADOPTED)

FOUL PUMPING STATION (UNADOPTED)

SEWERS

SW EXISTING SURFACE WATER SEWER

FW EXISTING FOUL WATER SEWER

CSEW EXISTING COMBINED MAIN

EXISTING PRIVATE SEWER

UTILITIES

PW POTABLE WATER MAIN

TO OVERHEAD TELECOMS

TU UNDERGROUND TELECOMS

HV HIGH VOLTAGE ELECTRIC

CABTV CABLE TV

TELECOMS U/G OTHER

GLP LOW PRESSURE GAS MAIN

GMP MEDIUM PRESSURE GAS MAIN

SCALE 1 : 2000

SCALE 1 : 5000

CURRENT VERSION INFORMATION

B. TWO NOTES ALTERED.

DATE	DRWN	CHKD	REVO	REV	REASON FOR ISSUE
2016/10/07	BN	AR	JC	A	FOR INFORMATION
2017/03/28	BN	AR	GA	B	FOR INFORMATION

THIS DRAWING IS ISSUED BY SOUTHERN WATER SUBJECT TO THE CONDITIONS THAT IT IS NOT COPIED EITHER IN WHOLE OR IN PART OR DISCLOSED TO THIRD PARTIES UNLESS PRIOR WRITTEN AUTHORISATION IS GIVEN BY SOUTHERN WATER
PREVIOUS VERSIONS OF THIS DRAWING SHOULD BE STAMPED SUPERSEDED OR DESTROYED
DO NOT SCALE THIS DRAWING - IF IN DOUBT ASK

Southern Water

In Partnership with

MWH

Southern House
Yeoman Road
Worthing
West Sussex
BN13 3NX
telephone (01903) 264444
fax (01903) 691435

PROJECT TITLE

S98 DEV. NORTH OF TODDINGTON LANE
LITTLEHAMPTON

DRAWING TITLE

SITE LAYOUT OVERVIEW

SITE UNIT MNEUMONIC	SITE UNIT NO.	SCALE	MASTER SIZE
PRN	670038-27	AS SHOWN	A1

S.W. DRAWING NO.
JN.670038-27.1C0002

REVISION
B