

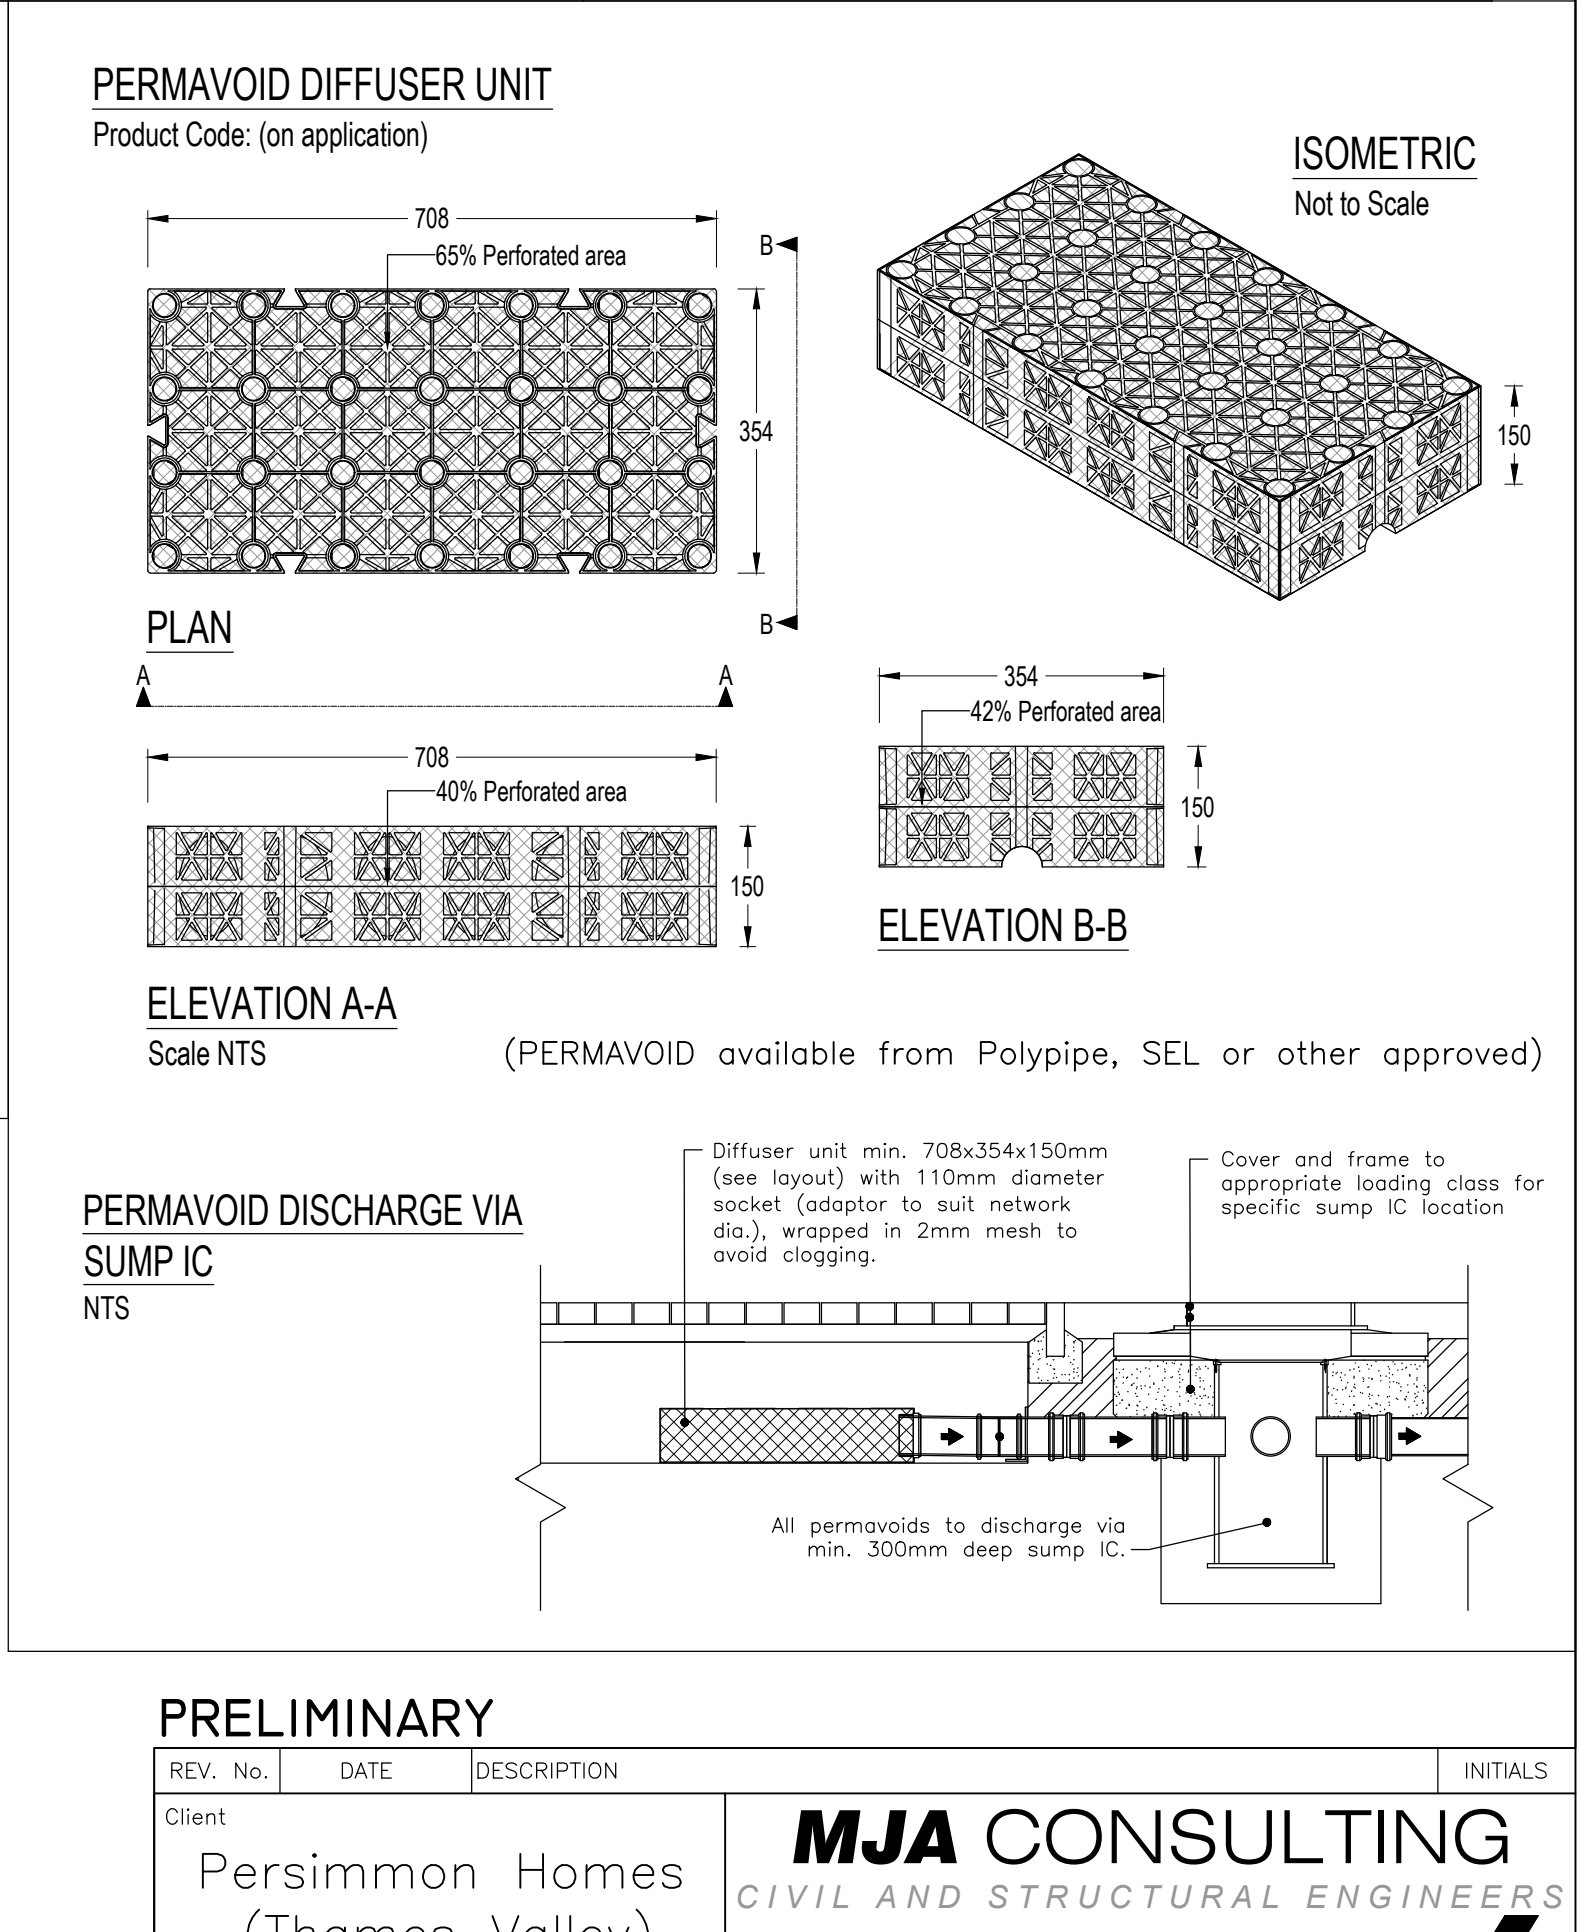
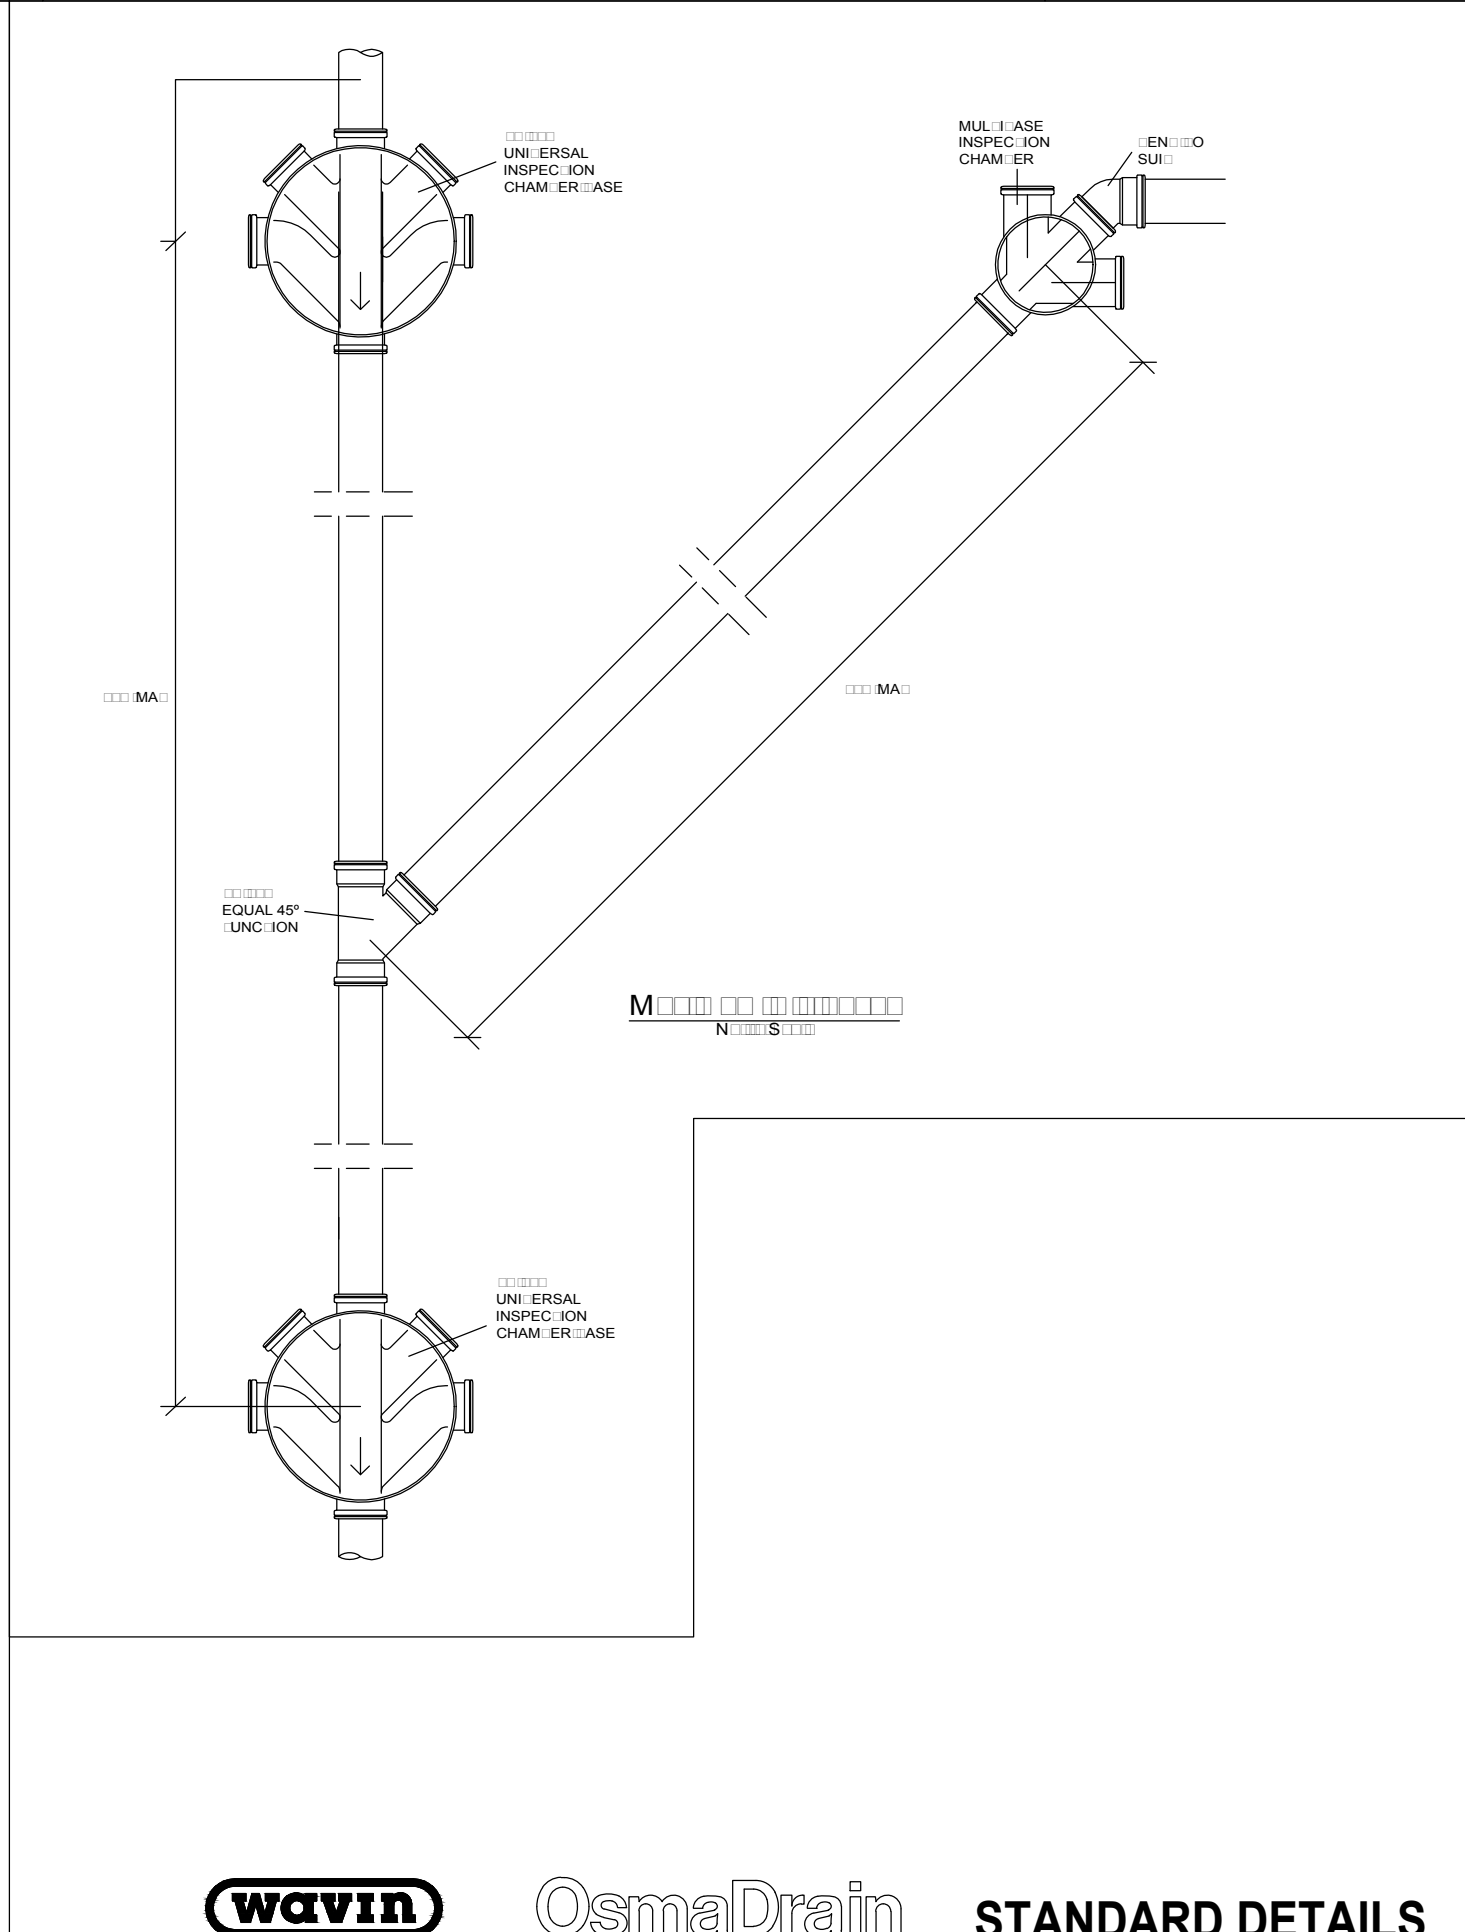
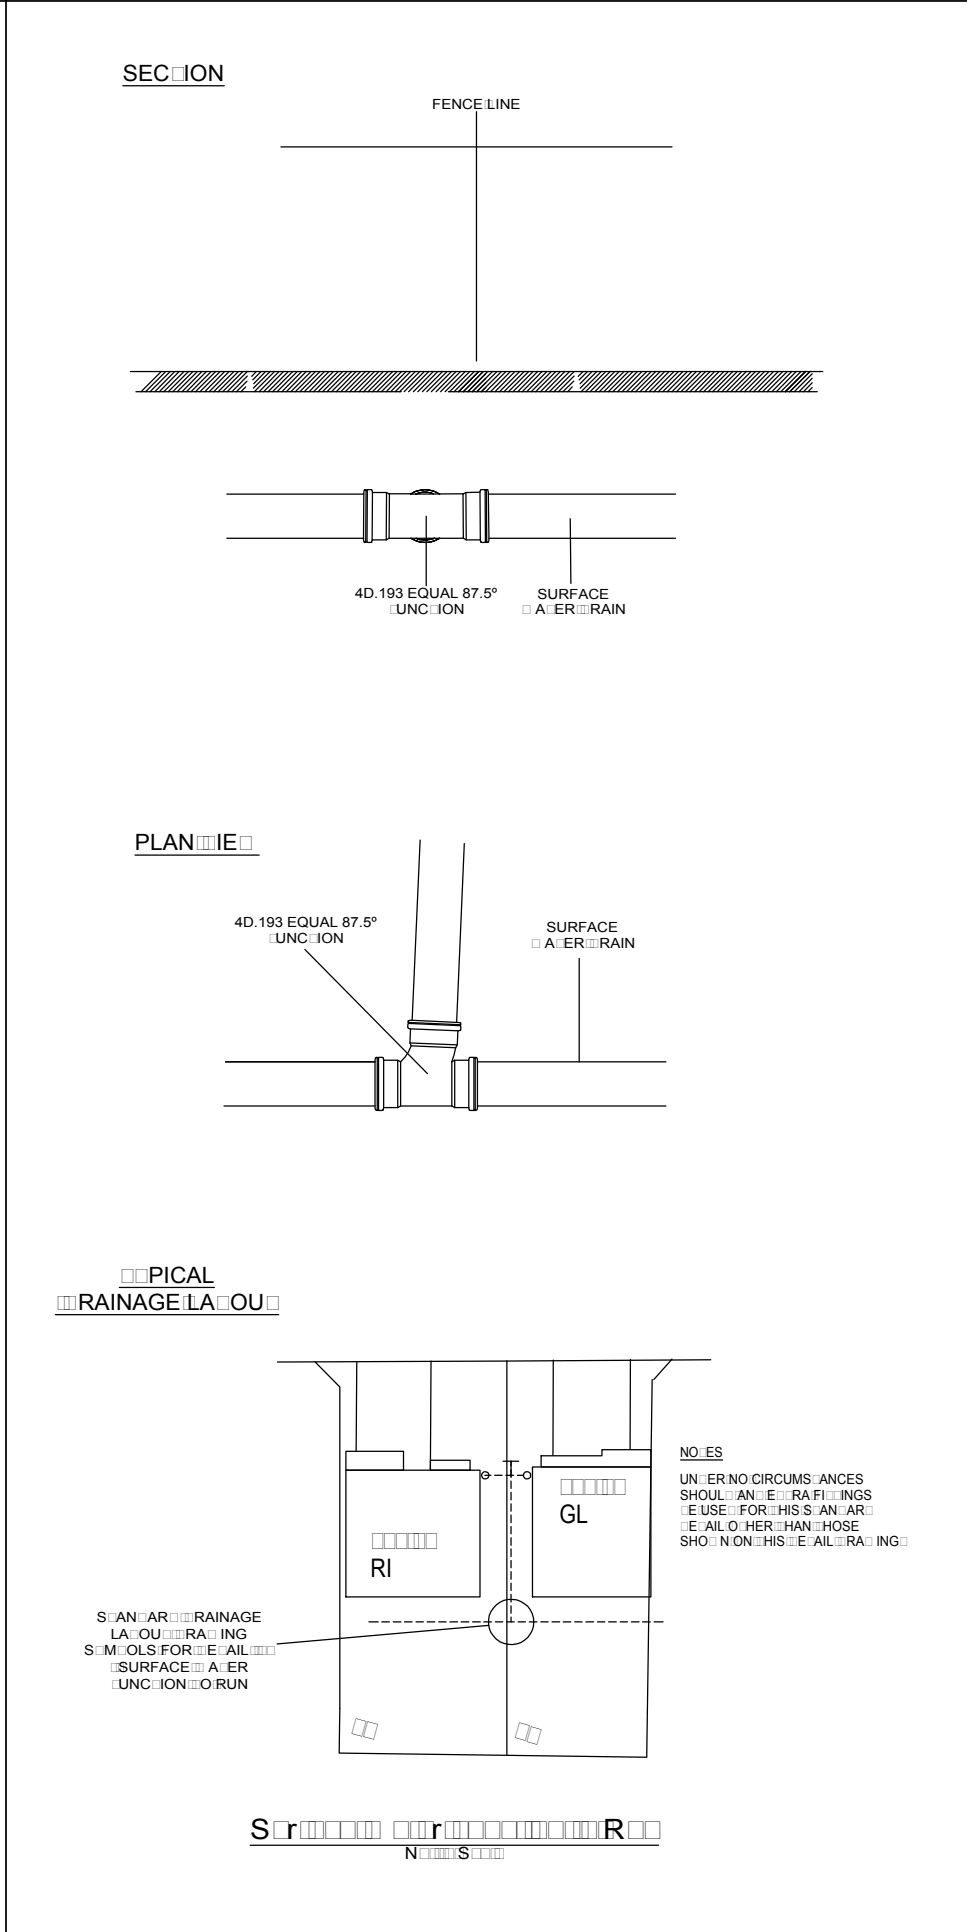
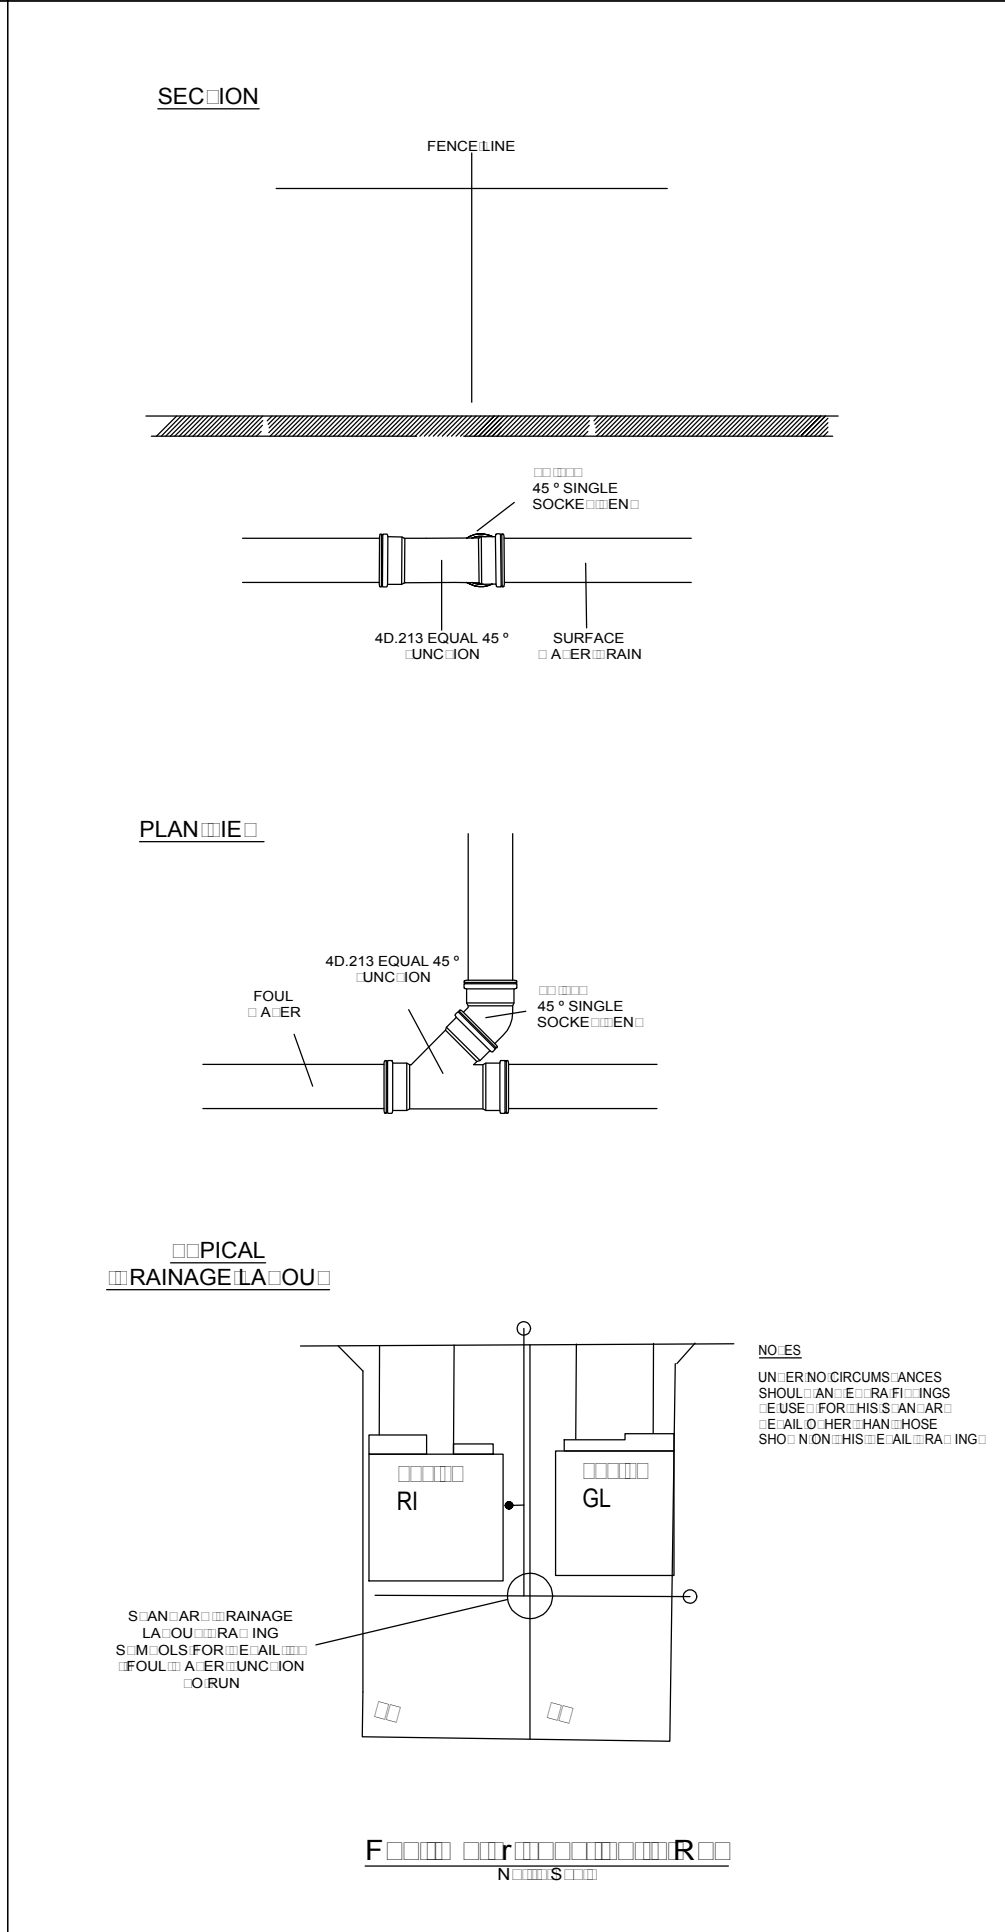
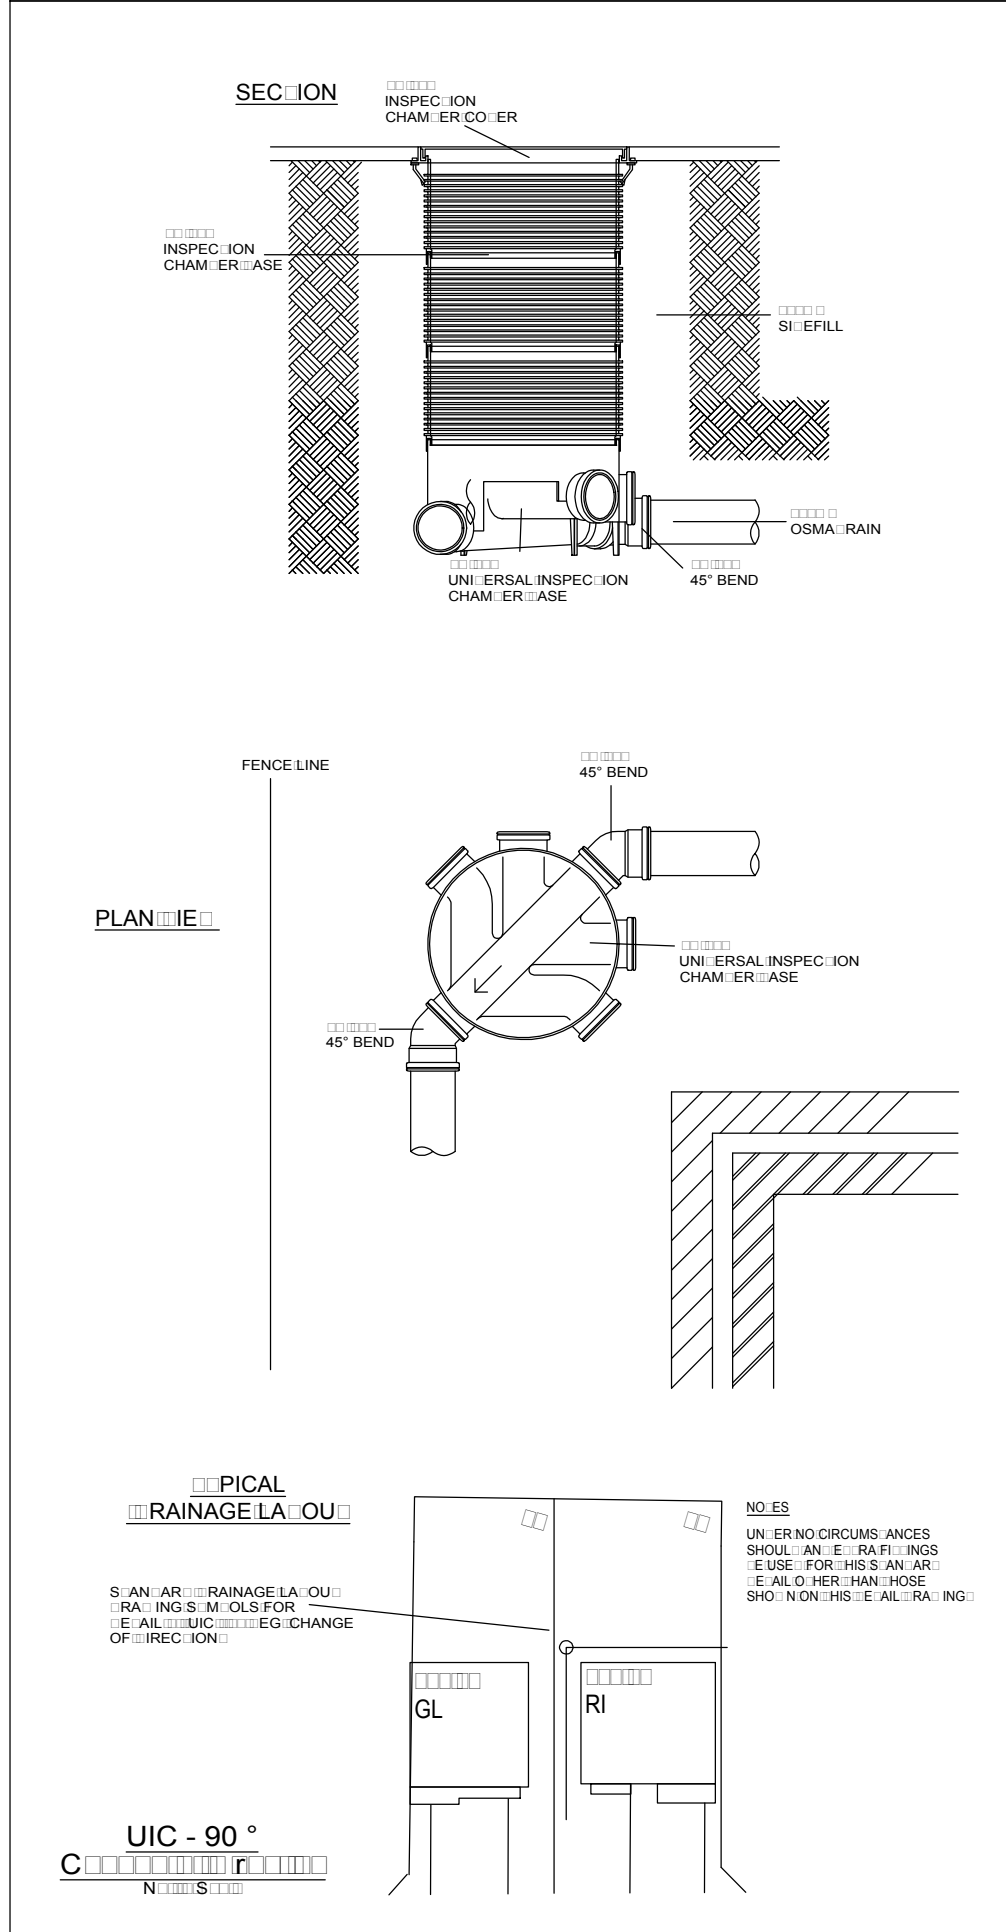
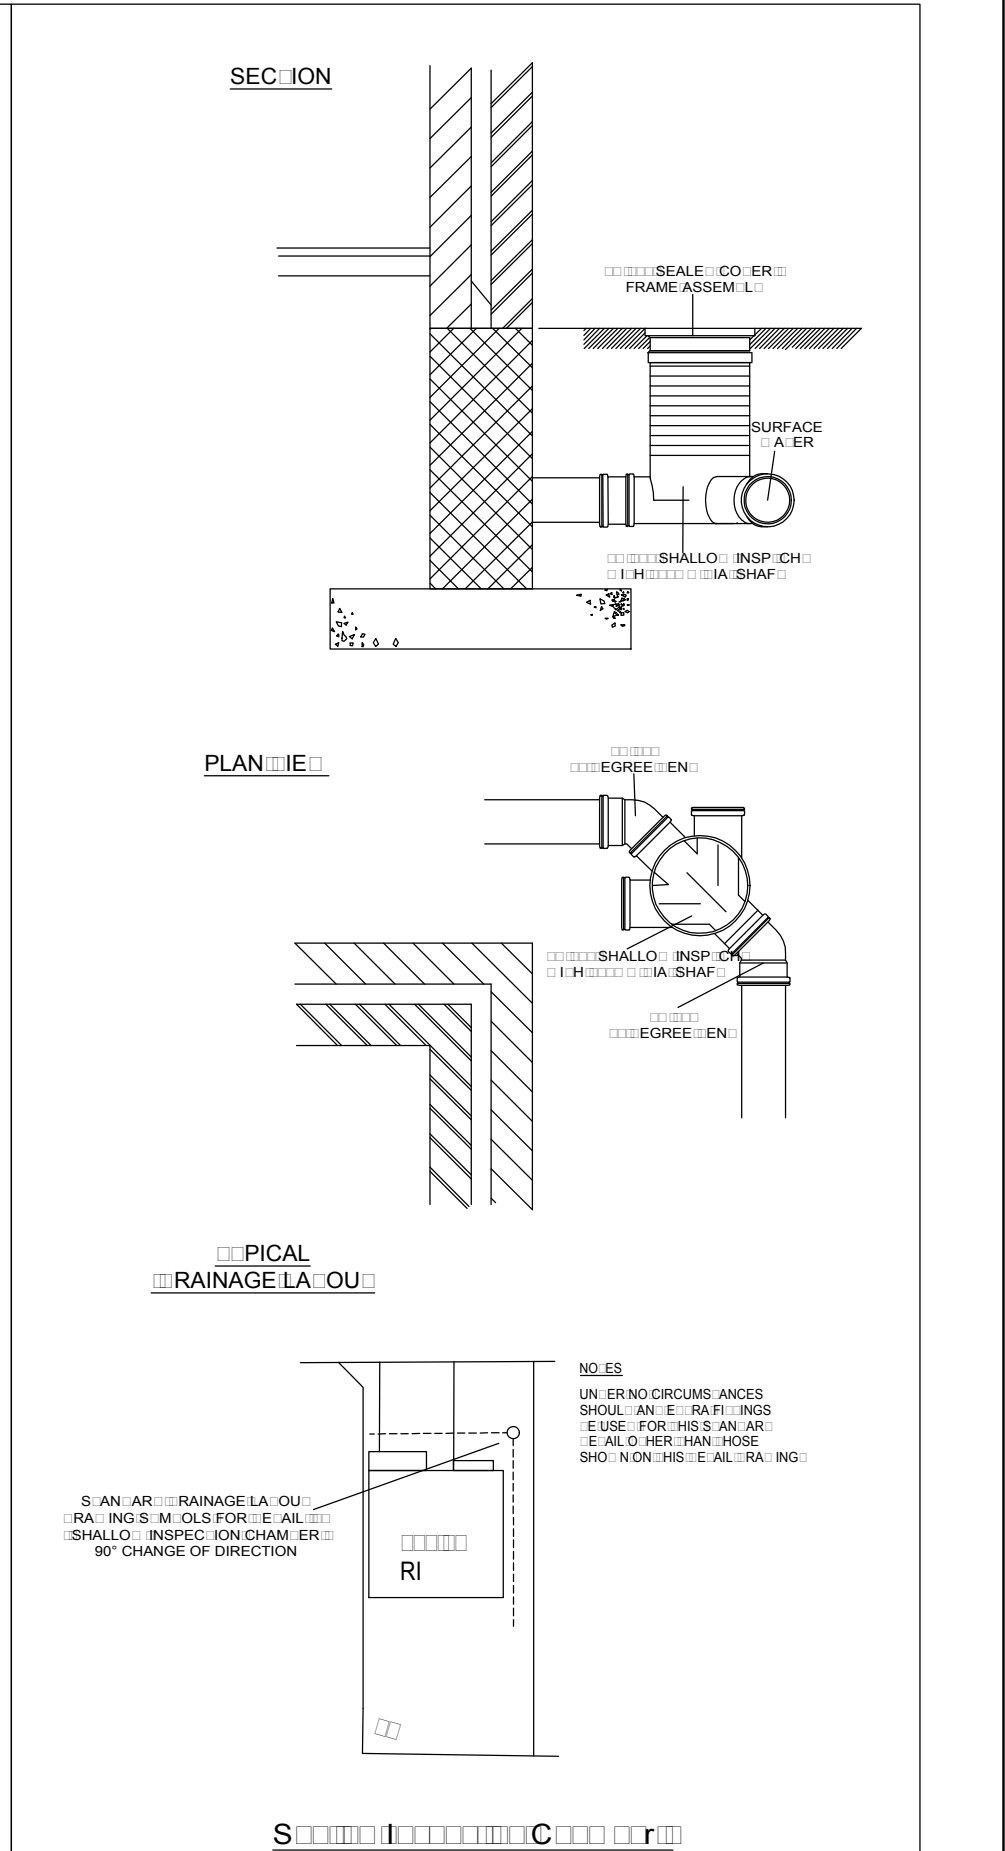
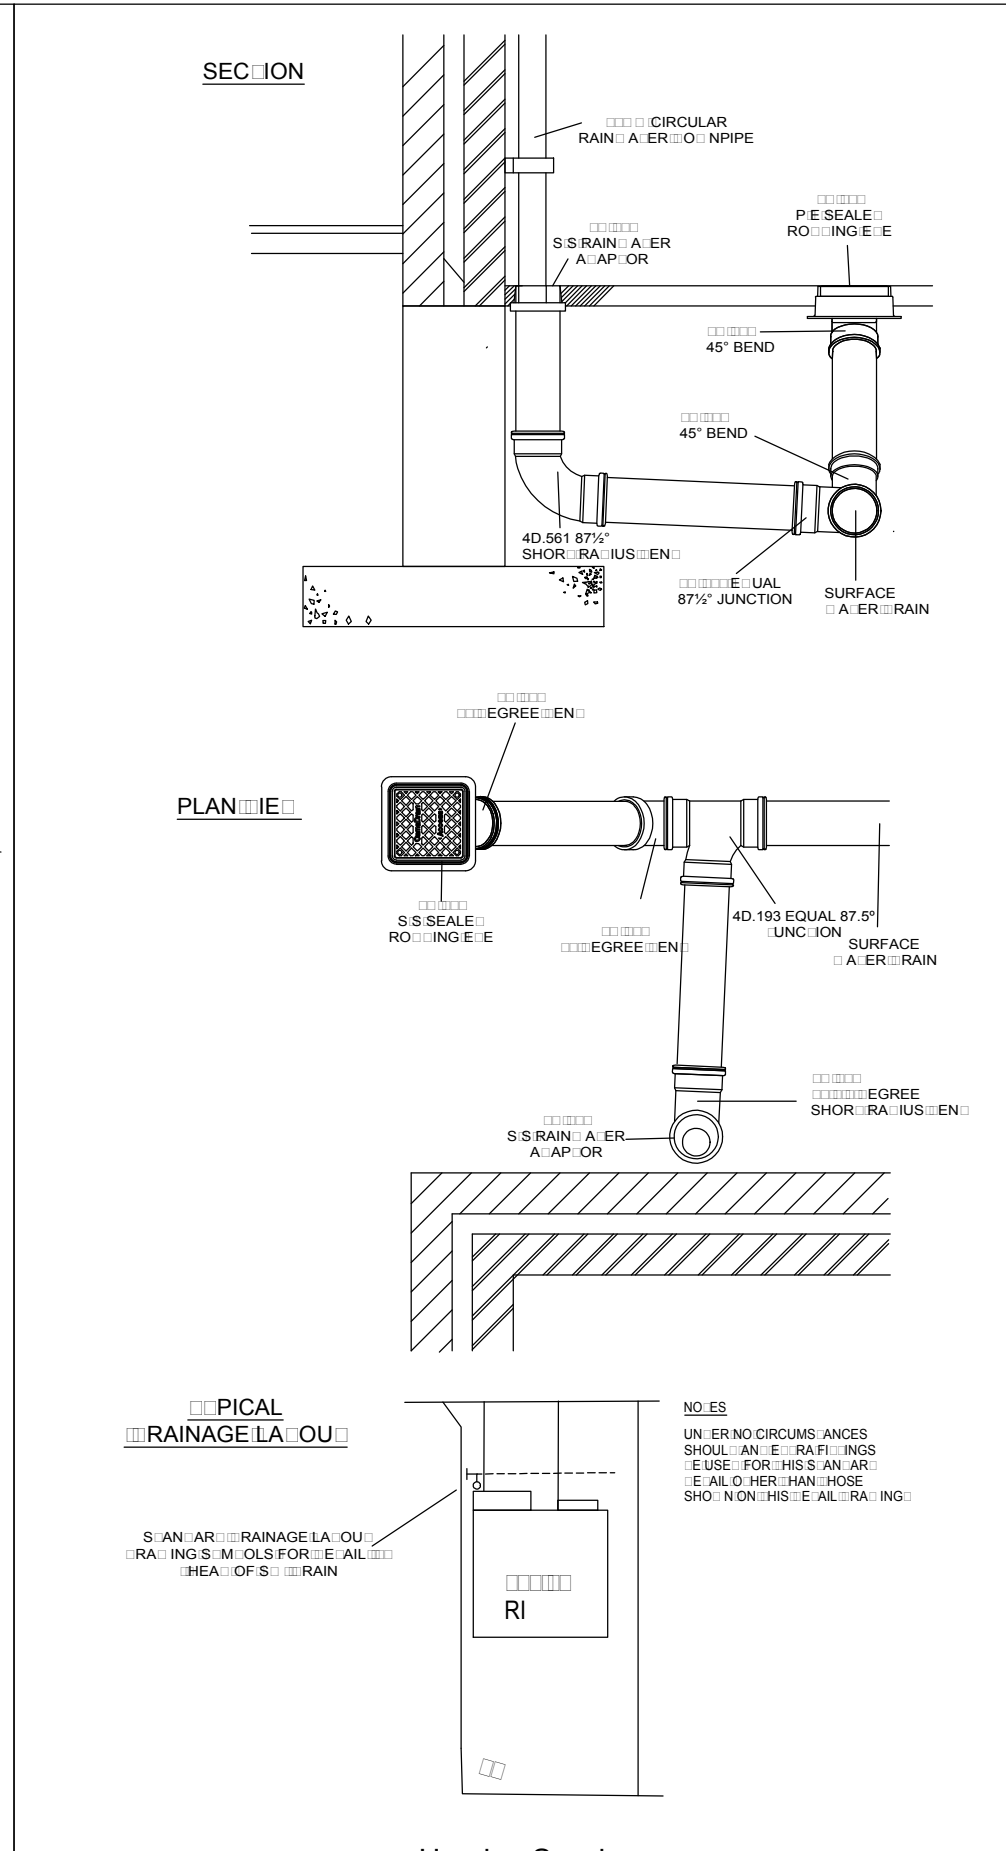
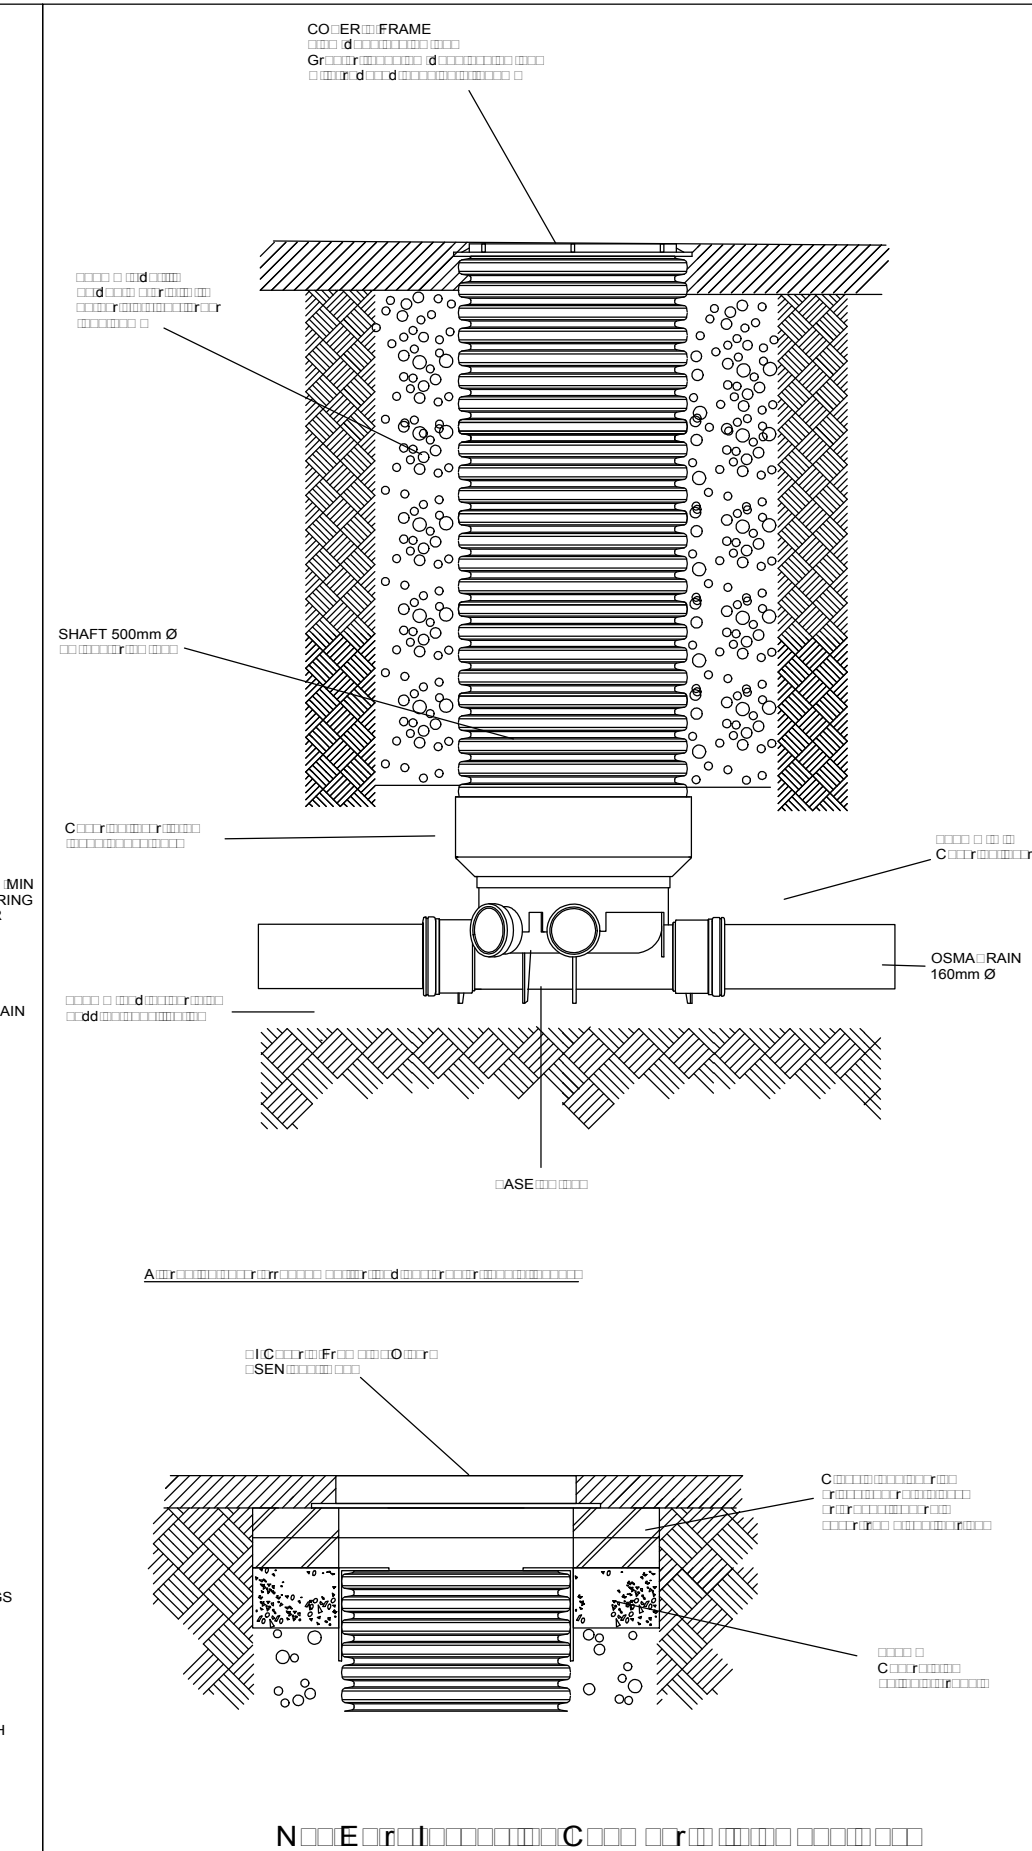
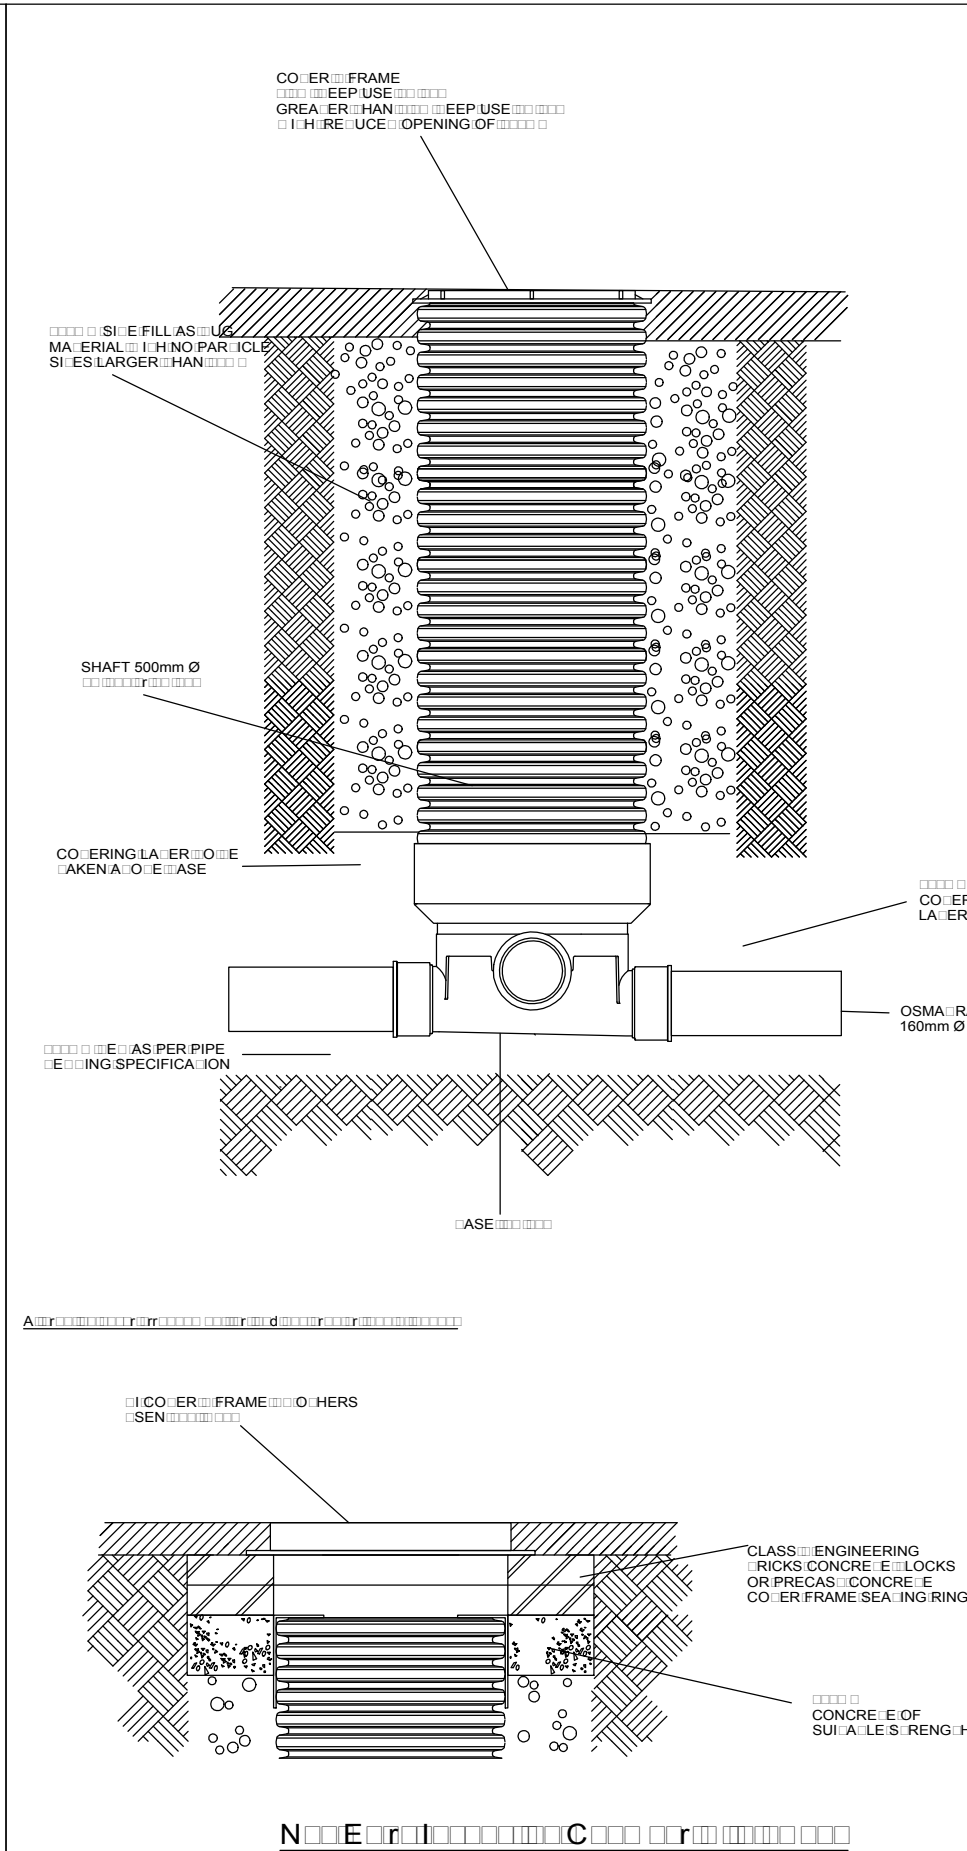
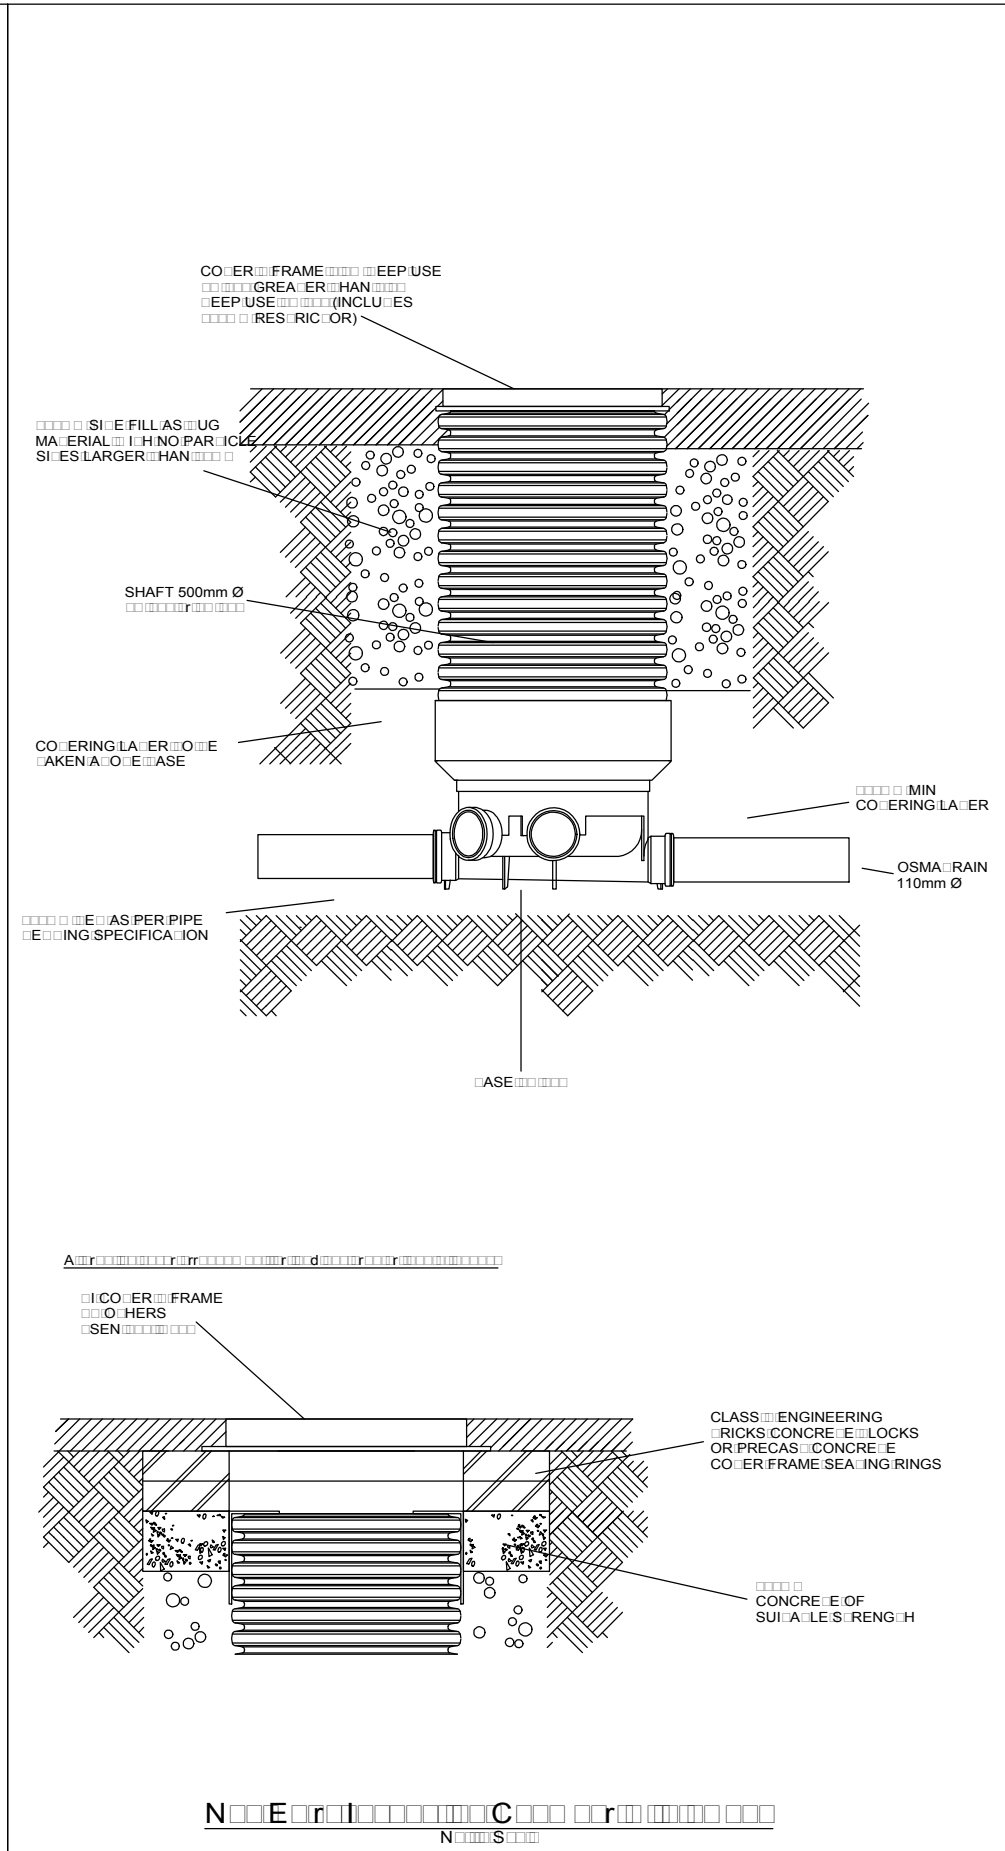


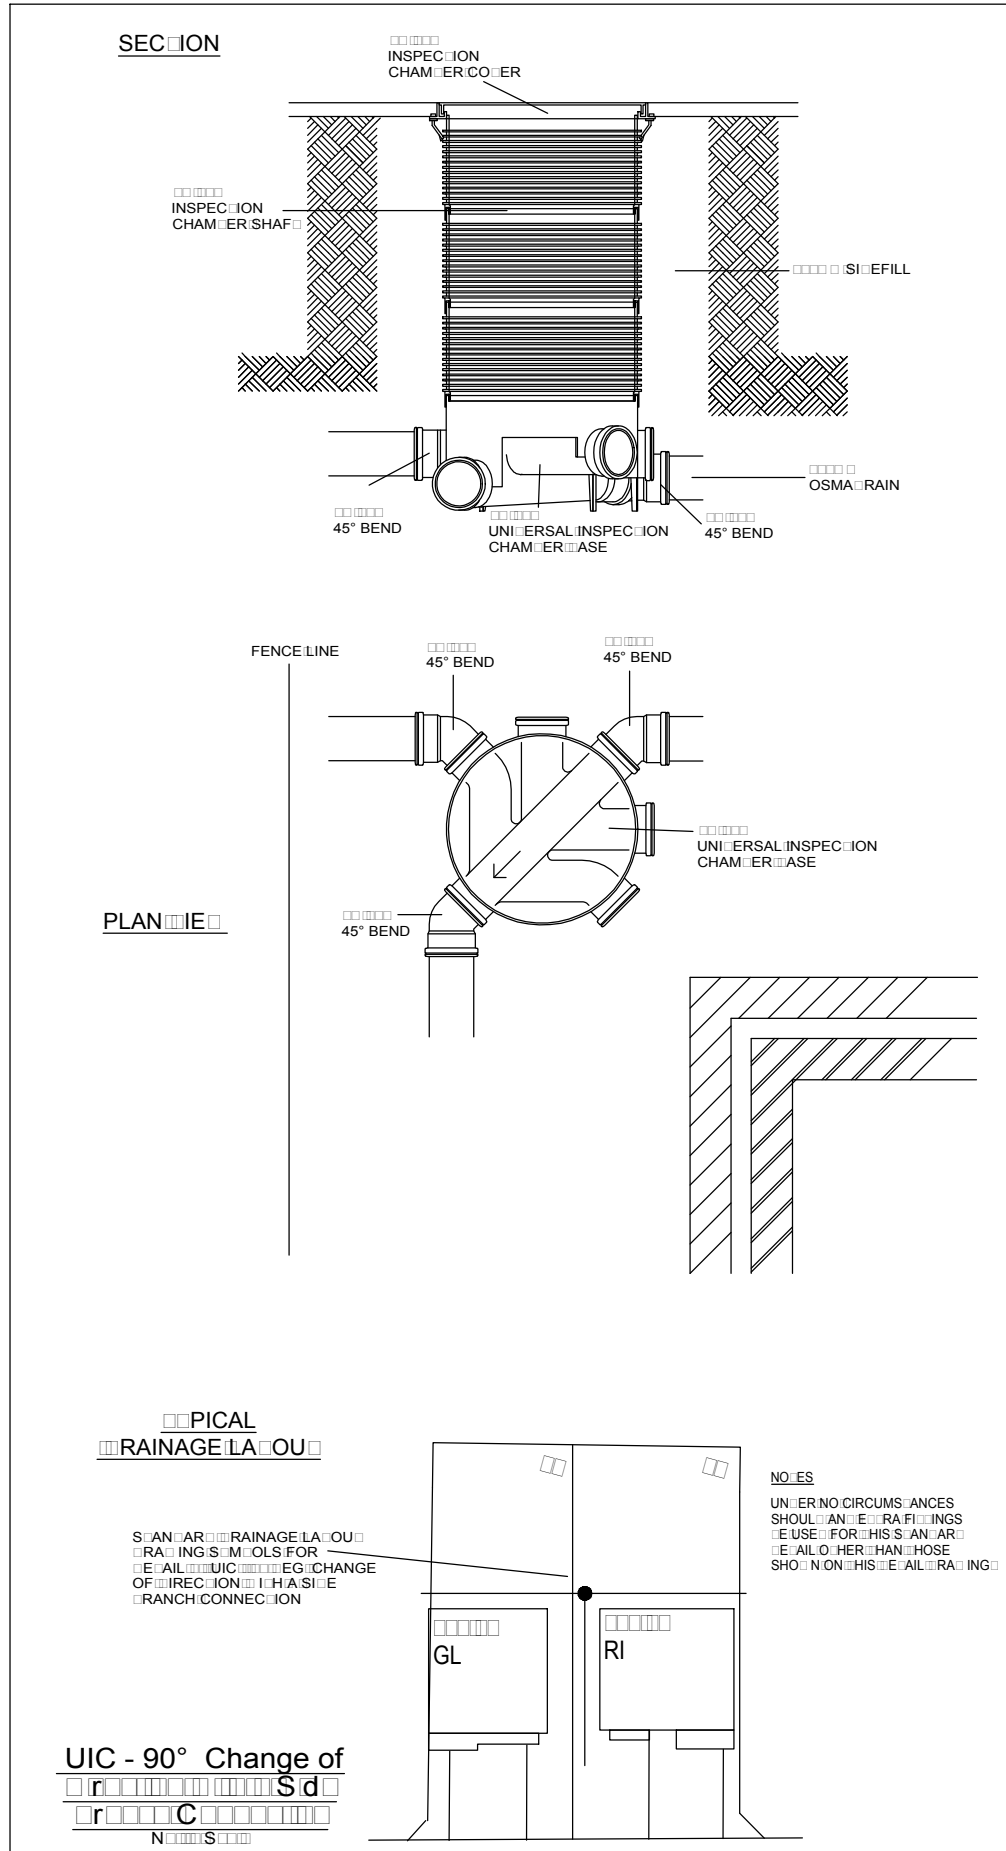

PRELIMINARY											
REV. No.		DATE		DESCRIPTION		INITIALS					
Client				MJA CONSULTING CIVIL AND STRUCTURAL ENGINEERS M:01452 880000 F:01452 880001 A:01452 880000 O:01452 880001 T:01452 880000 Fax:01452 880000 							
Persimmon Homes (Thames Valley)											
Project											
Phase 2 Littlehampton											
Title				Scale		Date		Drawing No.		Rev	
Construction Details (Sheet 3) – Private Drainage (2)				As shown @A1		Nov '2017		5691:22		–	
				Checked KTG		Drawn AJW					

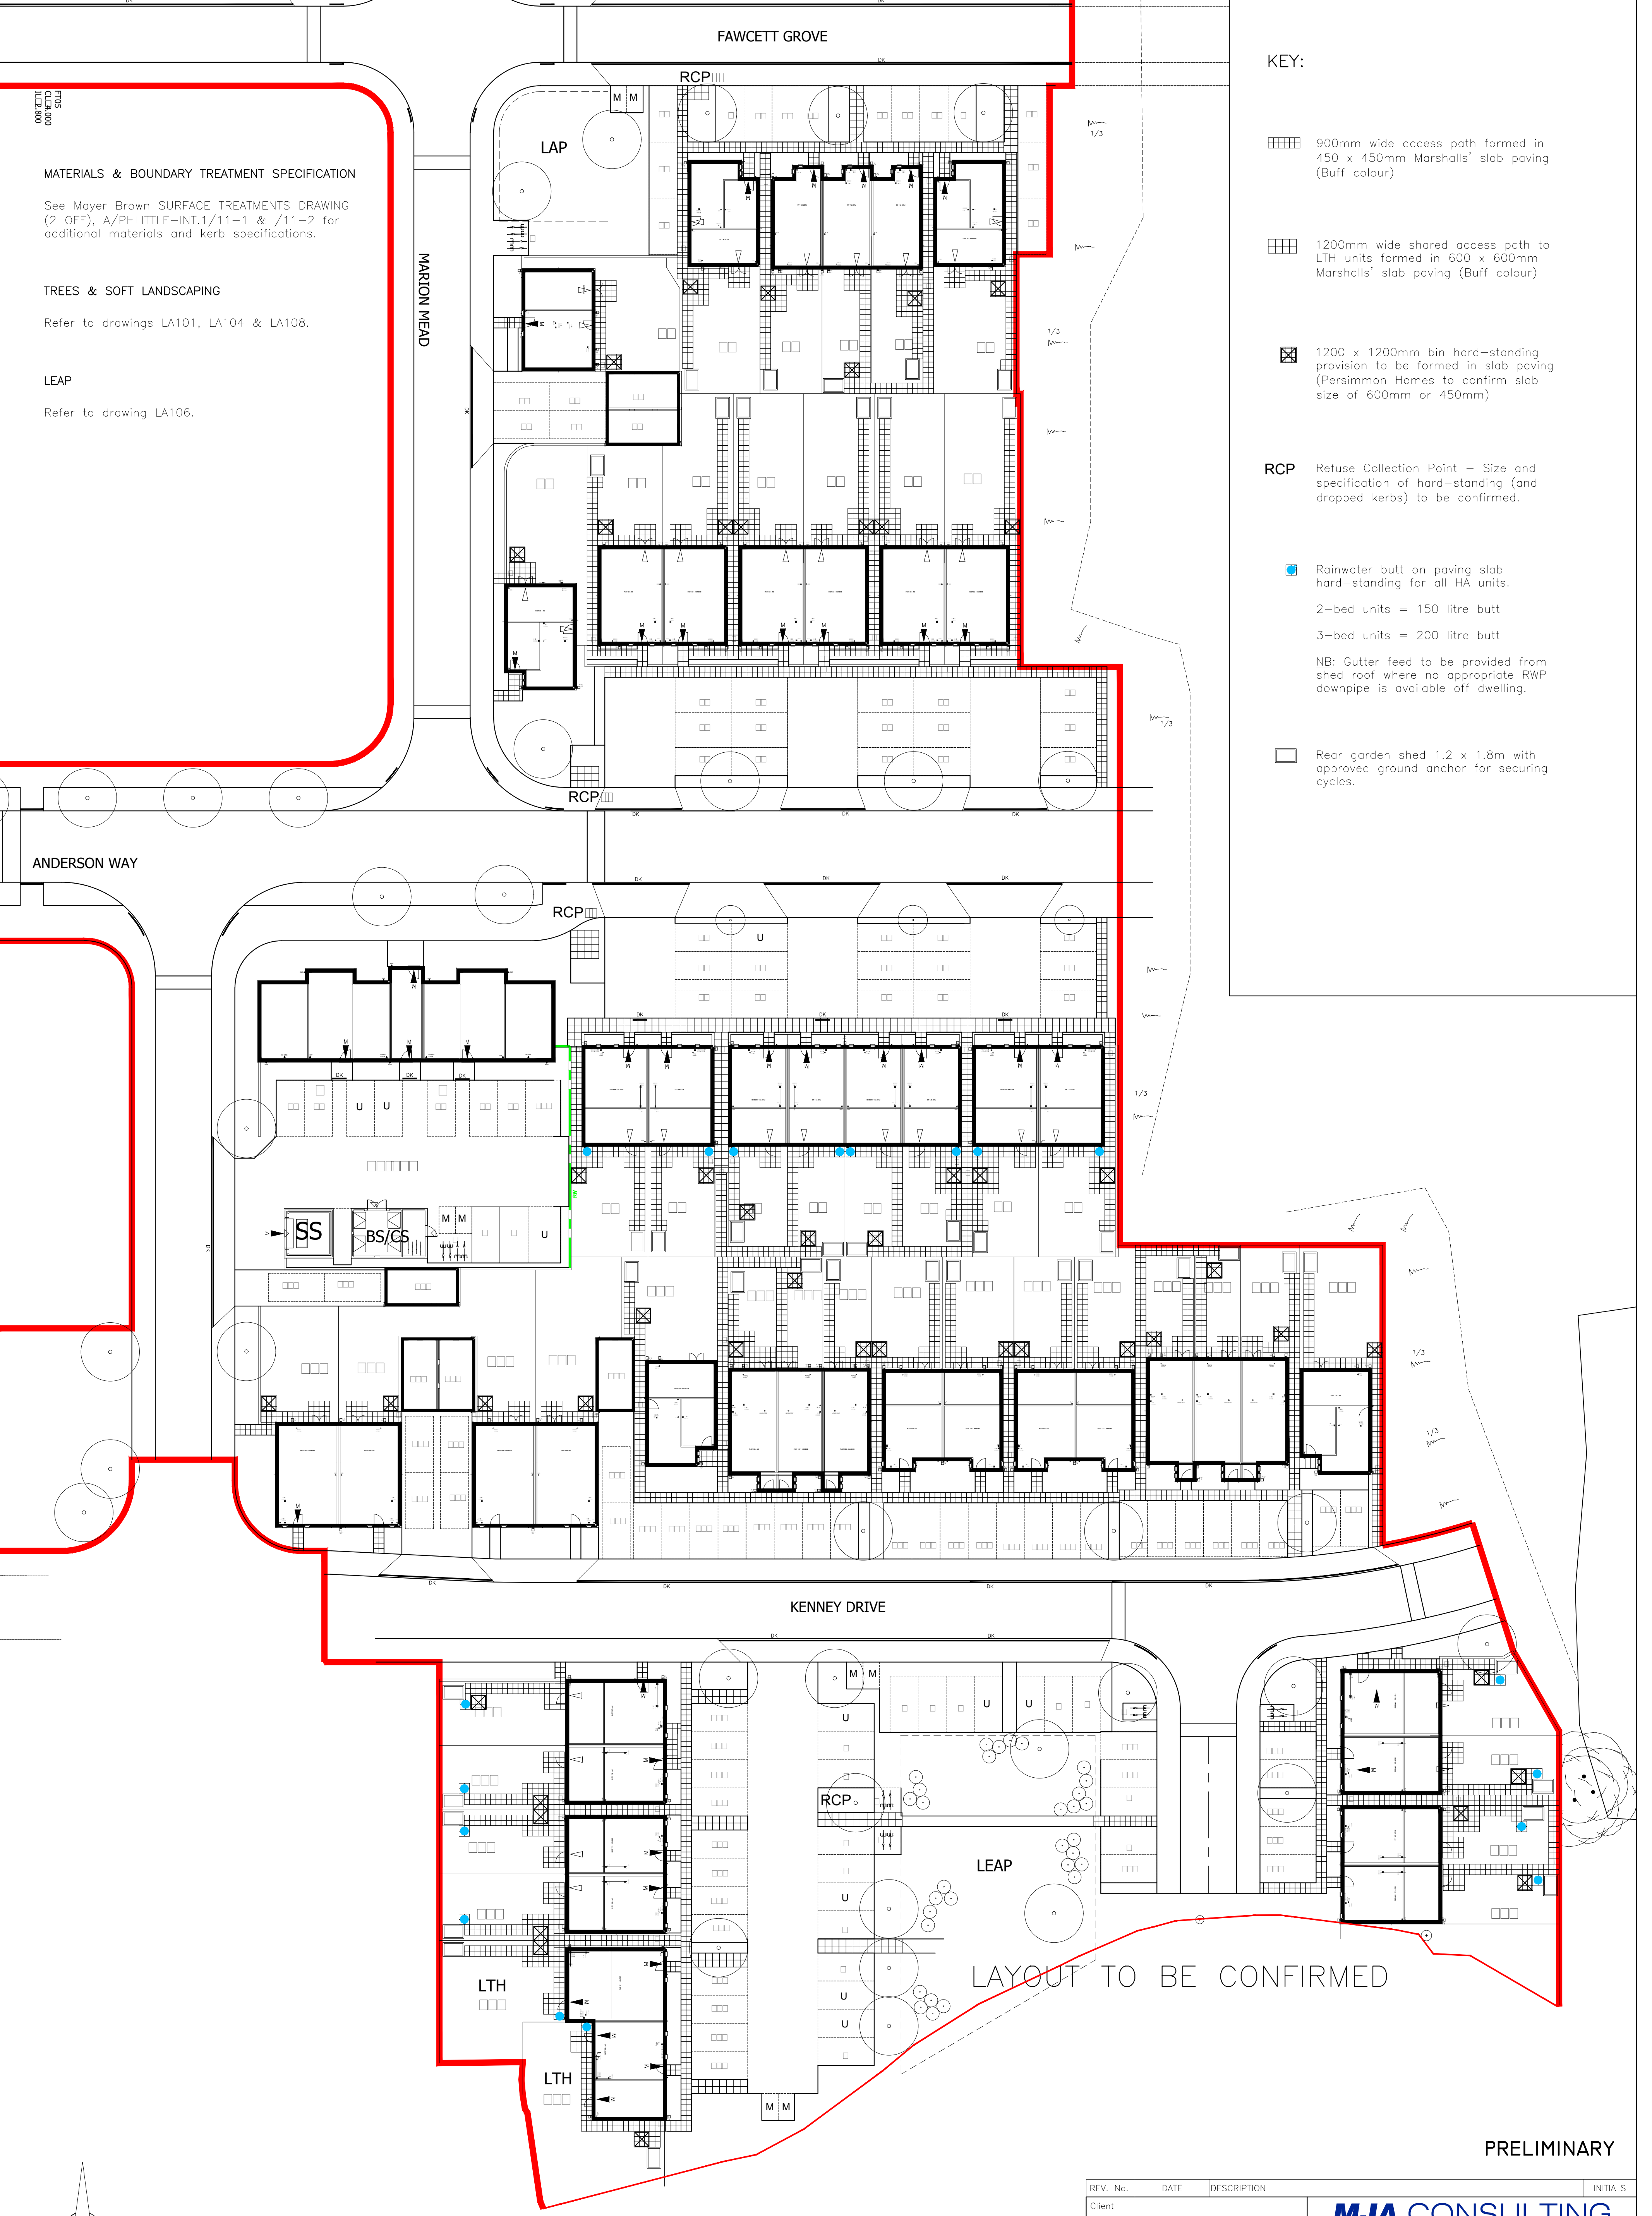

KEY:

900mm wide access path formed in 450 x 450mm Marshalls' slab paving (Buff colour)

1200mm wide shared access path to LTH units formed in 600 x 600mm Marshalls' slab paving (Buff colour)

1200 x 1200mm bin hard-standing provision to be formed in slab paving (Persimmon Homes to confirm slab size of 600mm or 450mm)

RCP Refuse Collection Point – Size and specification of hard-standing (and dropped kerbs) to be confirmed.

Rainwater butt on paving slab hard-standing for all HA units.

2-bed units = 150 litre butt


3-bed units = 200 litre butt

NB: Gutter feed to be provided from shed roof where no appropriate RWP downpipe is available off dwelling.

Rear garden shed 1.2 x 1.8m with approved ground anchor for securing cycles.

PRELIMINARY

REV. No.	DATE	DESCRIPTION	INITIALS
Client	Persimmon Homes (Thames Valley)		
Project	Phase 2 Littlehampton		
Title	External Works (Sheet 1)		
Scale	1:250 @A1	Date	Feb' 2018
Checked	KTG	Drawn	AJW
Drawing No.	5691:40	Rev	—

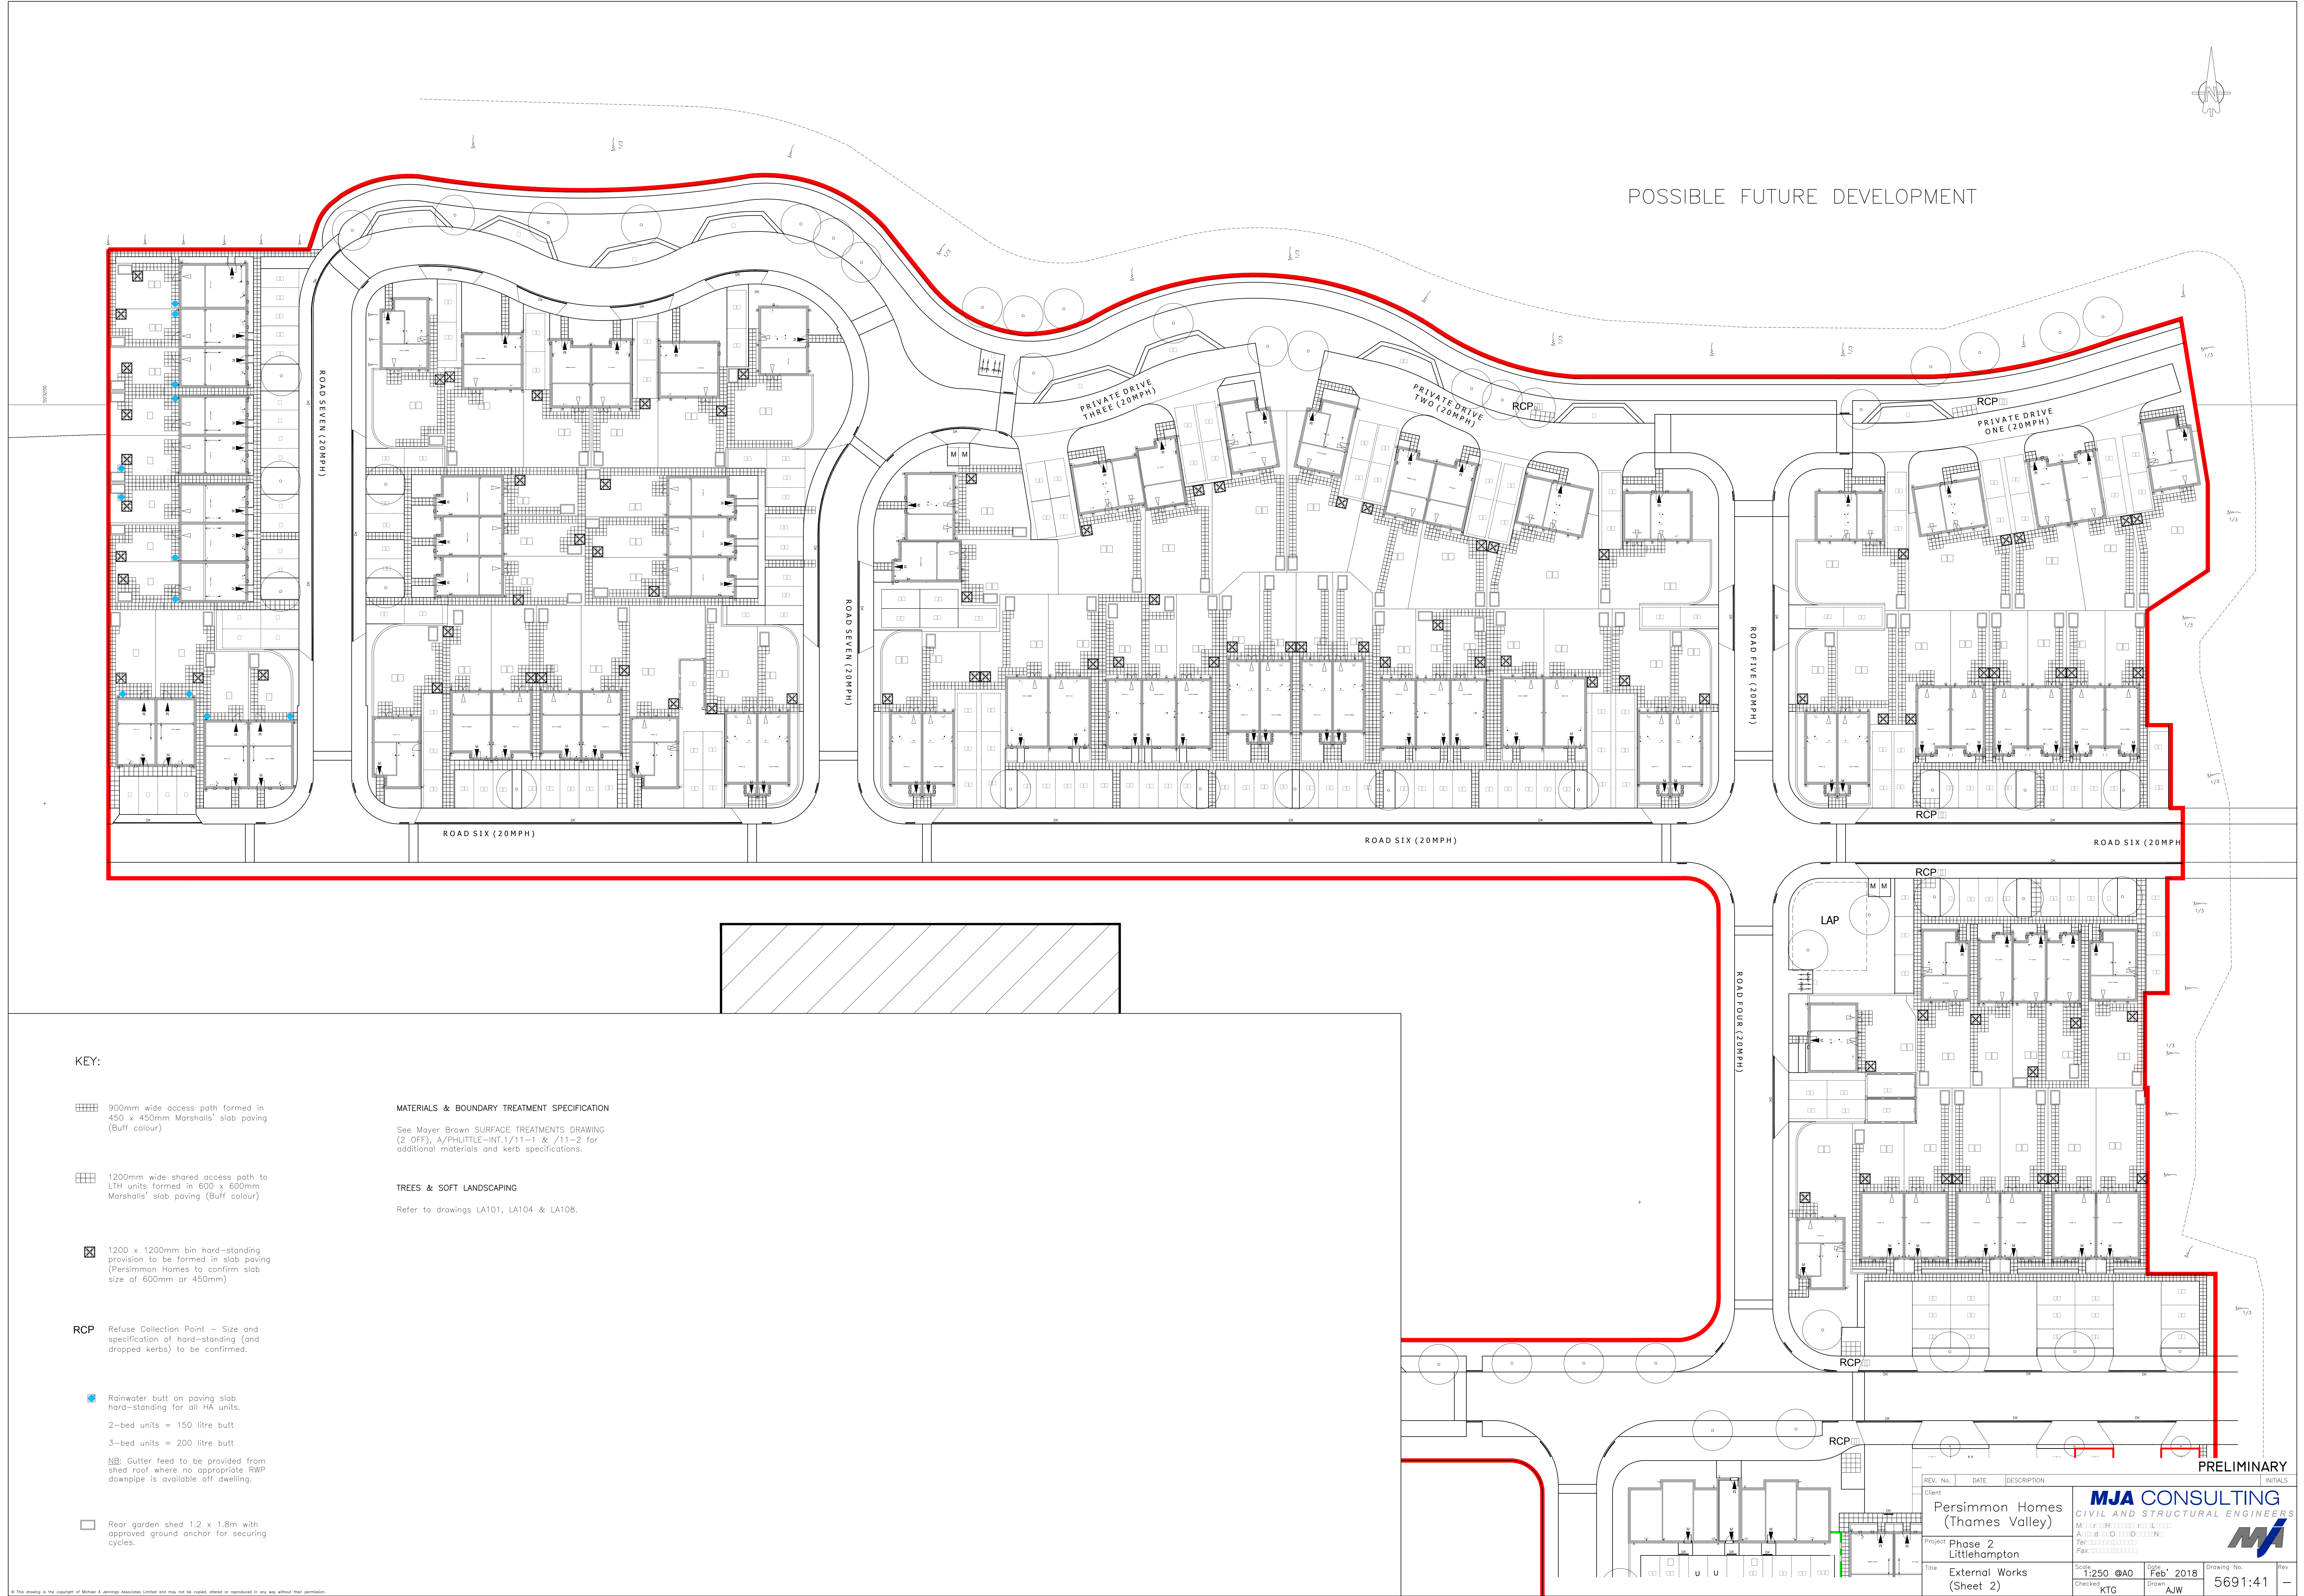

APPENDIX O: Drawings, Parcel B4, C1, C2 & C4: Civil & Drainage (MBL)

