



NOTE

ALL FINISHES
TO MATCH EXISTING

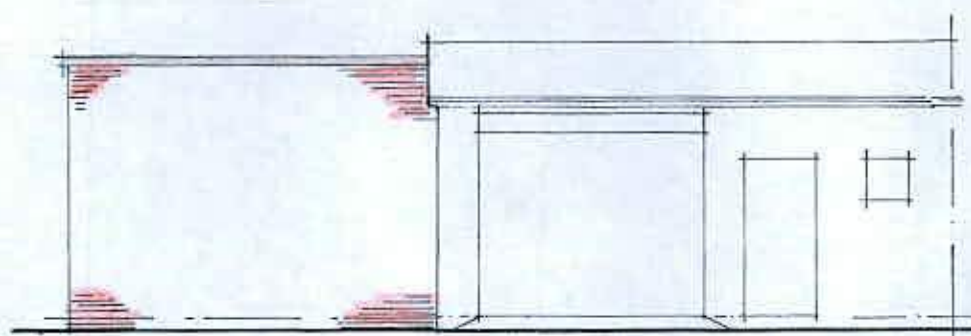


EAST [front] 1/100

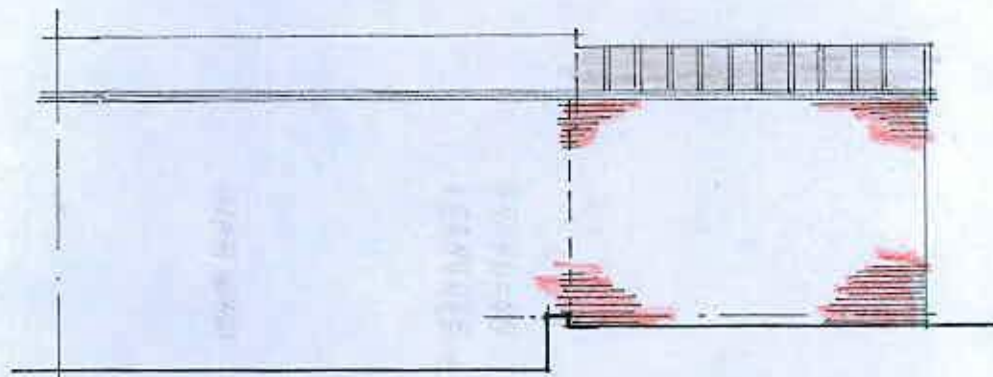



WEST 1/100

NOTE:


ALL EXTERNAL FINISHES TO MATCH EXISTING
ALL HEIGHTS PITCH & PROFILE AS EXISTING

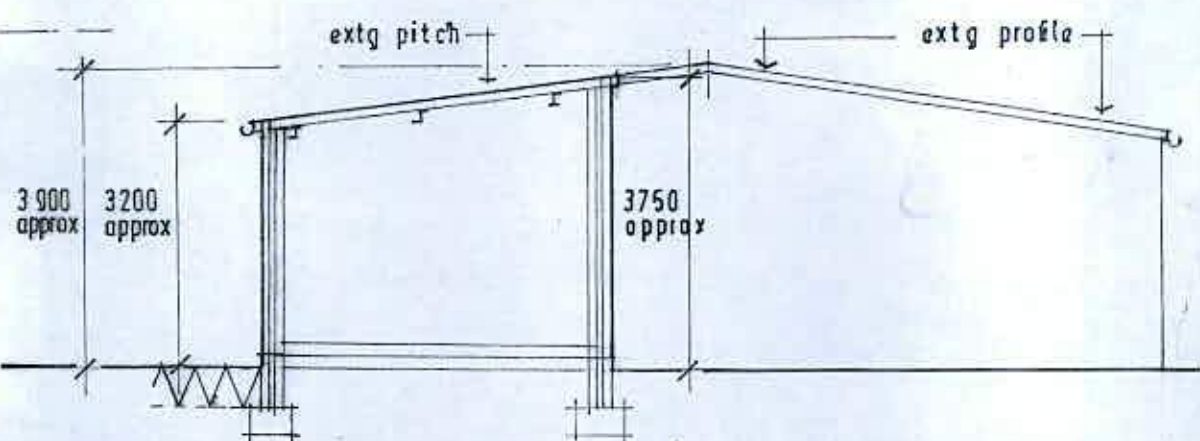

SECTION A-A 1/100

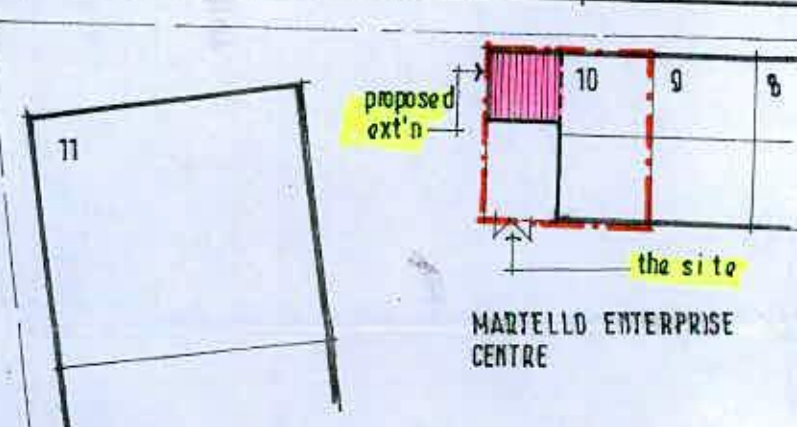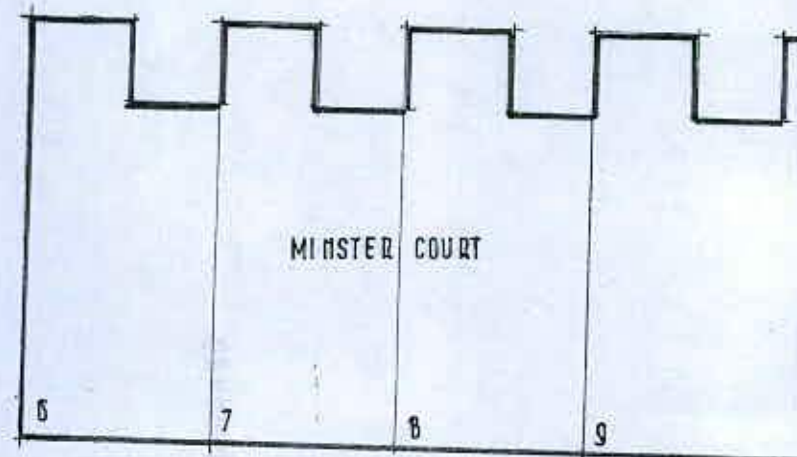

BLOCK PLAN 1/500

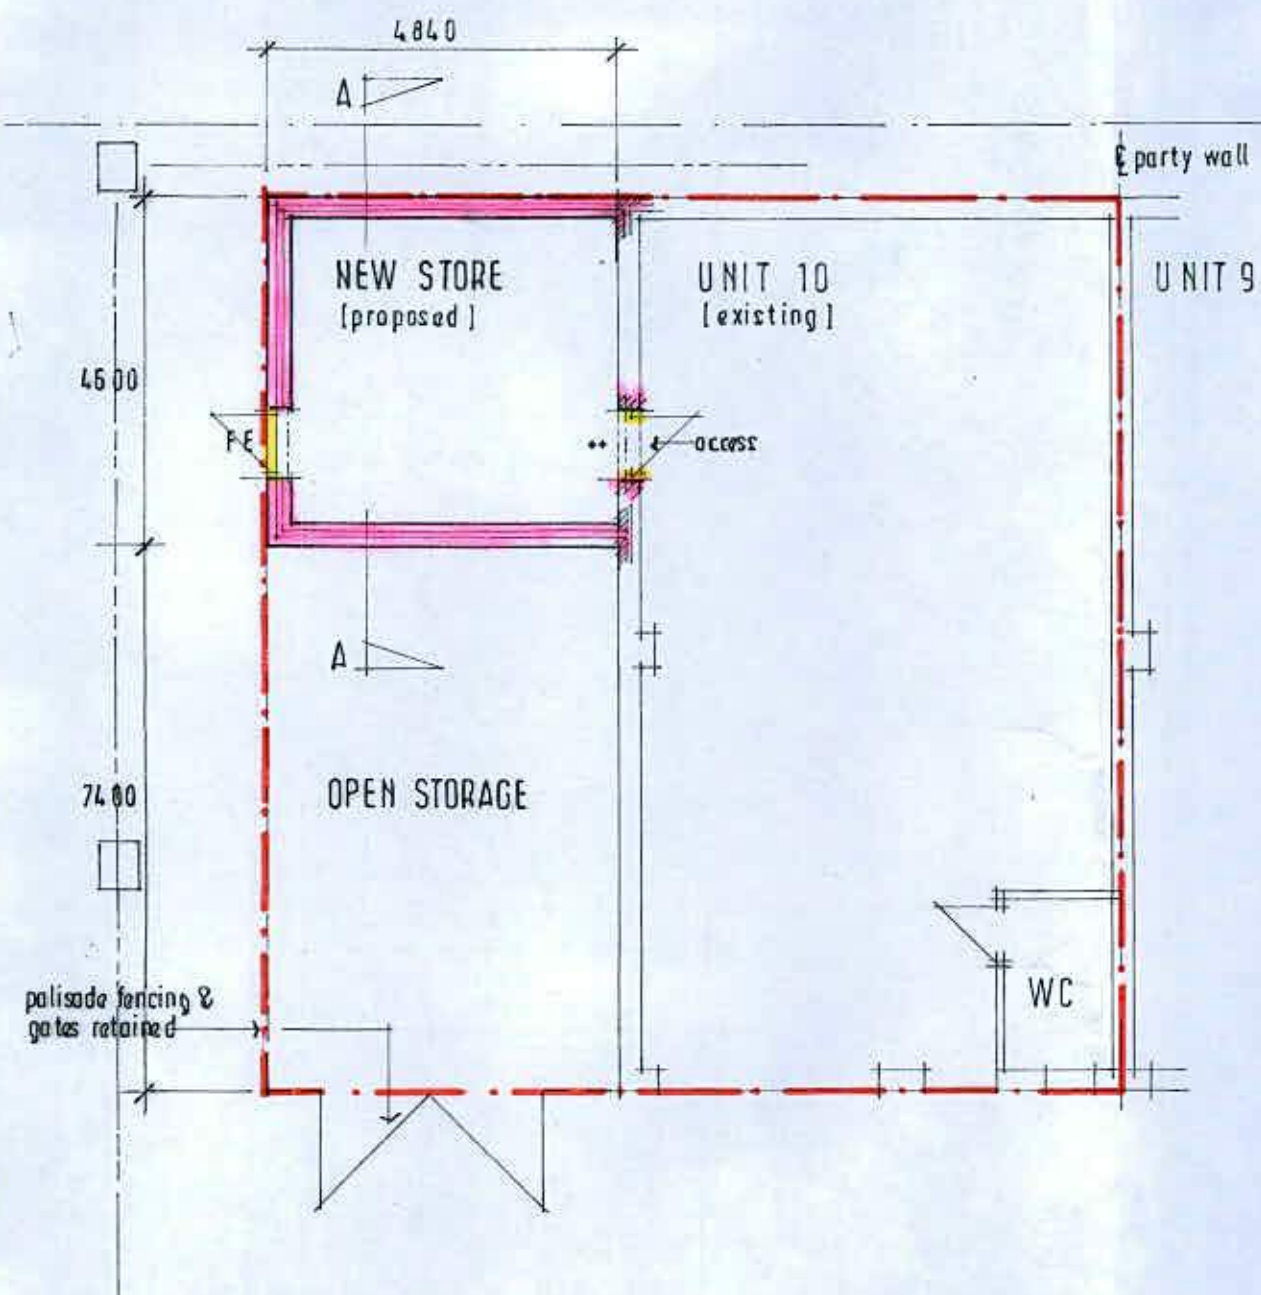

PLAN 1/100

TREVOR E. UNSTED

55-57 SEA LANE • RUSTINGTON • WEST SUSSEX • BN16 2RQ Tel: 01903 859090

Client: **R. J. H. CONSTRUCTION [SUSSEX] LTD:**

Project: **EXTENSION TO UNIT 10; MARTELLO
ENTERPRISE CENTRE; COURTWICK LANE;
WICK; LITTLEHAMPTON; W/SUSSEX; BN17 7PA.**

Drawing: **PROPOSED**

Scale: **AS SHOWN**

Drawing No.:

Date: **OCT 2019**

15/4312/3

Drawn: **tu**

Revisions:

Copyright:

The contractor must check all dimensions and levels on site and ~~no~~ dimensions are to be scaled from drawings.

It is the contractor's responsibility to ensure compliance with all statutory authority requirements, carry out works with total regard to existing and retained structure. Works and materials to latest CP/BS.

Drawing to be read in strict accordance with engineer's information where applicable.

All structural timber C16 unless otherwise noted. All structural and external timber pressure impregnated with preservative, cut ends site swabbed with Cuprinol or similar treatment.

Local authority to witness satisfactory test on all new and affected foul/storm drainage.