

JELD-WEN UK MELTON

Snow Hill
Melton Mowbray LE14 1
Leics, LE13 1PD



**** CUSTOMER COPY ****

Ver: 1

SOLD TO: TRAVIS PERKINS TRD CO LTD
PIER ROAD
LITTLEHAMPTON, BN17 5BB

Contact:


Contact:

PO#:

PROJECT NAME:
REFERENCE:

COMMENTS: Please see our Conditions of Sale & Terms and Conditions on pages 327,330 - 331 in our current catalogue
SINGLE GLAZED OPTION ONLY AVAILABLE IN WEIGHT AND PULLEY OPERATED SLIDING SASH. ONLY OUR STANDARD SECTIONS ARE AVAILABLE - PLEASE CHECK SUITABILITY PRIOR TO ORDERING.
All products on this quotation / order are non load bearing
Please confirm if Approved Document Q compliance is required

LINE NO. SIZE INFO	LOCATION	CODE DESCRIPTION	QTY
10 1008 mm(W) x 1473 mm(H) Actual size		NC-COC-012342 FSC MIX 70% CERTIFIED Style B2 Outer Frame (1 Transom) Softwood Regal Box Sash Pre-Assembled Hi-Build White. Refer to current catalogue/website for relevant finish guarantee White Weatherseal NO Vents. Single Glazed Timber Bead 148mm Flush Cill Softwood Cill Cord Operated With Chrome Hook Pull Sash Lift , Opening 1 - VS Top Sash Regal Horns , Hardex Polished Chrome Locking Handle Std Fittings Opening 2 - VS Bottom Sash Regal Horns , 4mm Single Glazed Toughened 4mm Clear 4mm Single Glazed Toughened 4mm Clear ,Supply Only	1

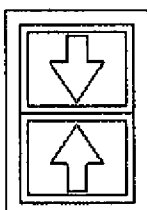

Viewed from Exterior. Scale: 2cm = 1m


COMMENTS:

Window exposure rating of 2000PA
All products viewed from the outside


Delivered to site on articulated vehicles unless specifically advised otherwise. There may be a premium for consignments supplied on smaller vehicles, this should be discussed with your Account Manager. For safe handling reasons this delivery should be unloaded using a fork lift truck. An option of a tail lift delivery can be available at a small extra cost; in which case a pallet truck will be sufficient. Products are unloaded by hand at the risk of the customer.

Regal Box Sash – Section Drawings


Head

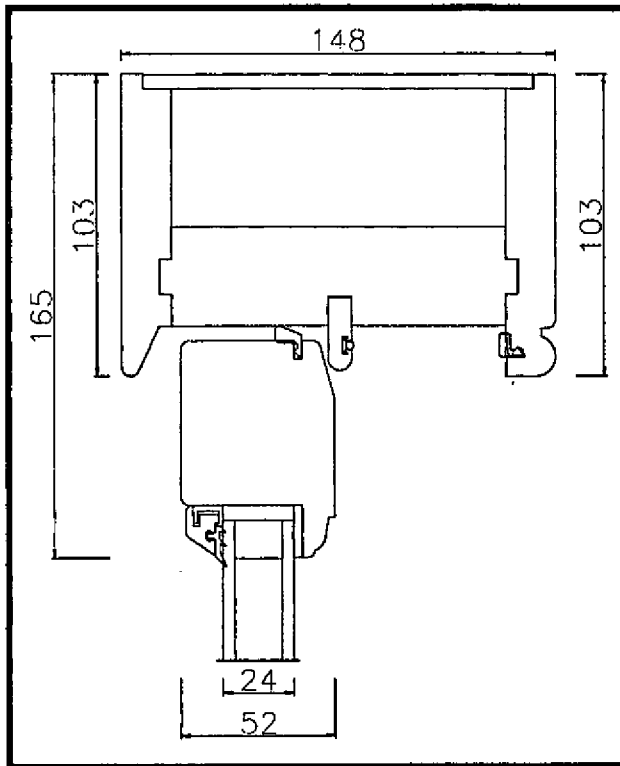


Jamb/Box

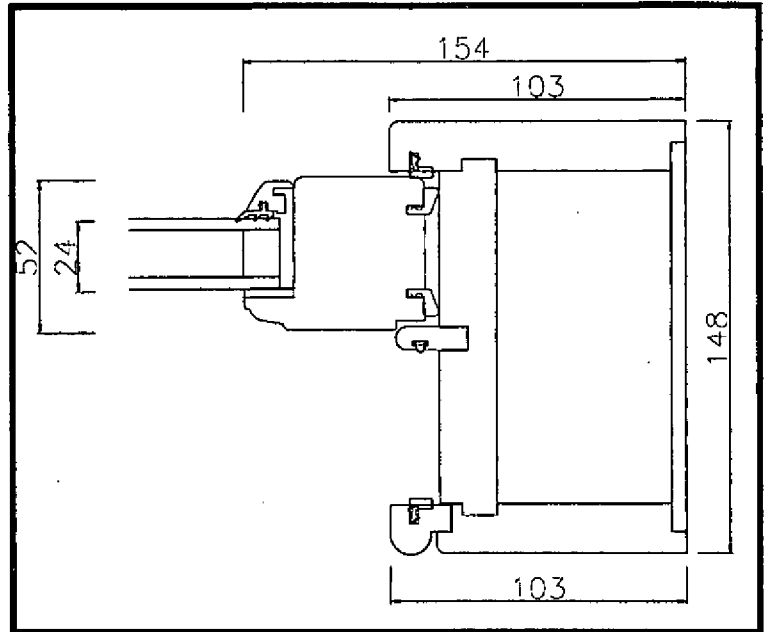

Mid-Rail

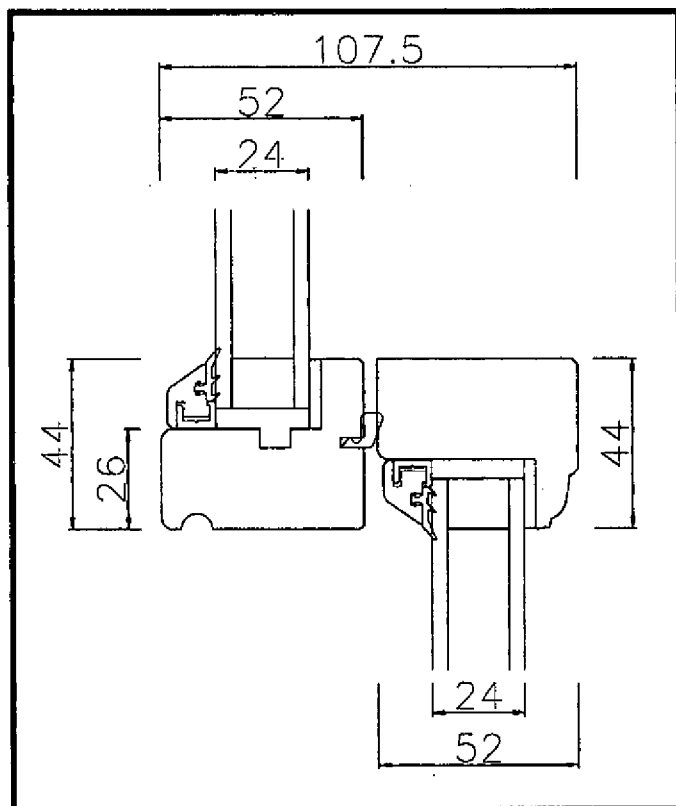

Sill

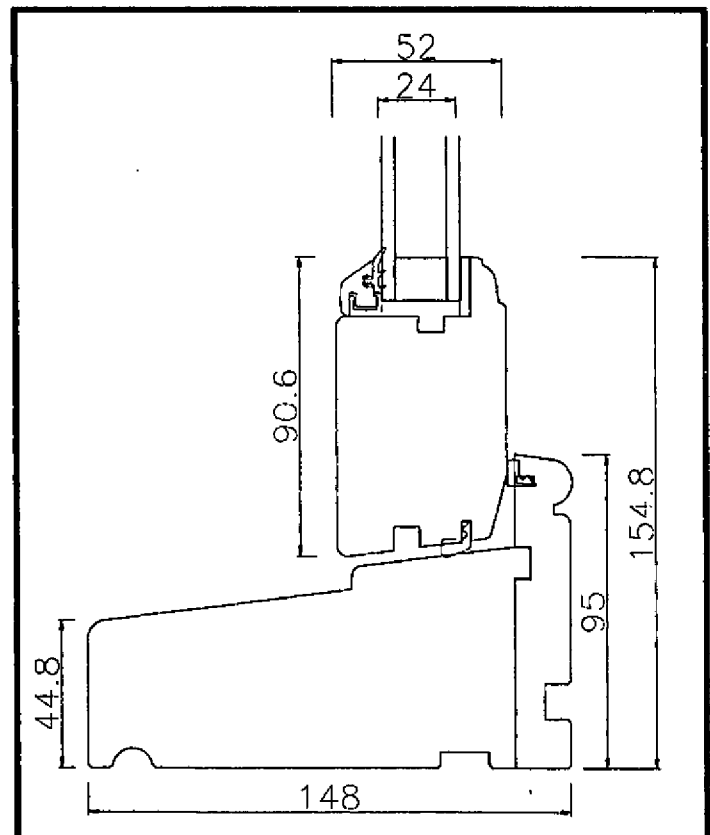

100-100-100
100-100-100
100-100-100

100-100-100
100-100-100
100-100-100

