

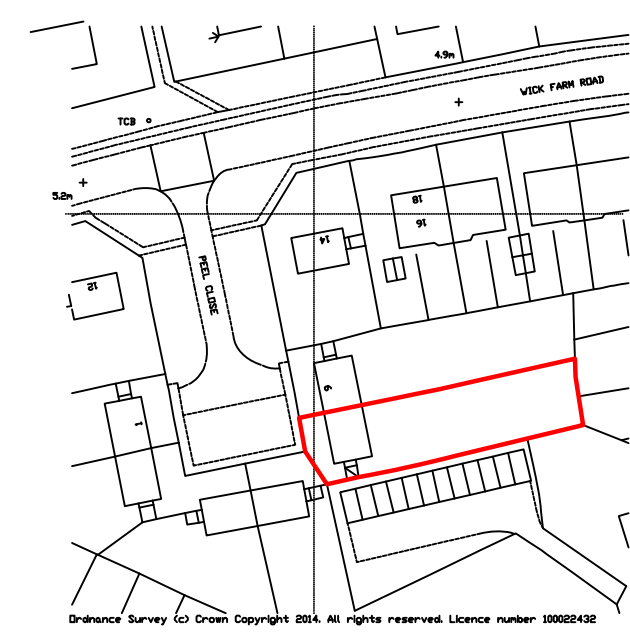
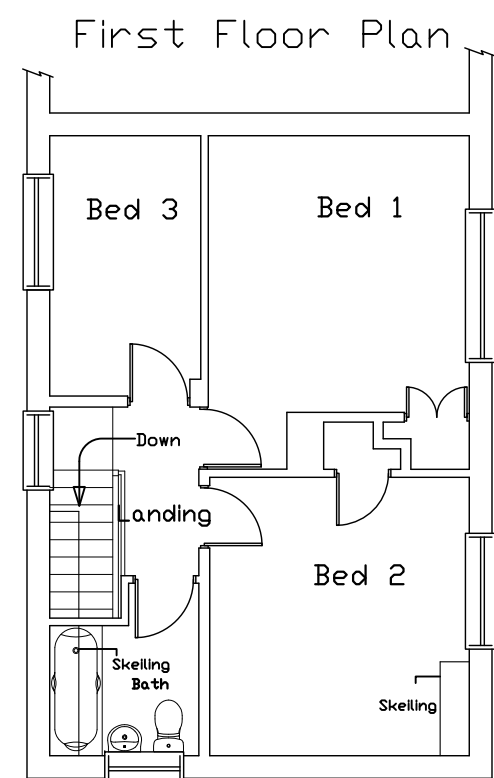
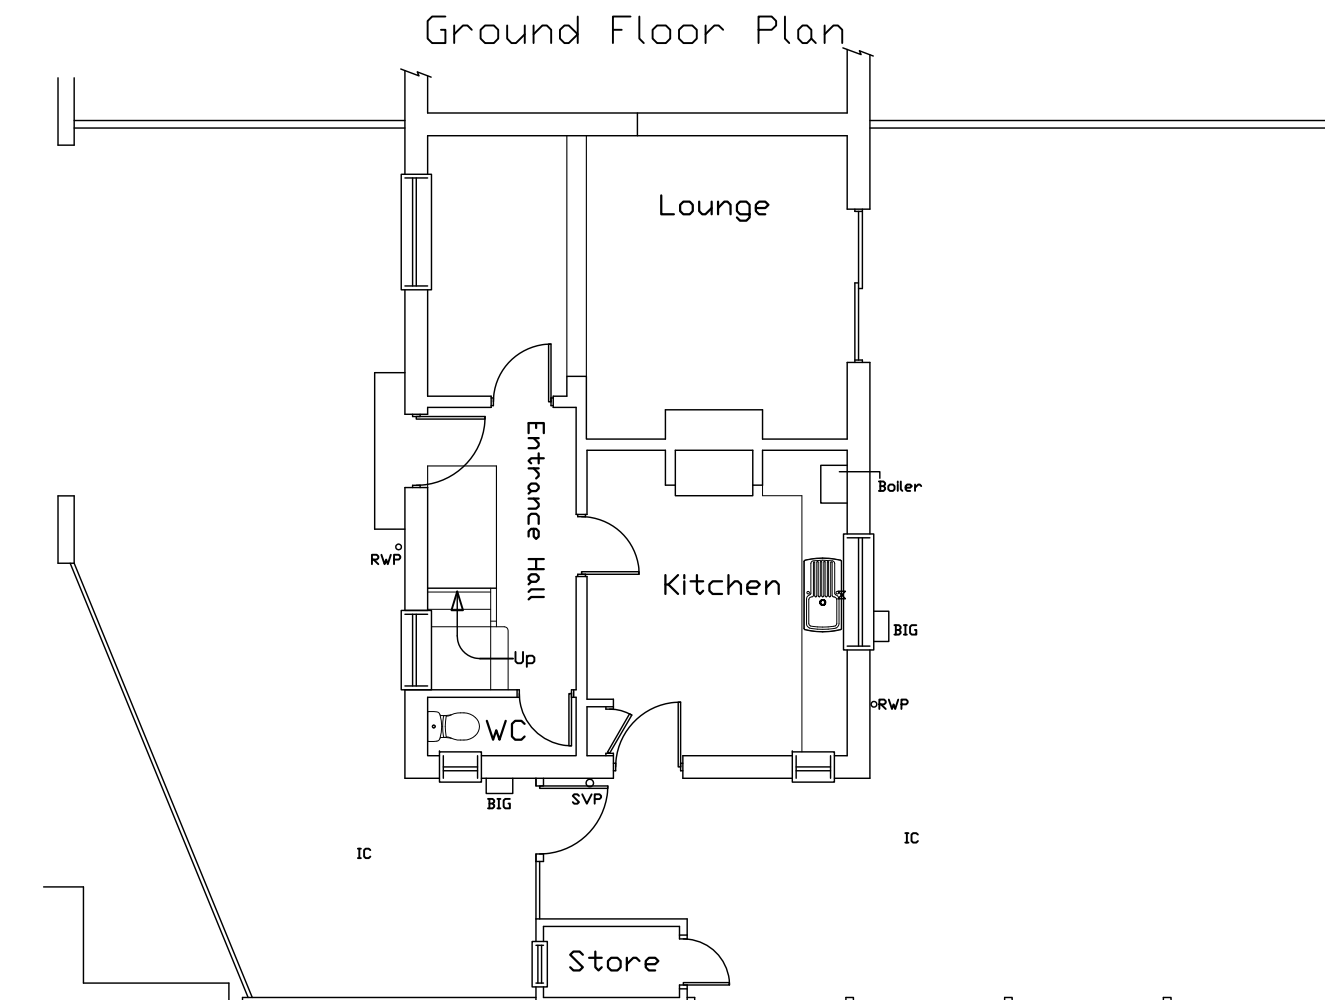


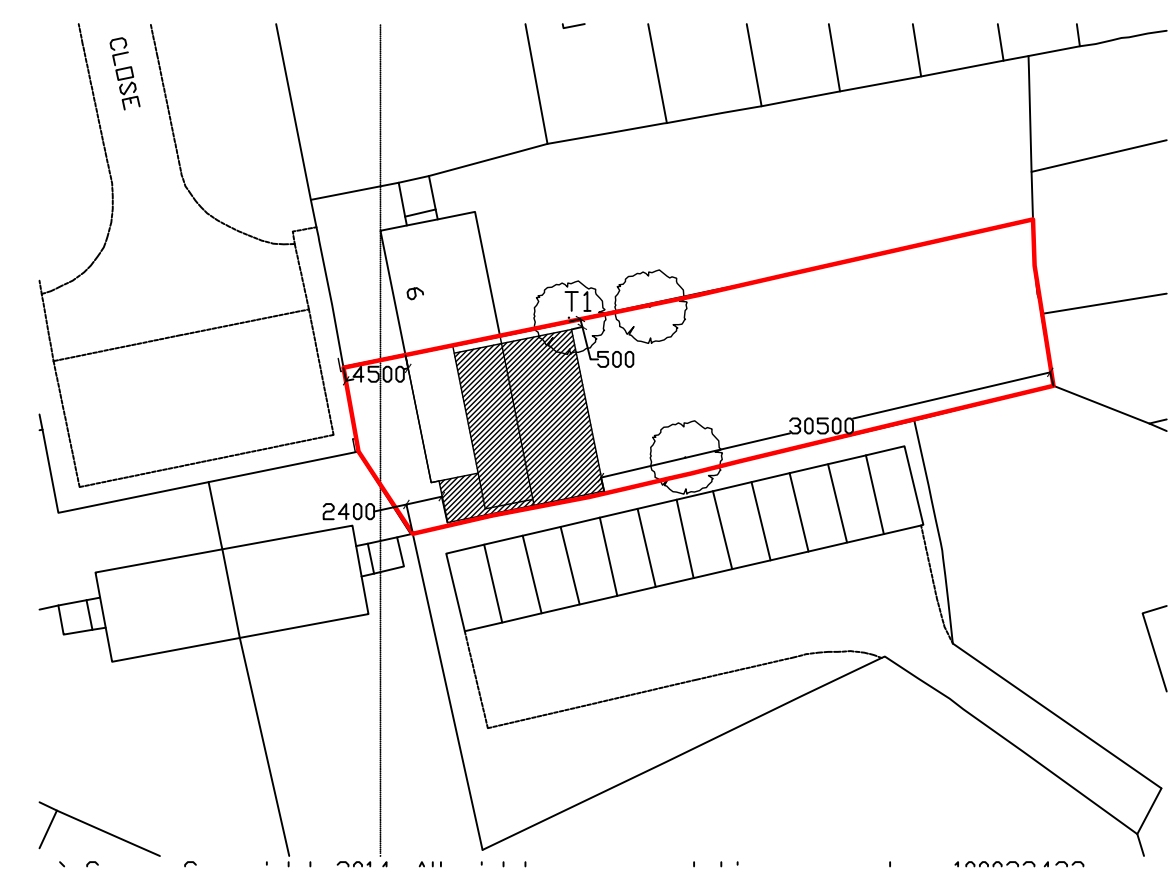

LOCATION PLAN 1:1250
Scale bar 1:1250

EXISTING FLOOR PLANS 1:100

Scale bar 1:100

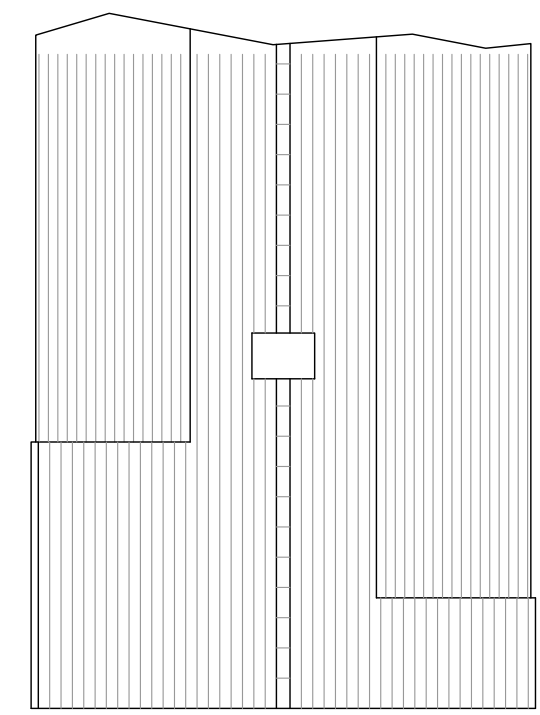

BLOCK PLAN 1:500
Scale bar 1:500

Existing West Elevation

EXISTING ROOF PLAN 1:100



Existing South Elevation
Shed Removed

Existing East Elevation

EXISTING ELEVATIONS 1:100

All dimensions to be checked on site prior to commencement of work, except for planning purposes.

This drawing is the copyright of
CALDOTECH LTD
and may not be copied, altered or reproduced in any way without written authority.

CALDOTECH LTD
11 THE PARADE
WILLOWHAYNE CRESCENT
EAST PRESTON
WEST SUSSEX
BN16 1NS Telephone 01903 859176

EXISTING FLOOR PLANS, ELEVATIONS,
ROOF PLAN, LOCATION & BLOCK PLAN

5 Peel Close
Littlehampton
BN17 7HP

CLIENT		Mr K Bushby	
Issue	Details	By	Date
SCALE	AS SHOWN on A2		
DATE	06/08/14		
DRAWING NUMBER	14008/01		