


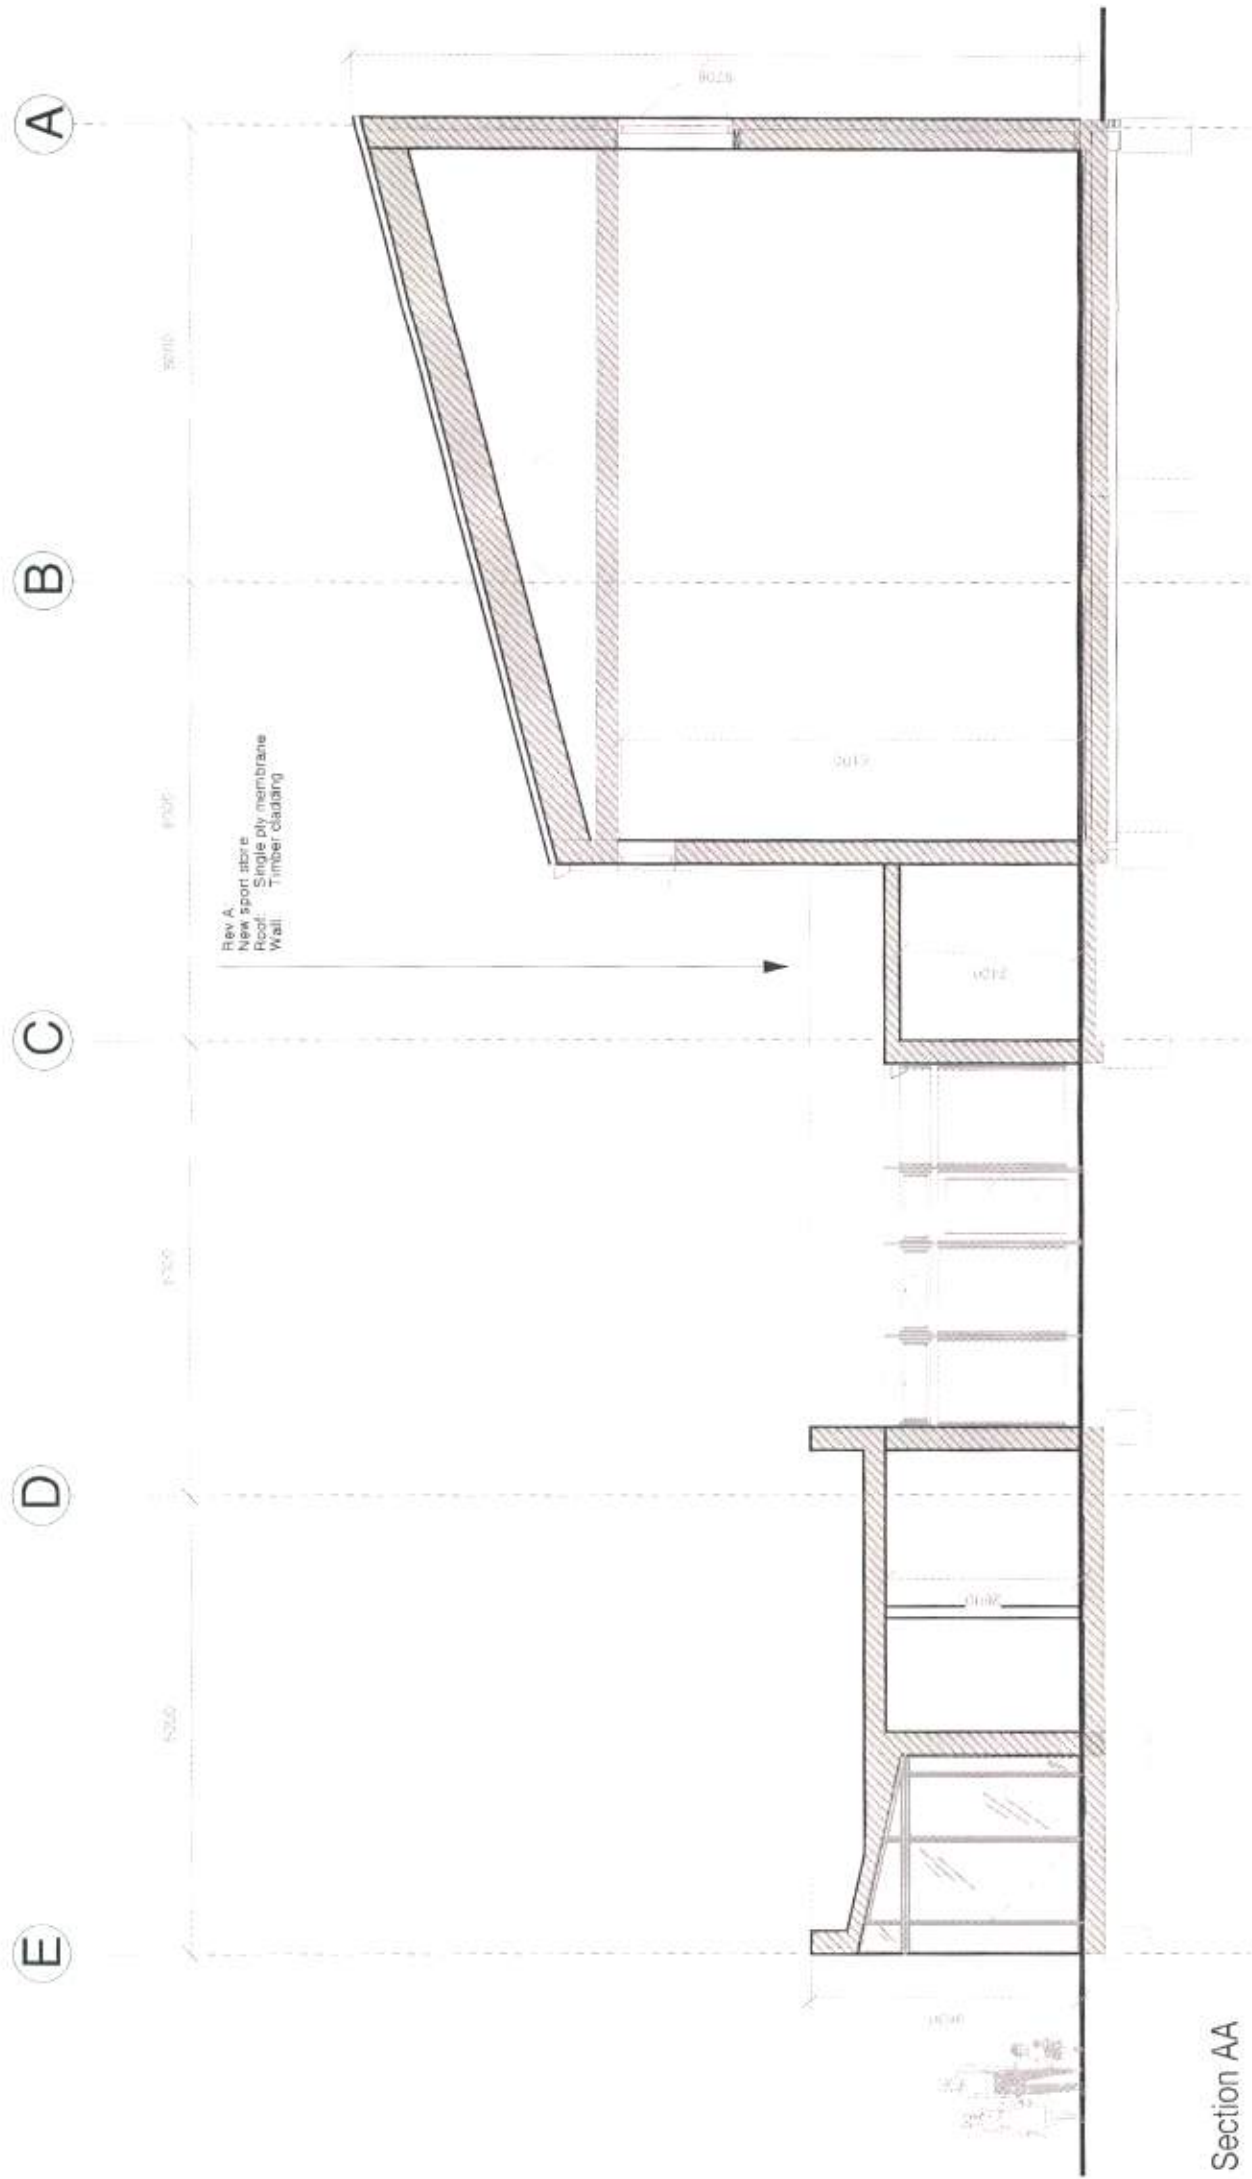


Planning

Rev	Date	By	Revision Notes	Client	Chd	Client	By	TH
A	15/01/11	EW	Revised plan	Southfist Recreation ground	SF	Southfist Recreation ground	By	TH
				Proposed Section AA		Proposed Section AA	Chd	SF
				Drawing Number	1051 (GA) 15	Rev	A	Scale 1:100 @A3
								Date 30/09/11



