





Wayne Gander MCIAT
Architectural Technologist
98 Durrington Lane, Worthing
West Sussex BN13 2RQ
E: waynegander08@gmail.com

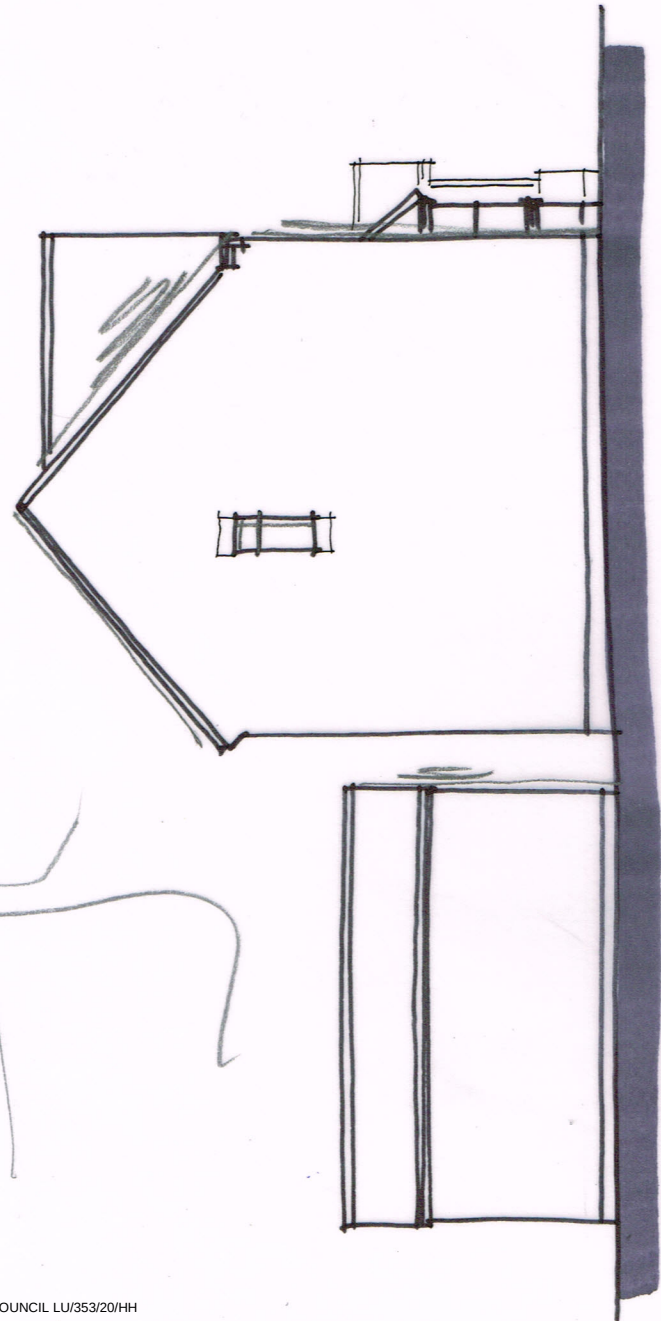

SIDE (e)

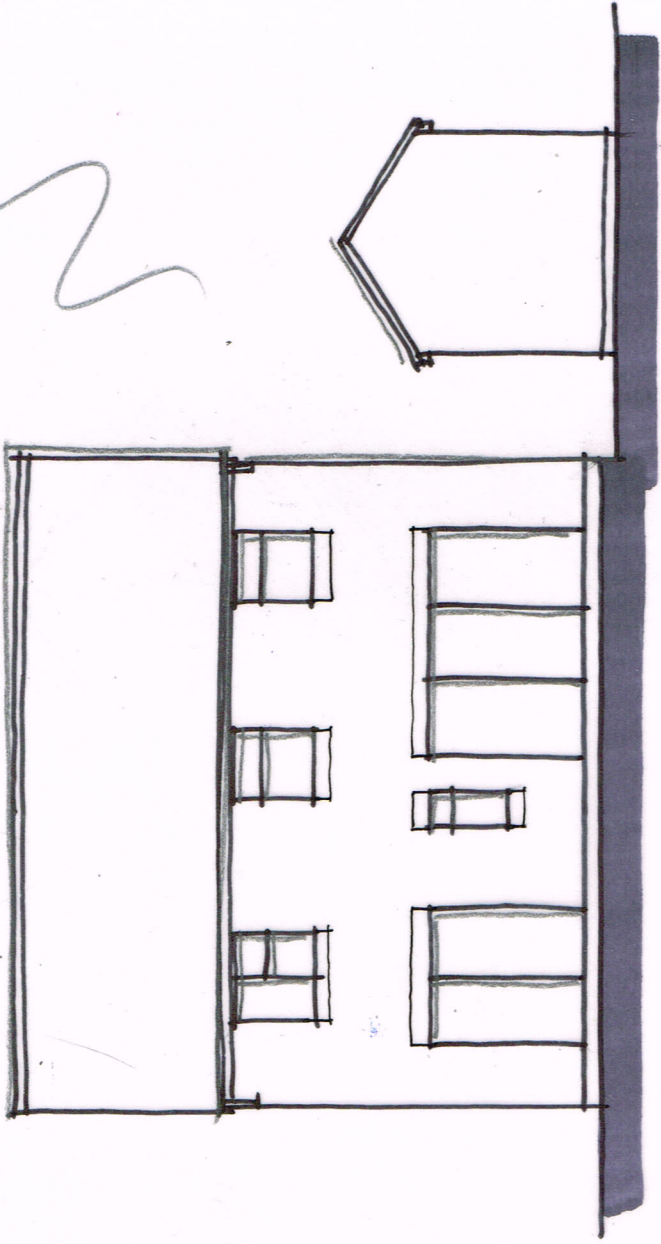

REAR (s) ELEVATION 1:100 @ A3

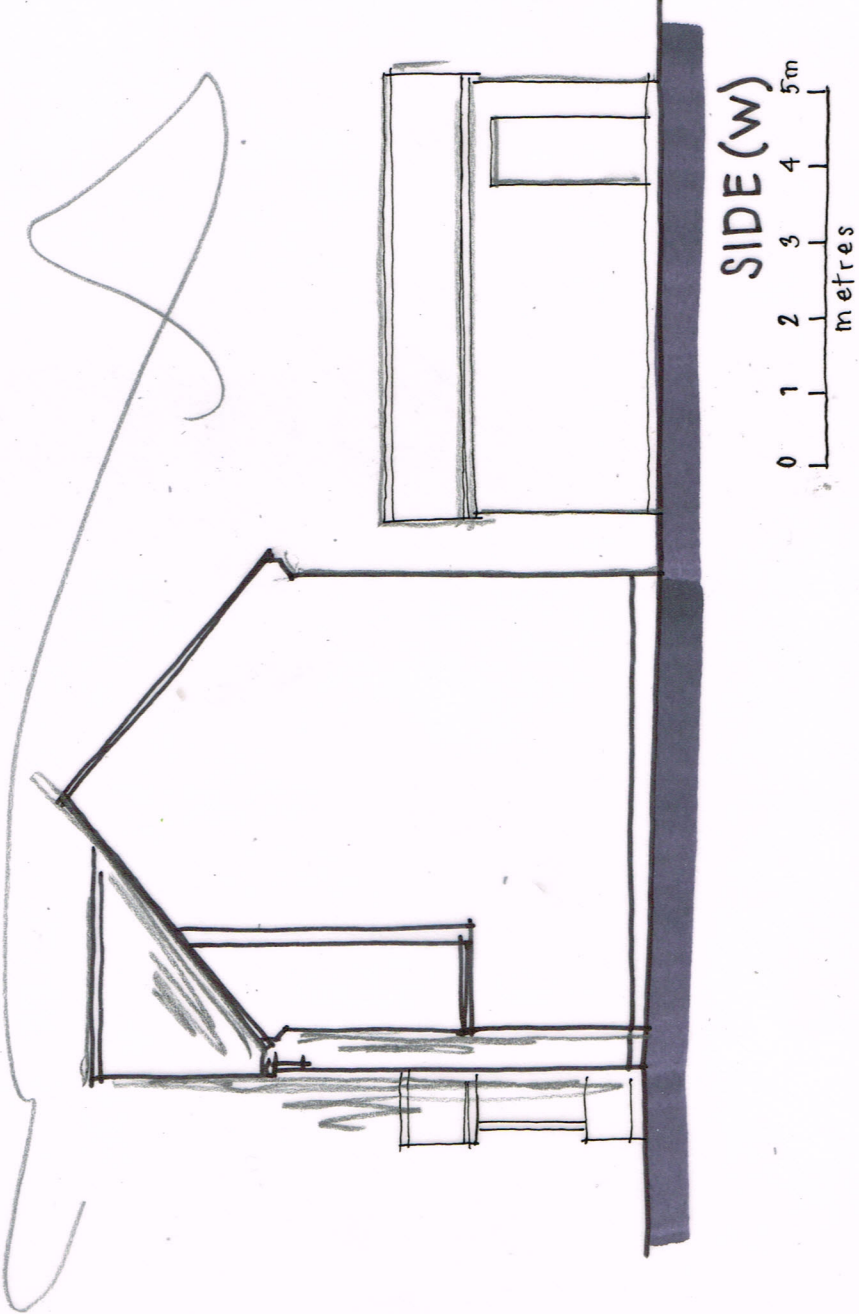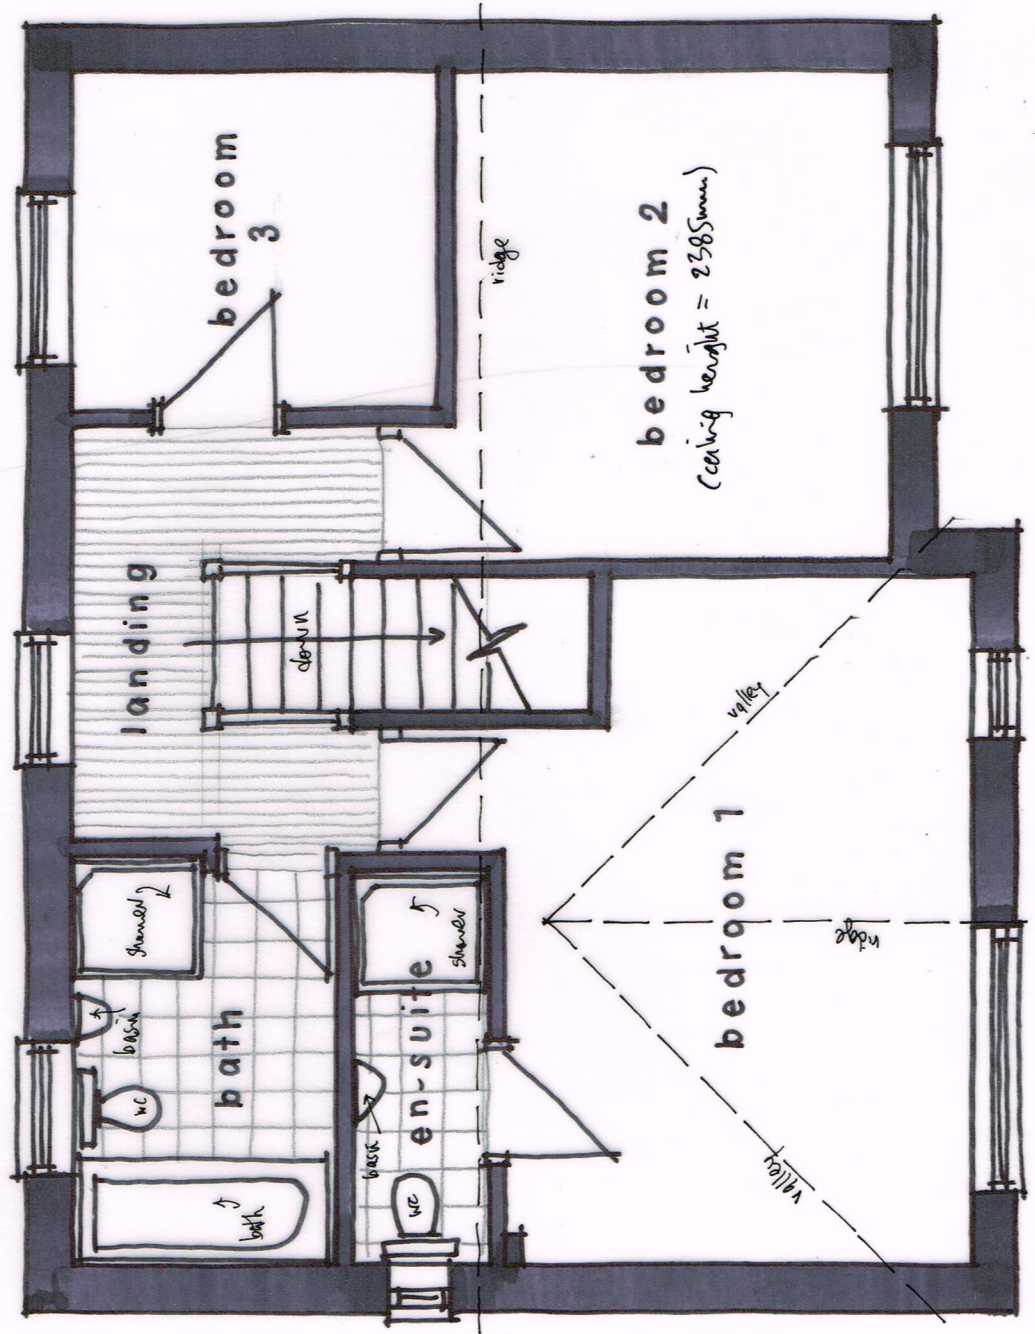

SIDE (w)
0 1 2 3 4 5m
metres

1st FLOOR PLAN 1:50