




FRONT (n)


SCHEDULE OF FINISHES

- ELEVATIONS - face brickwork & vertical tile hanging to new 1st floor gable end wall
- WINDOWS - white PVCu plastic & double glazed
- ROOF - interlocking roof tile to match existing
- EAVES - white PVCu and double glazed
- R/W GOODS - white squareline Floplast guttering with 63mm diameter downpipes



THE CONTRACTOR IS TO PROVIDE SAMPLES FOR APPROVAL BY THE CLIENT AND THE LOCAL PLANNING AUTHORITY WHERE REQUIRED.

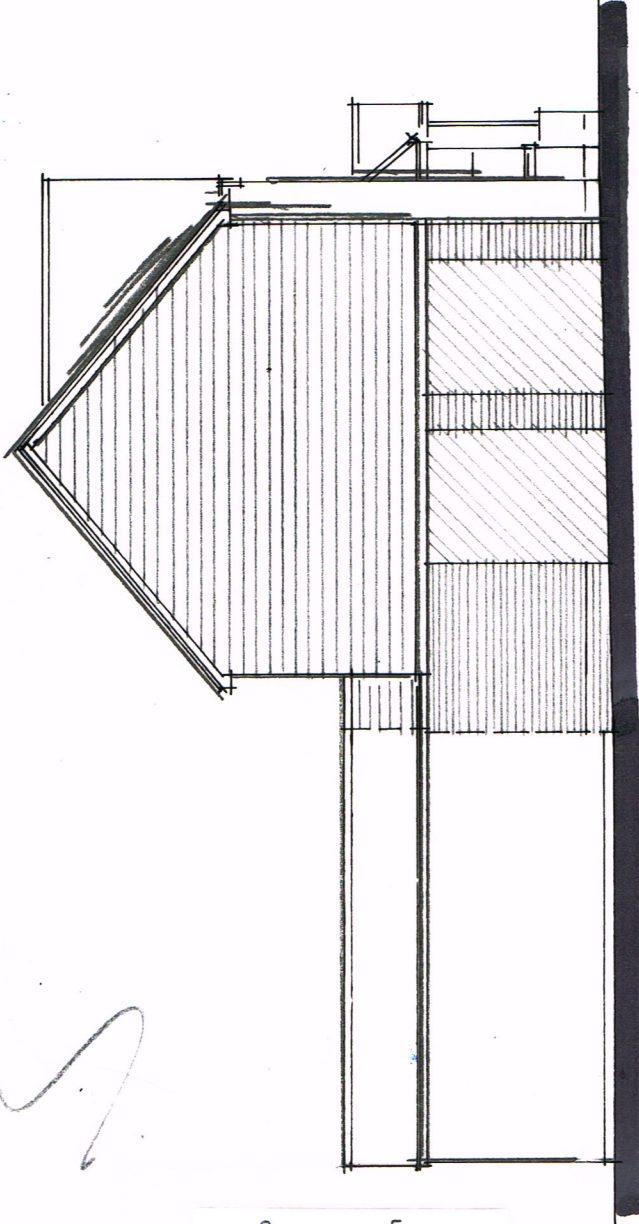

SIDE (e)

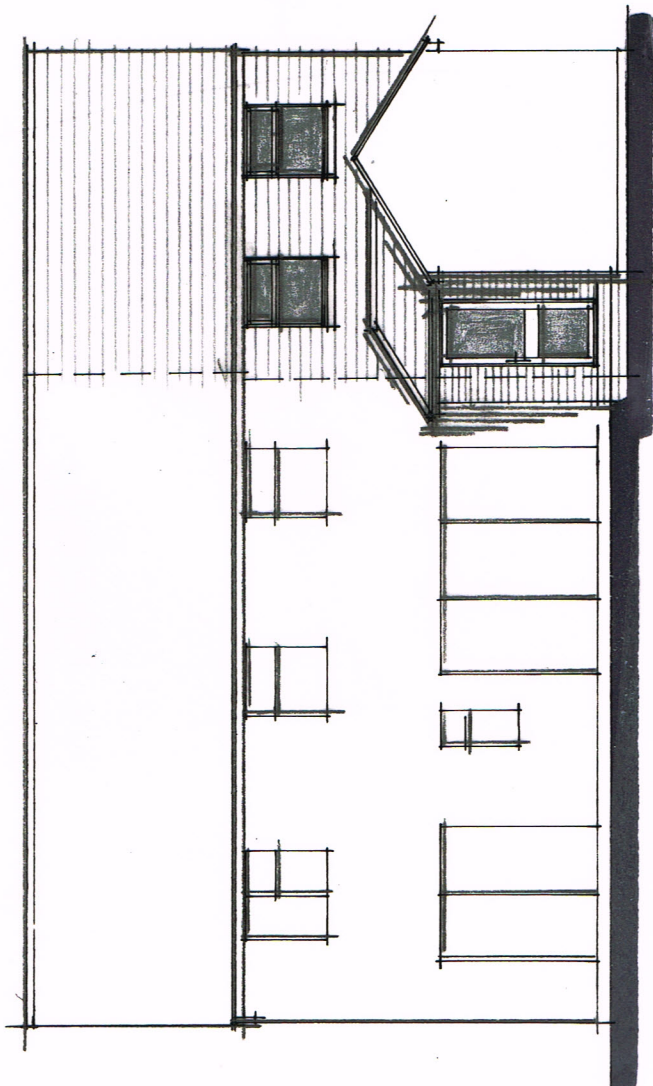

REAR (s) ELEVATION 1:100 @ A3

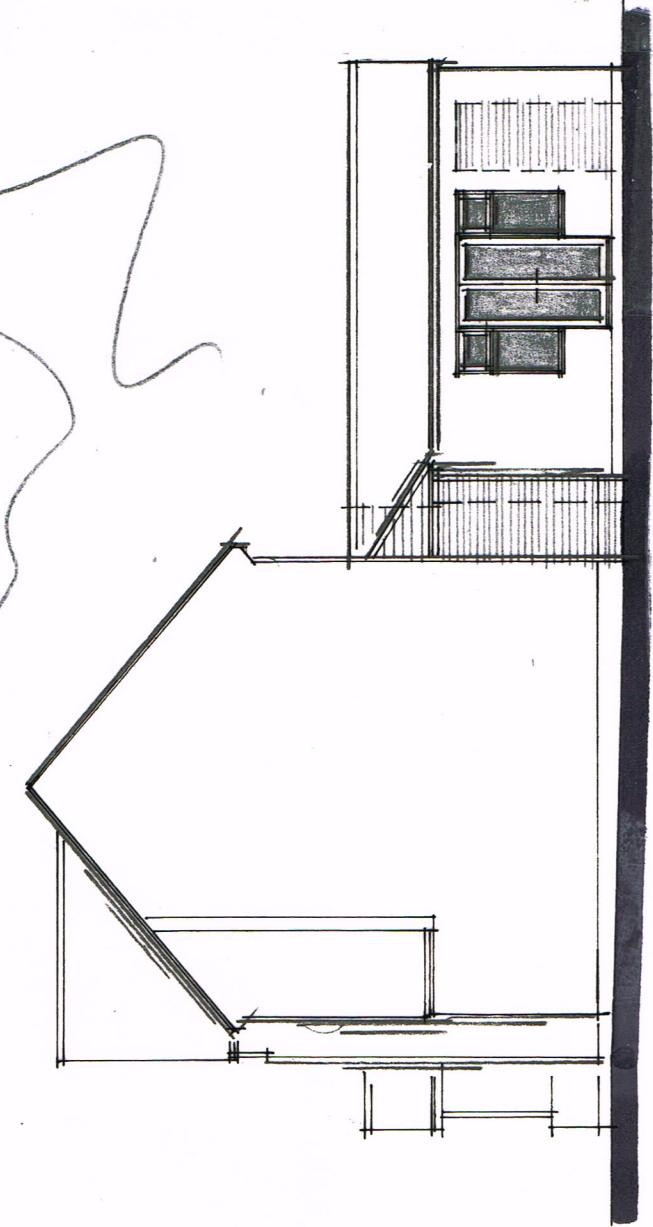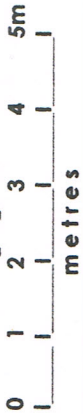

SIDE (w)

Figured dimensions to take precedence over scaled dimensions. The contractor is to verify all dimensions on site before commencing any works.

Any discrepancies whatsoever to be brought to the attention of the client immediately.

The copyright of this drawing is reserved and the drawing must not be disclosed without authority.

Project	29 ROSEMEAD, LITTLEHAMPTON		
	Proposed side extension & garage conversion		
Client	Mr & Mrs Ribailta		
Drawing no.	LH/MR/05		
Scale	AS SHOWN	Date	Dec 2020
Drawn By	WG		

WAYNE GANDER MCIAT
Chartered Architectural Technologist
98 Durrington Lane
WORTHING
West Sussex
BN13 2RQ
Tel/Fax 01903 694817
Email - waynegander08@gmail.com