




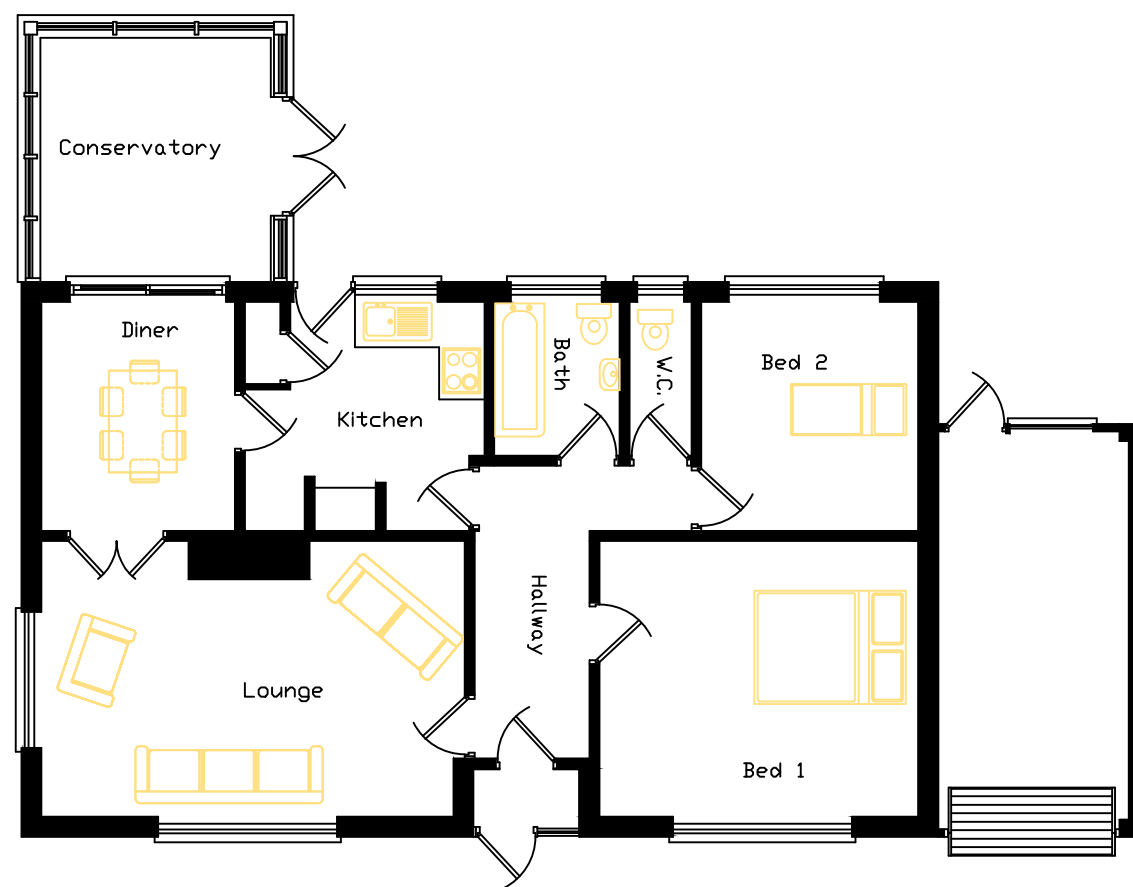


Existing Ground Floor Plan

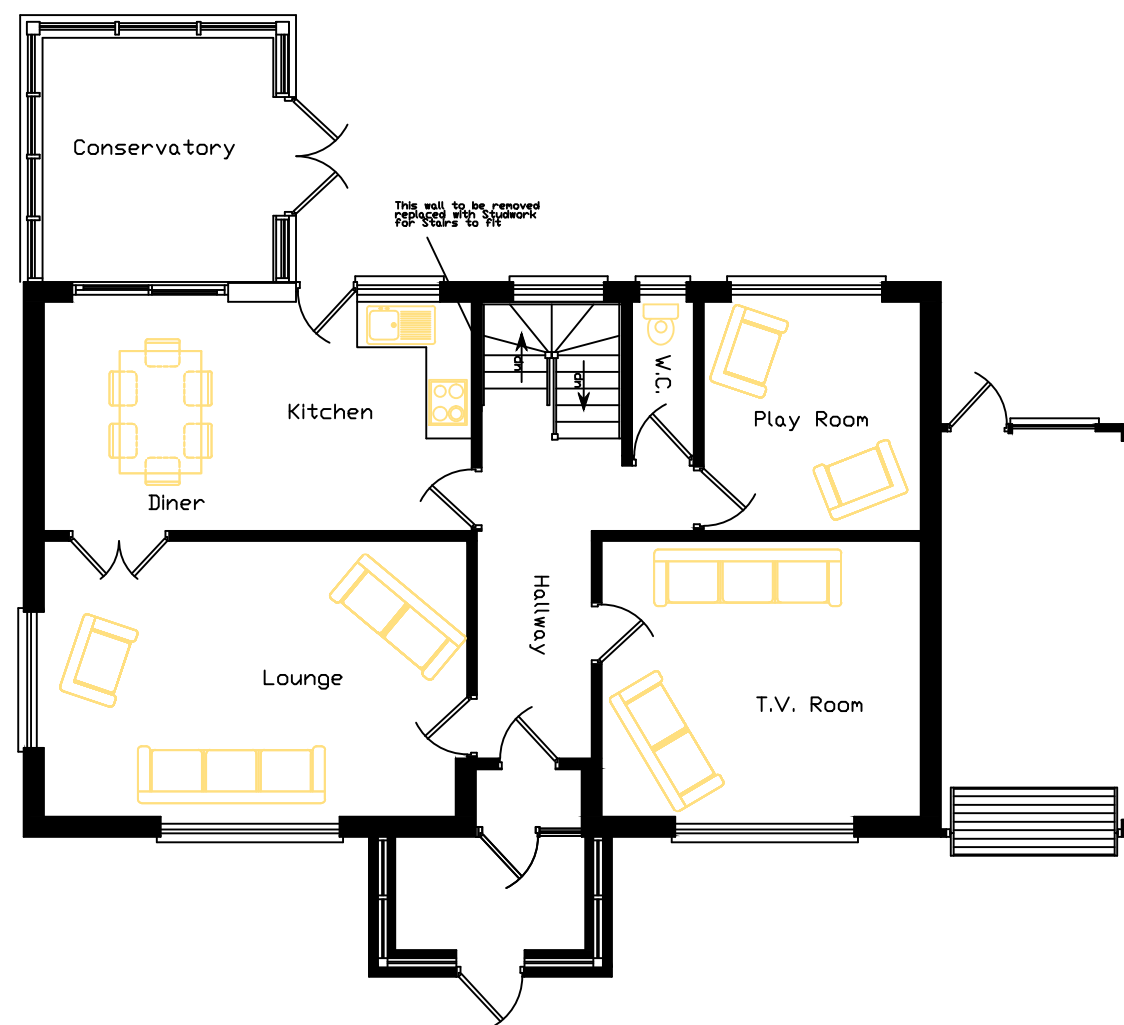


Proposed Ground Floor Plan

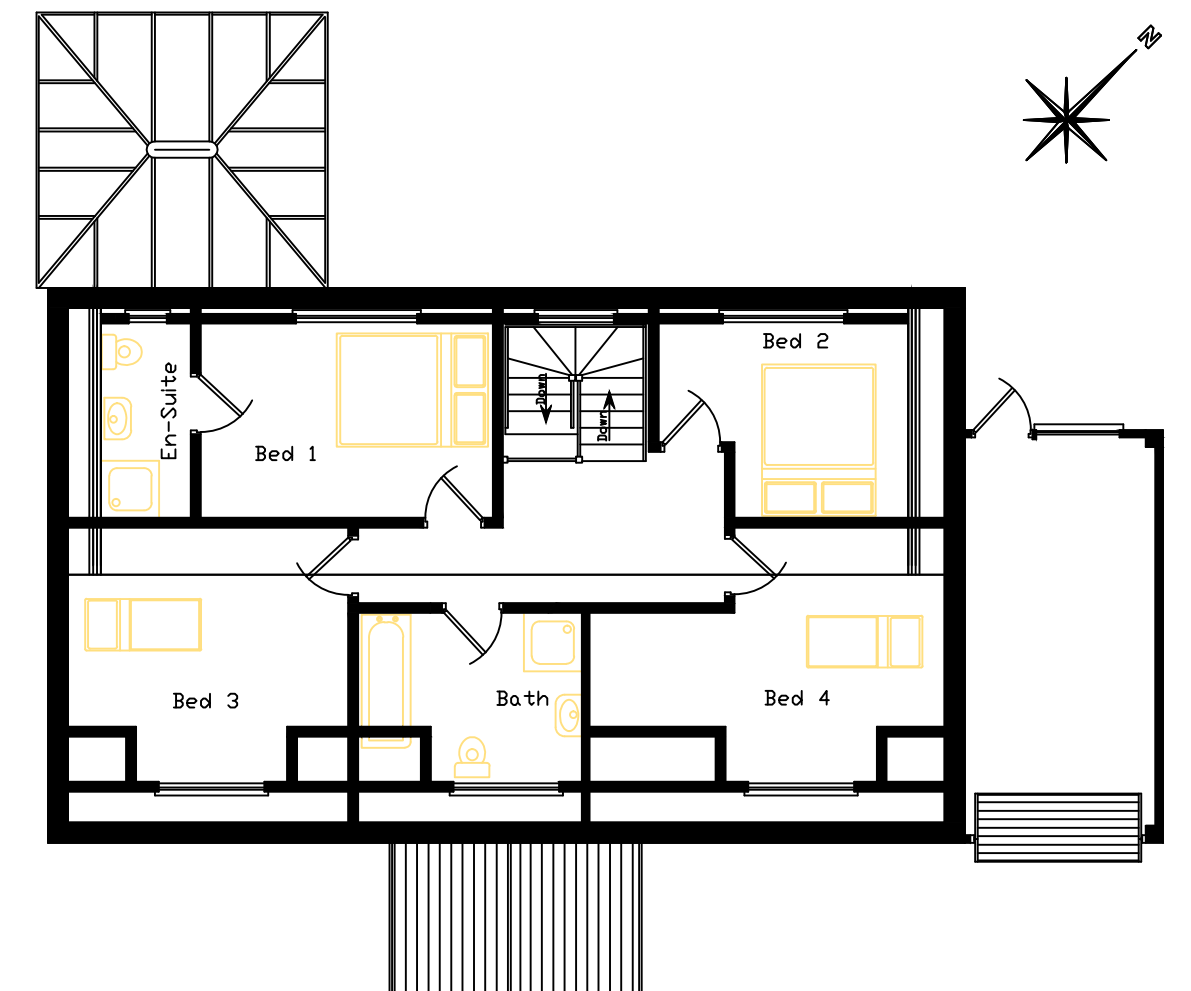


Proposed First Floor Plan

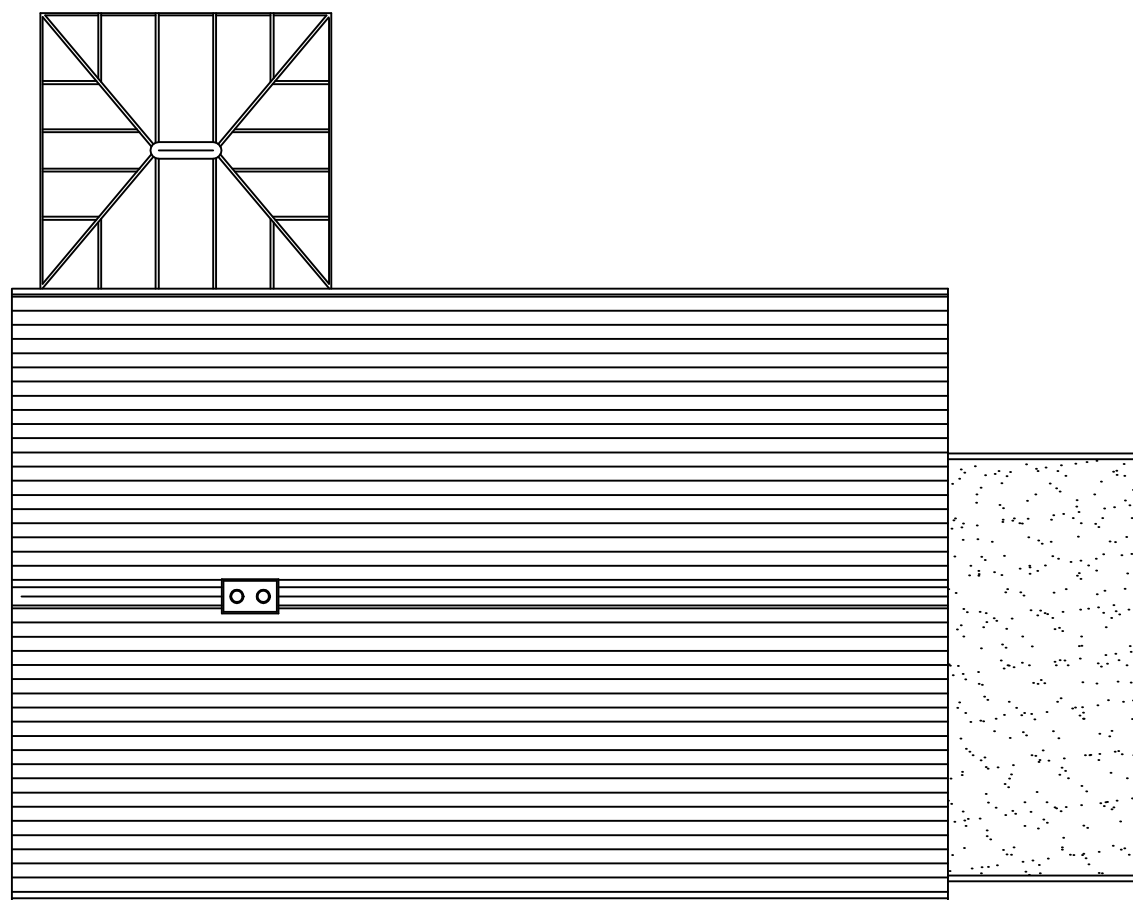

Existing Roof Plan

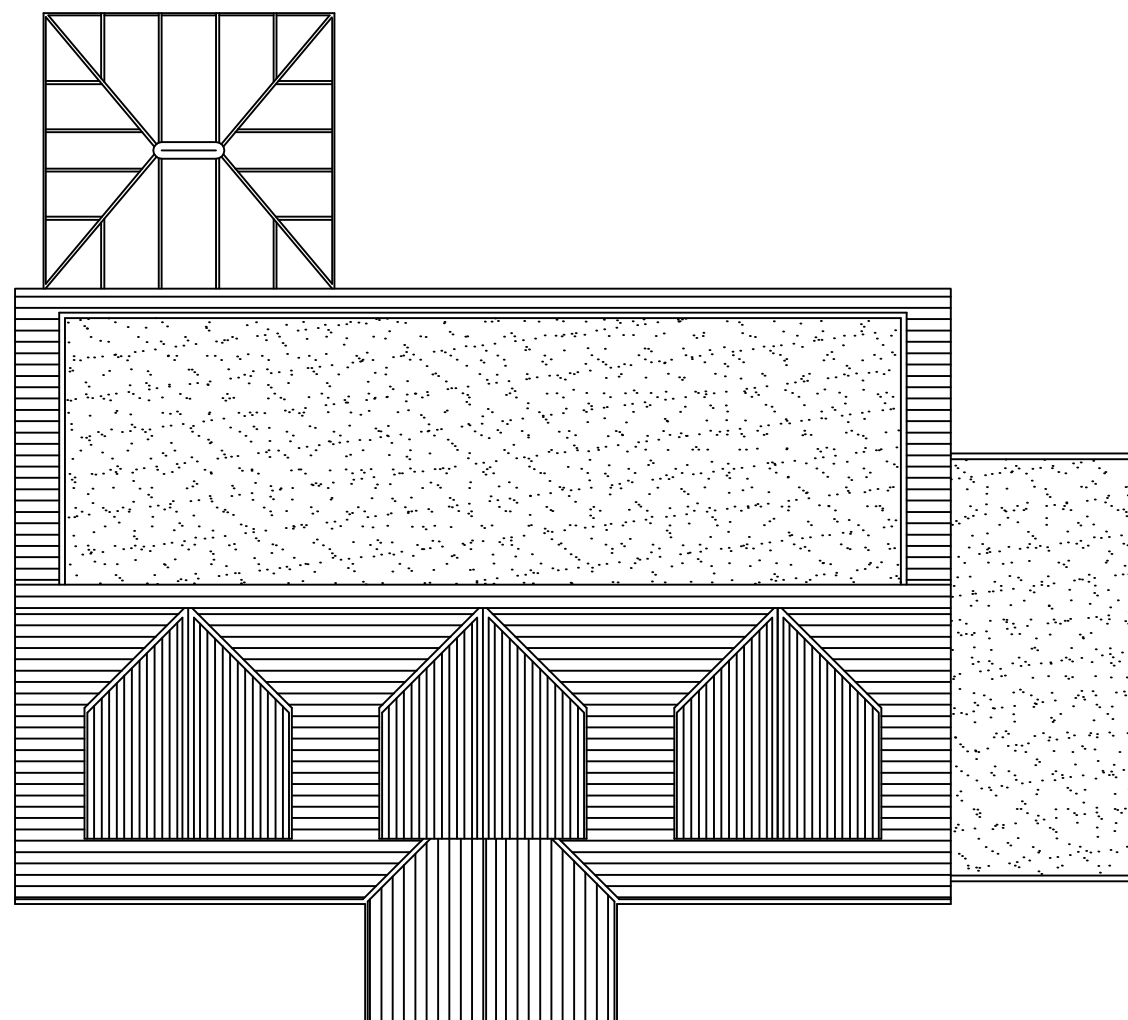

Proposed Roof Plan

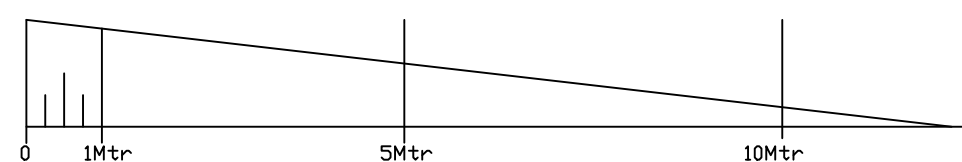

Scale 1-100

This Drawing and Design is not to be copied without written permission from Extending Homes. Only dimensioned details should be used but may be scaled for Planning Permission. All Dimensions are in Metric and are to be checked on site before proceeding with any work and any Discrepancy reported at once.

Rev: 'A'	20-10-2017	Porch Added with Pitched Roof
 extending homes Tel:- 01243 555208 enquiries@extendinghomes.co.uk		
TITLE:- Loft Conversion @ 3 Barn Close Rustington West Sussex BN17 6JU		
DATE:-	10th September 2017	
SCALE:-	Floor & Roof Plans 1-100	
DRAWN:-	P.Robinson	
DWG. No. 1710091/PL/3A		