


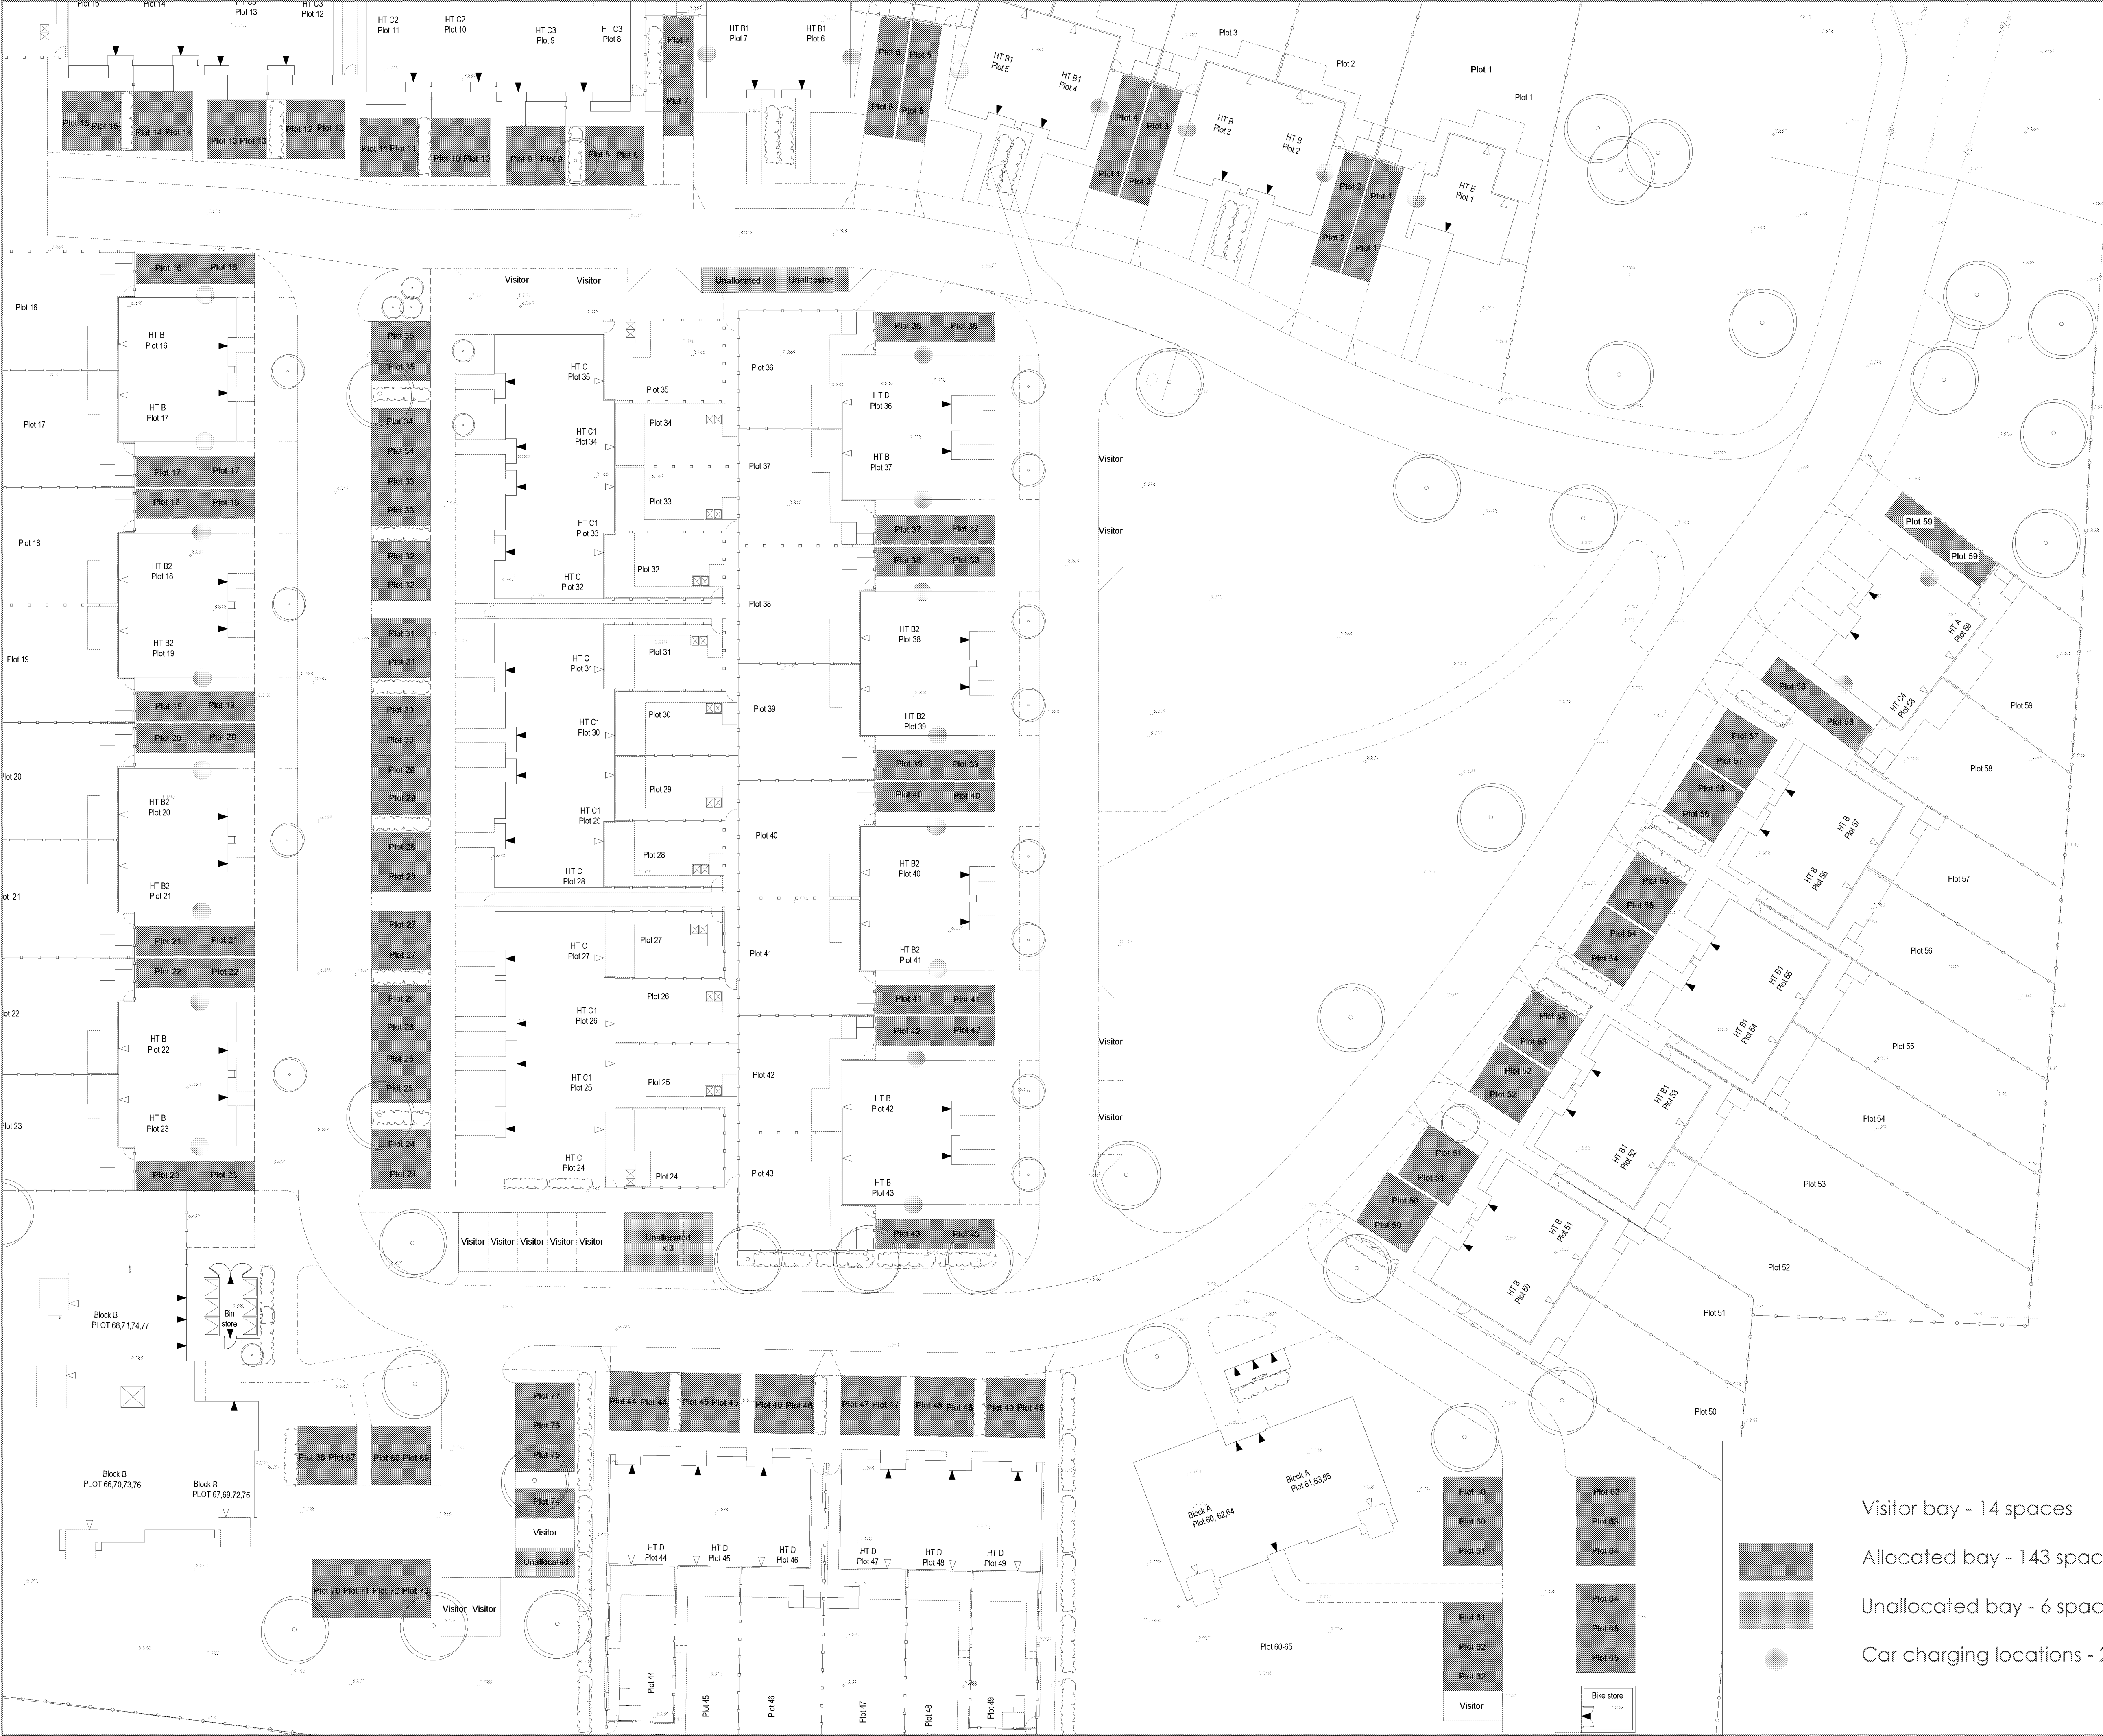

NOTES:

1. DO NOT SCALE FROM DRAWING

REV	DATE	NOTE
DEVELOPMENT		
CORNFIELD CLOSE LITTLEHAMPTON		
DRAWING TITLE		
PARKING PLAN		

THAKEHAM
Thakeham Homes Limited
Thakeham House | Summers Place
Stane Street | Billingshurst
West Sussex | RH14 9GN

DRAWN	DATE	SCALE
TR	JUN 19	NTS

DRG No.	REV.
M637_PLAN_01	-