
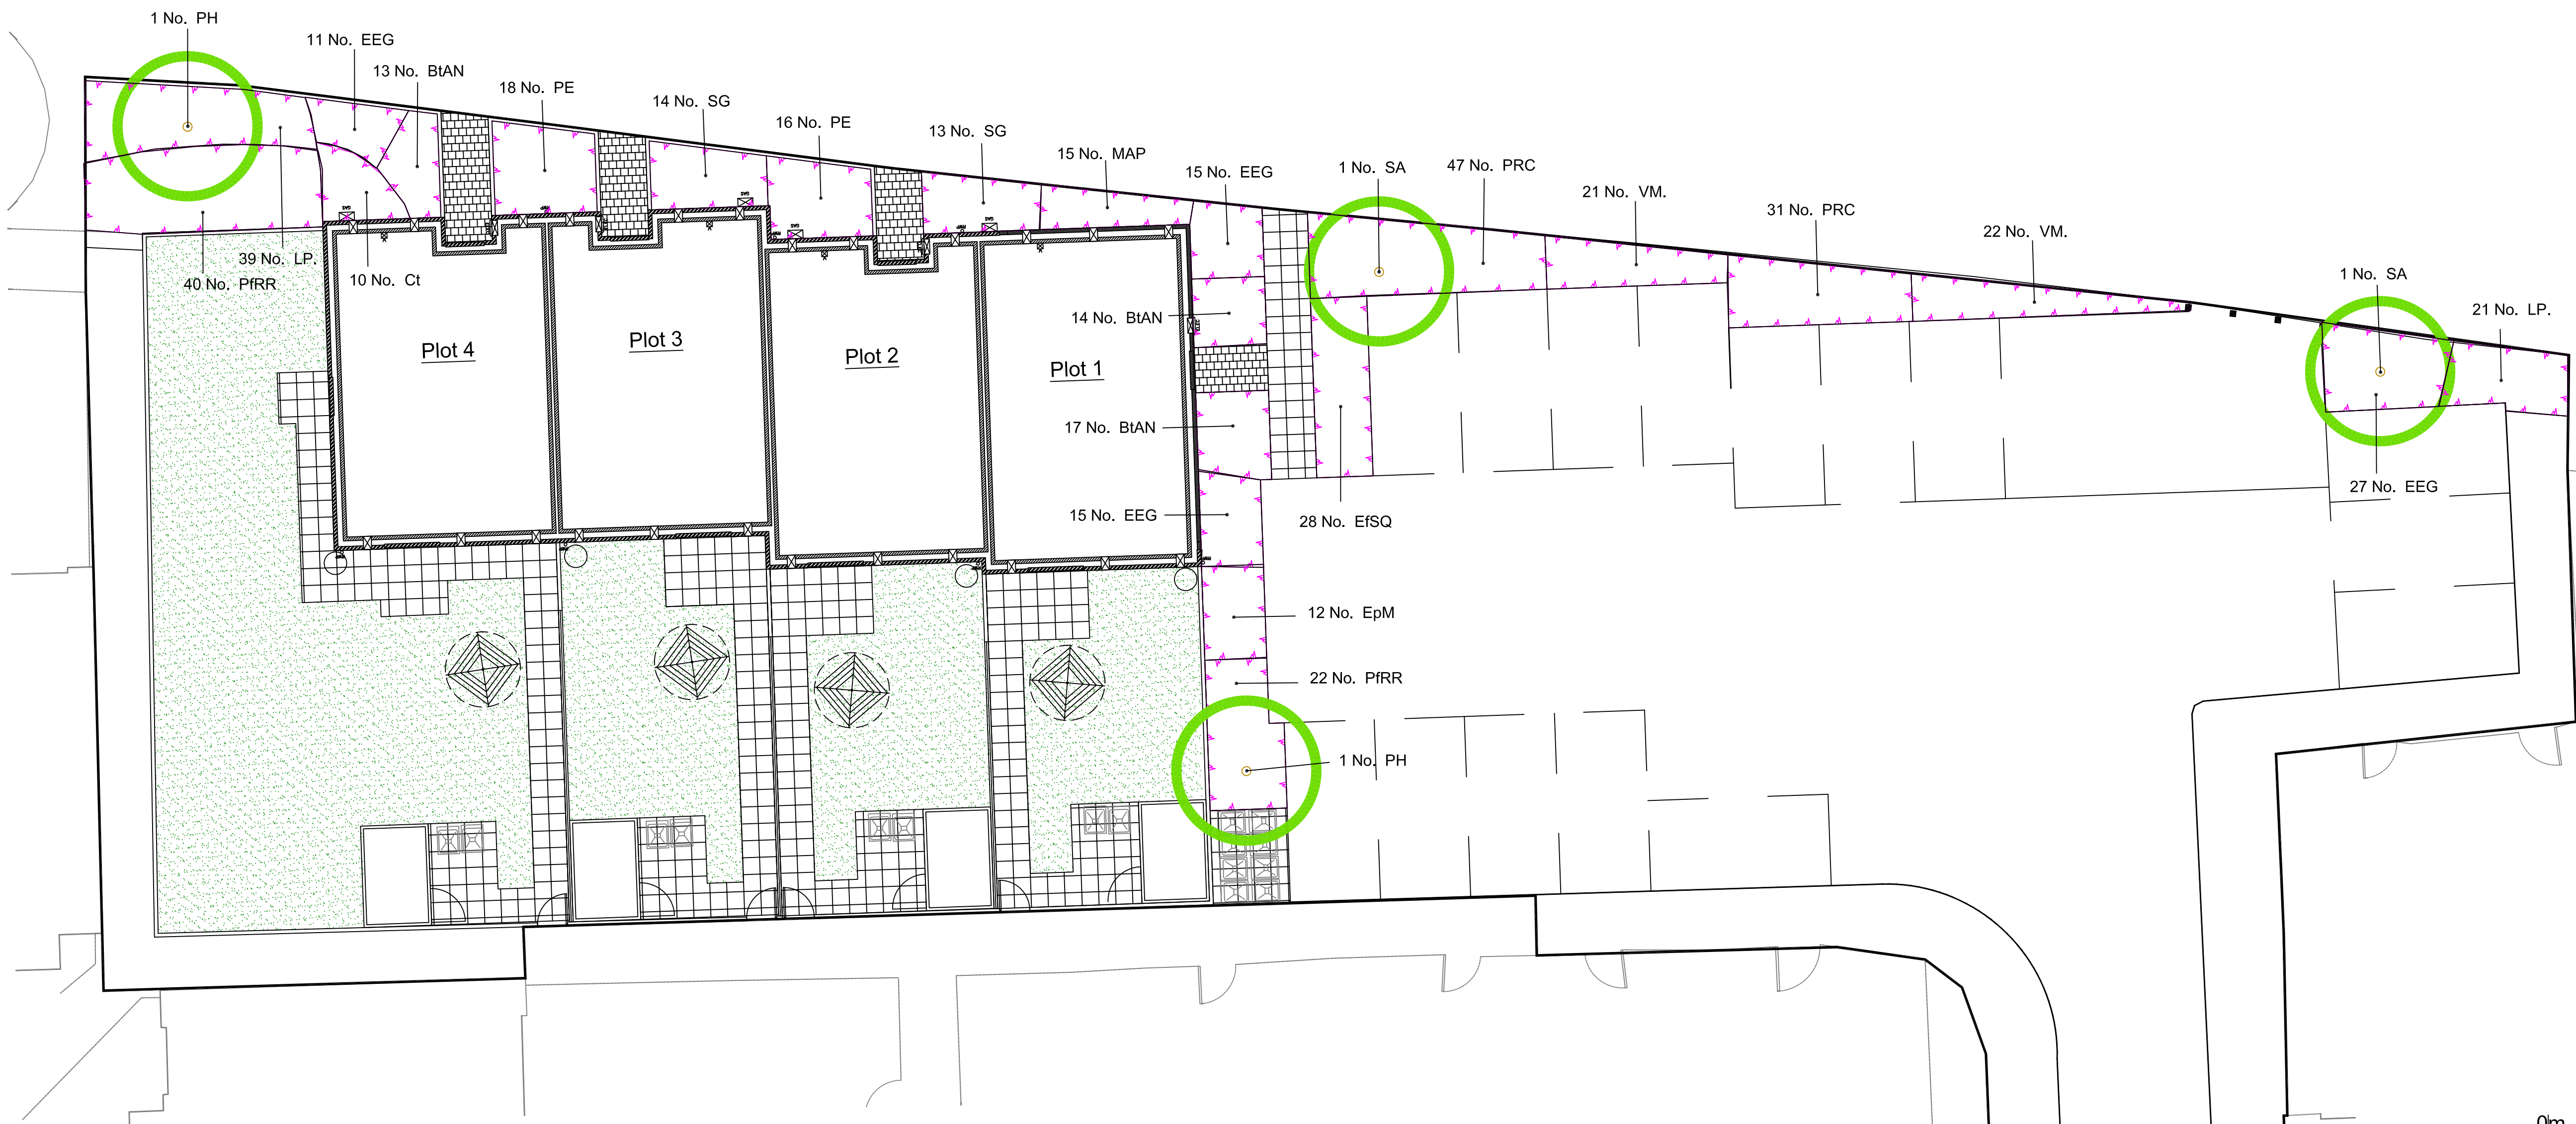


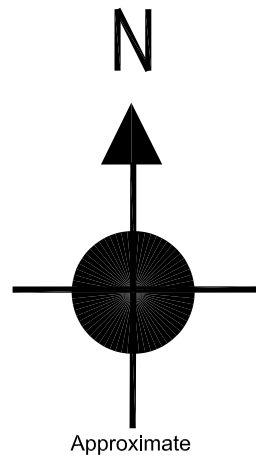

Notes

HARD LANDSCAPE FINISHES:

See separate architects drawings for hard landscape finishes, fencing and wall details. This drawing is only to be used for setting out tree, plant and turfing works only

GROUND WORKS:

All ground works and top soil to be in accordance with section D20 of the project landscape specification

EXISTING TREES:

Existing levels to be preserved around all existing trees. No permanent or temporary loading is to impose within three metres of each existing tree. All existing trees should be adequately protected prior to construction works commencing

Any necessary tree works are to be carried out by an approved tree surgeon to BS 3998

PLANTING ETC:

General plant stock to conform with BS 3936 and BS 5236 and planting to be undertaken in full accordance with the project landscape specification

All planting areas and isolated tree beds to be mulched with a medium grade bark mulch to a depth of 75mm

Foundations to dwellings to be designed to take account of mature height of existing and proposed trees

Good Horticultural Practice:


Implement good horticultural practice in landscaping scheme, including the use of peat-free composts, mulches and soil conditioners. The use of pesticides (herbicides, insecticides, fungicides and slug pellets etc) should be discouraged to prevent cumulative fatal effects to animals via the food chain, particularly invertebrates, birds and/or mammals. Any pesticides used should be non-residual

NEW PLANTING SCHEDULE


Shrubs				
Abbrev	Species Name	No.	Height	Pot Size
BtAN	Berberis thunbergii 'Atropurpurea Nana'	44 No.	20-30cm	
Ct	Choisya ternata	10 No.	30-40cm	
EpM	Elaeagnus pungens 'Maculata'	12 No.	30-40cm	
EEG	Euonymus fortunei 'Emerald 'n' Gold'	68 No.	15-20cm	
EfSQ	Euonymus fortunei 'Silver Queen'	28 No.	20-30cm	
LP.	Lonicera pileata	60 No.	20-30cm	
MAP	Mahonia aquifolium 'Apollo'	15 No.	20-30cm	
PfRR	Photinia fraseri 'Red Robin'	62 No.	40-60cm	
PE	Potentilla fruticosa 'Elizabeth'	34 No.	30-40cm	
PRC	Pyracantha coccinea 'Red Cushion'	78 No.	30-40cm	
SG	Spiraea japonica 'Goldflame'	27 No.	30-40cm	
VM.	Vinca major	43 No.		2L
		Total :481 No.		

Trees				
Abbrev	Species Name	No.	Girth	Specification
PH	Prunus 'Hillieri Spire'	2 No.	12-14cm	OG
SA	Sorbus aucuparia	2 No.	12-14cm	OG
		Total :4 No.		


KEY :

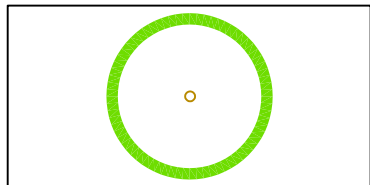

NEW TREES

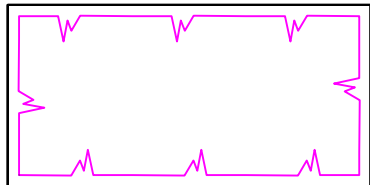

SHRUB PLANTING

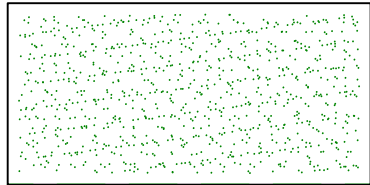

GRASS (TURF)

0m 5m 10m

Revisions:

DESIGN CONSULTANCY & CONSTRUCTION



LANDSCAPES LIMITED
Brick Kiln Nursery, Bognor Road, Merston, Chichester,
West Sussex, PO20 1EJ

Telephone 01243 531700 Facsimile 01243 539933

Project:

LAND TO THE NORTH OF 31-40 JOYCE CLOSE
WICK ESTATE LITTLEHAMPTON

Planting Layout:

Scale: 1:100 @ A1 Date: NOVEMBER 2016
1:200 @ A3

Dimensions to be verified on site prior to construction.
Do not scale this drawing, use figured dimensions only.
Copyright reserved. Under no circumstances must this
drawing be used for landscaping purposes without the
express prior permission of VDW Landscapes Limited.

Main Contractor:

BRYMOR

Drawing Number: TND 26561-3

© 2016 VDW Landscapes Limited