



SITE 1 - 31-40 JOYCE CUSE

PROPOSED Acoustic Fencing

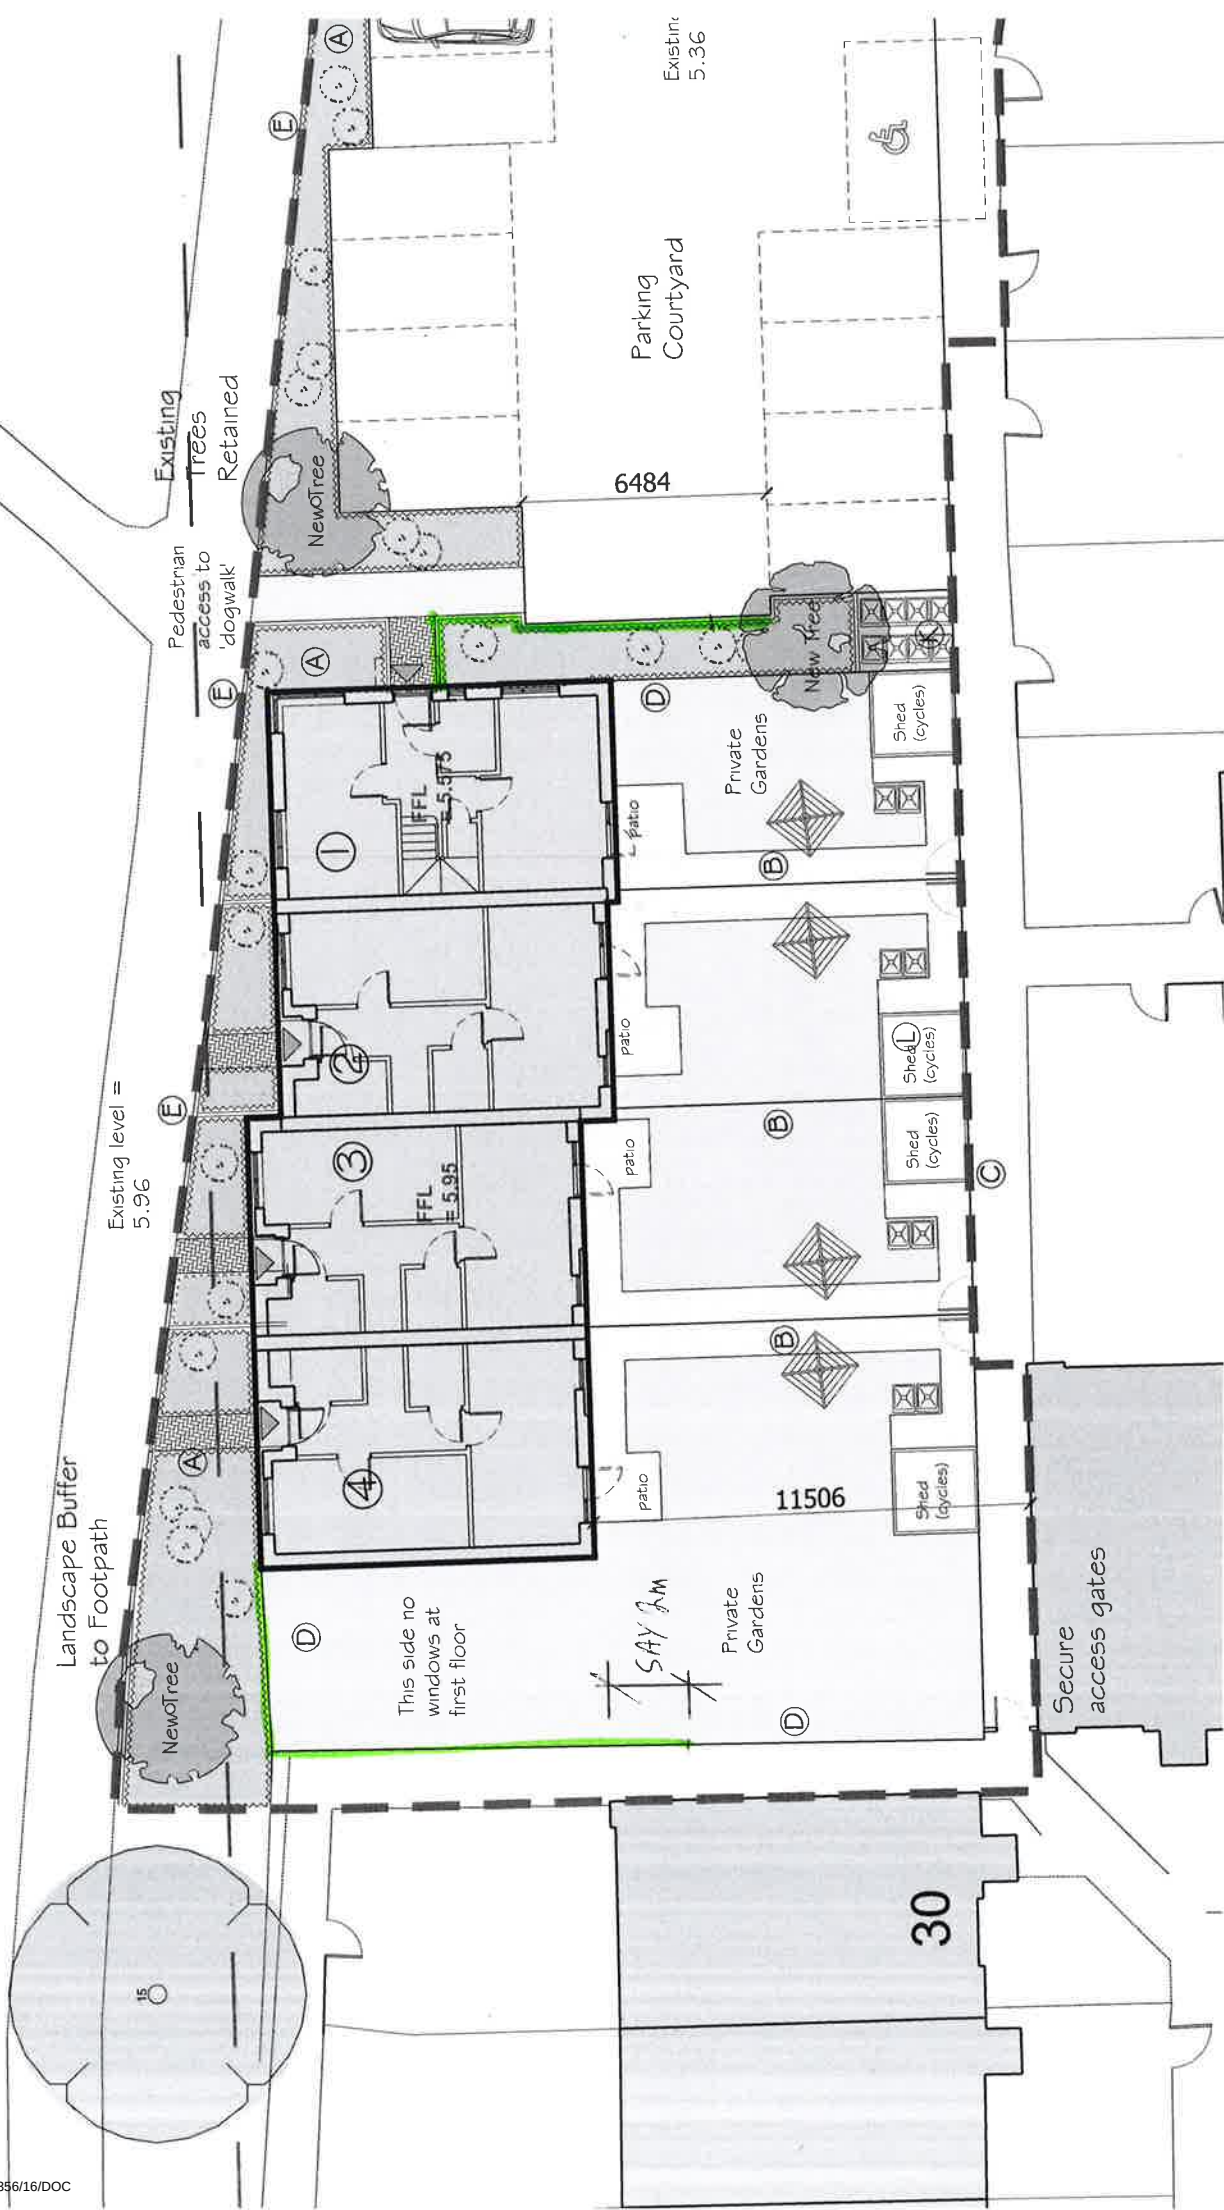

SITE 3 - 7-11 JOYCE CLOS

PROPOSED Acoustic Fencing

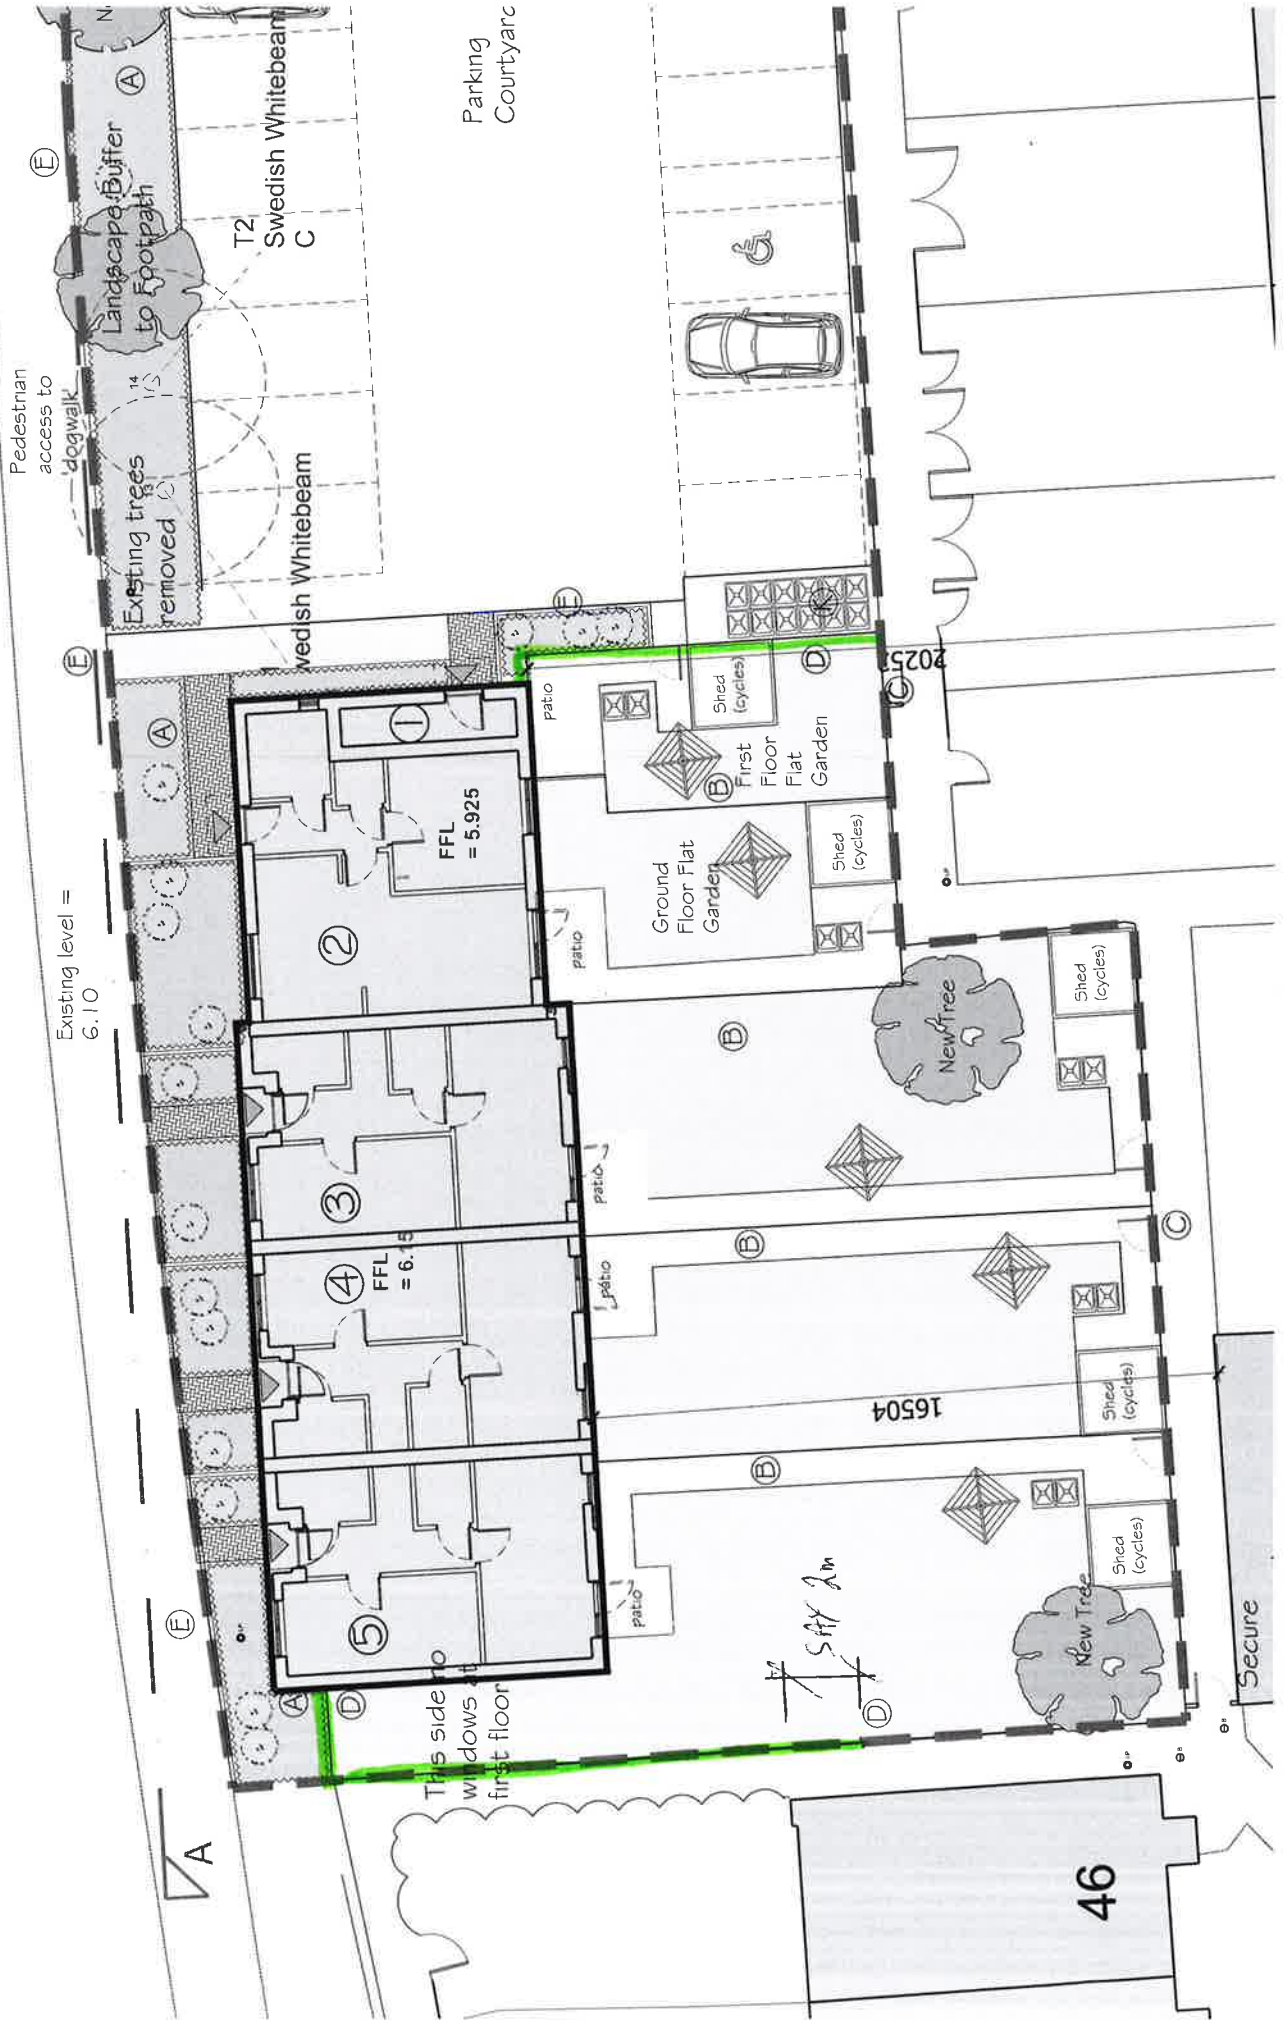

SITE 4 - SH-67 GREENFIELDS

PROPOSED ACQUITE FENCE



SITE 5- 81-92 GREENFIELDS

PROPOSED Acoustic Fencing



SITE 6 - 99-100 GREENFIELDS

PROPOSED Acoustic Fencing

