
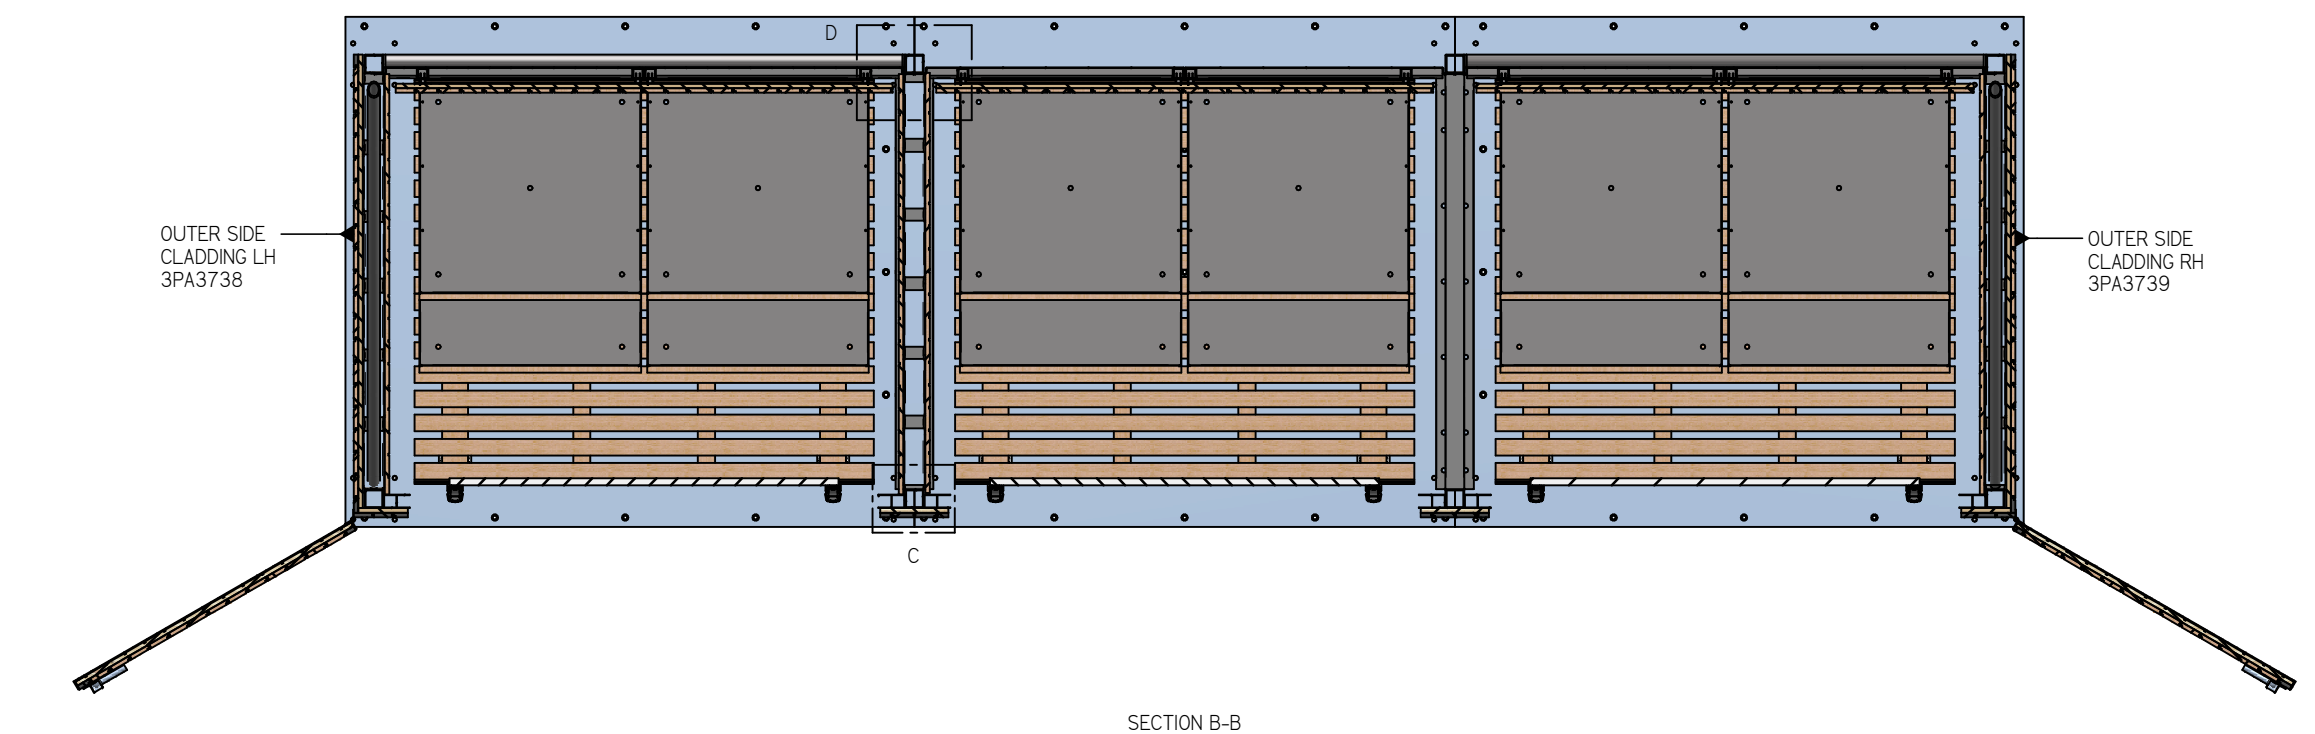
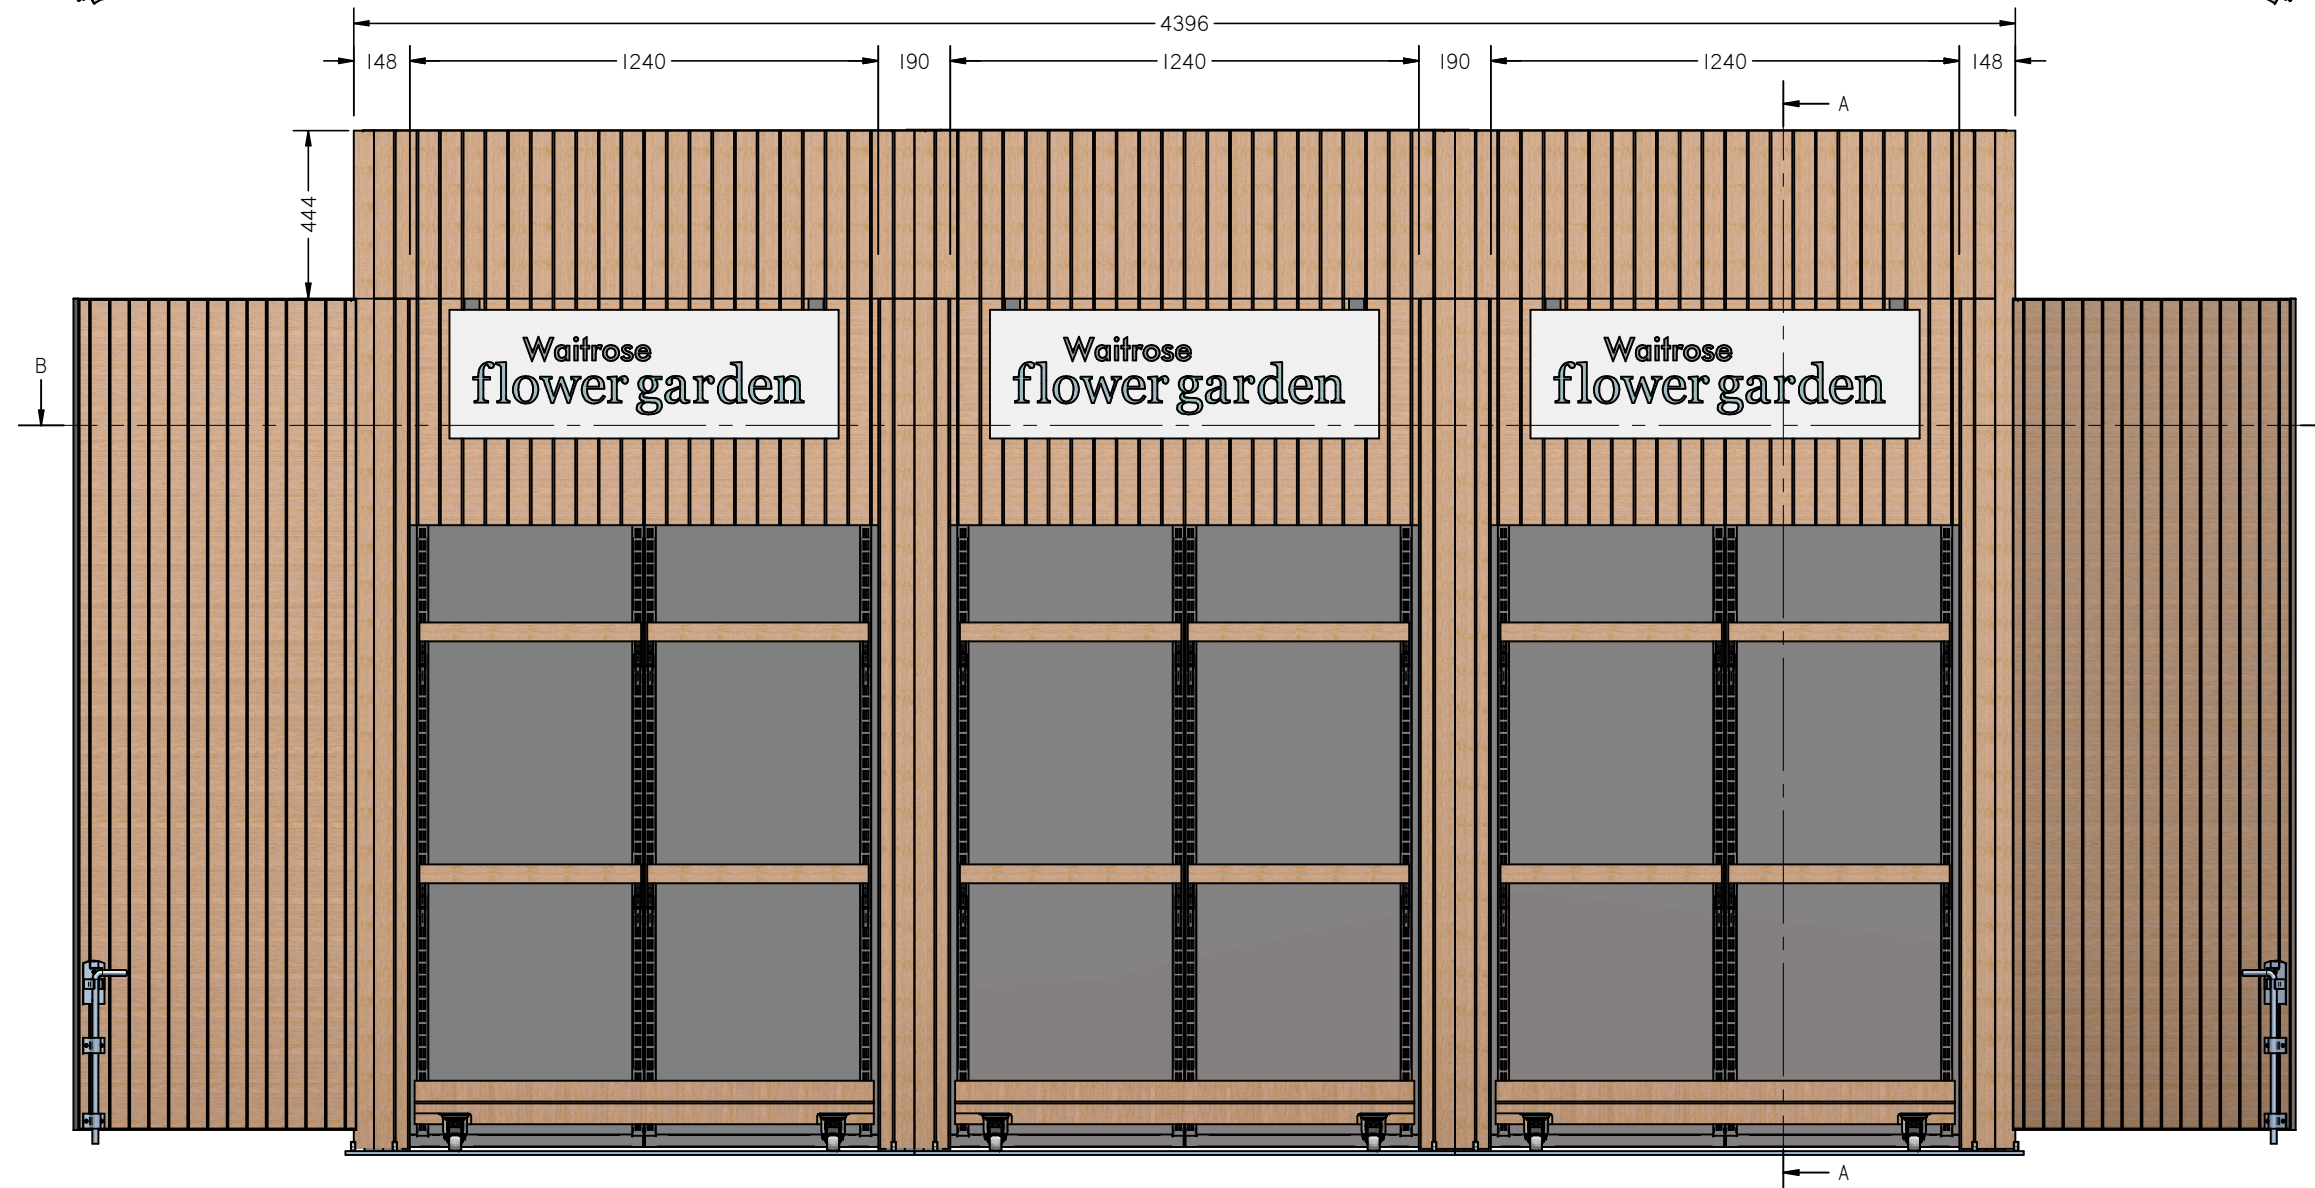


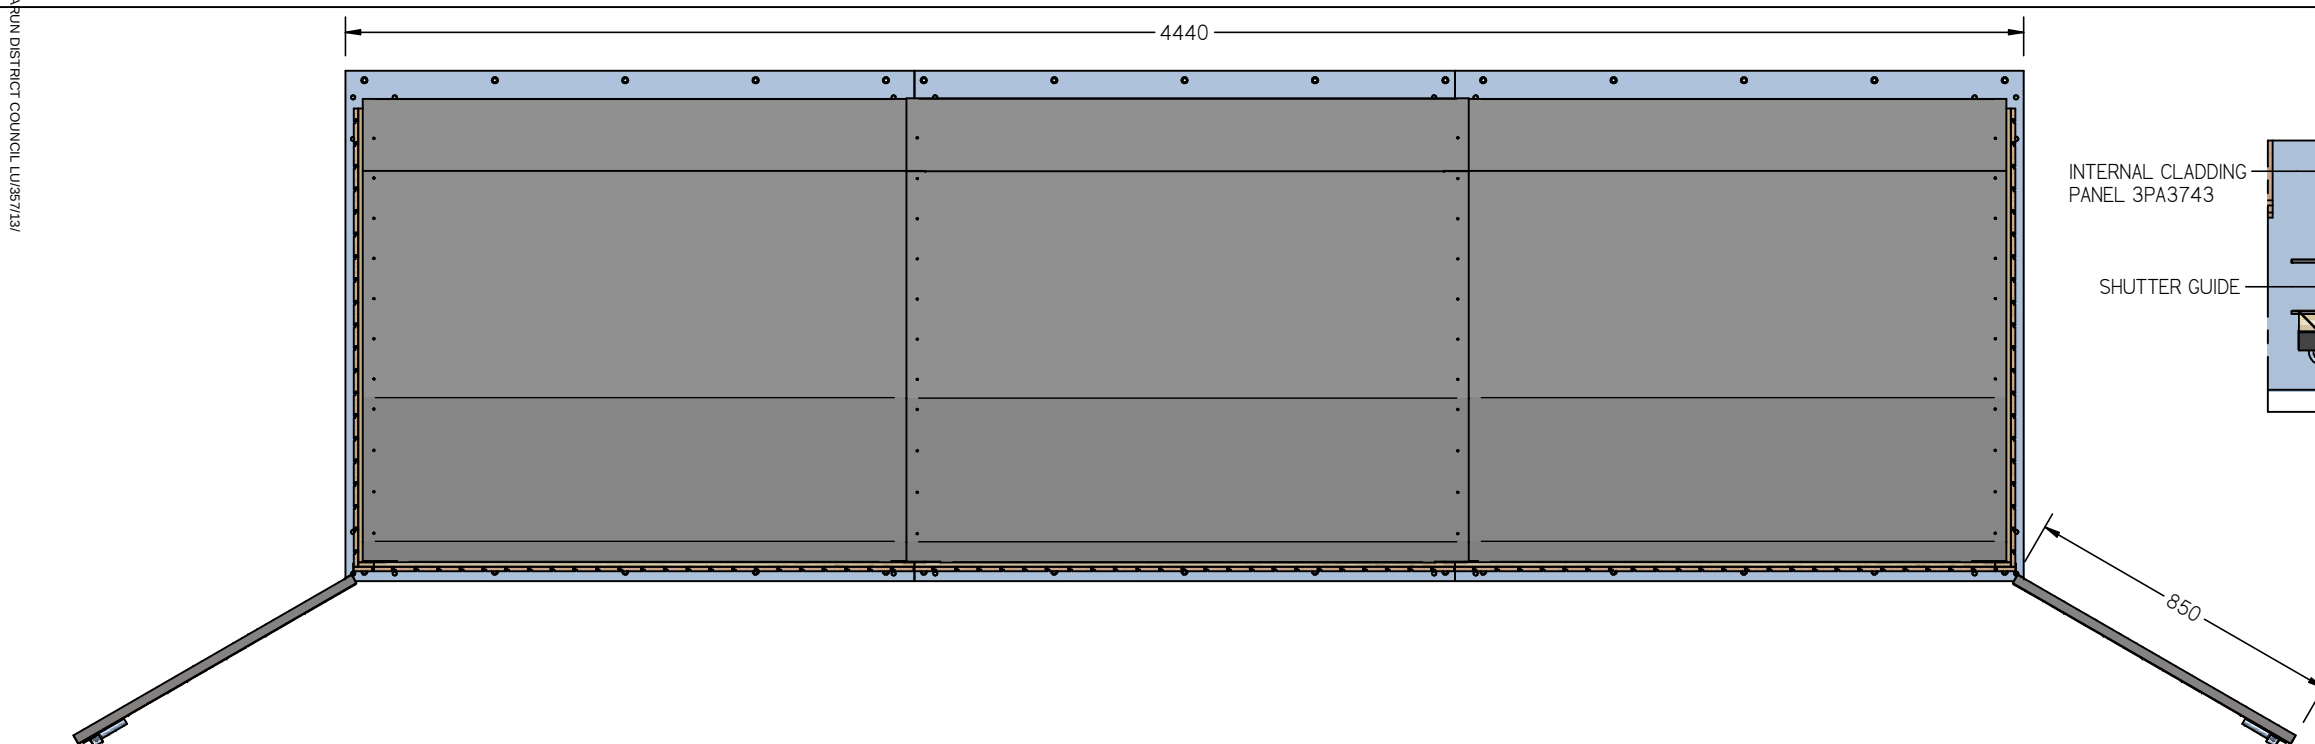

NOTES :


UNIT FRAME WORK - 50 x 50 (10swg) MS RHS. POWDER COATED WITH RAL9007.

HEADER PANEL, OUTER & REAR CLADDINGS - 12mm T&G PROFILE ON 12mm EXTERIOR PLYWOOD SUBSTRATE.


WING DOOR - 12mm T&G PROFILE ON 12mm ROUTED EXTERIOR PLYWOOD SUBSTRATE.

WING DOOR FRAME - 25 x 25 (10swg) MS ANGLE. POWDER COATED RAL9007.


HOOK-ON SHELVES & REAR WALL - MILD STEEL CONSTRUCTION. POWDER COATED RAL9007.

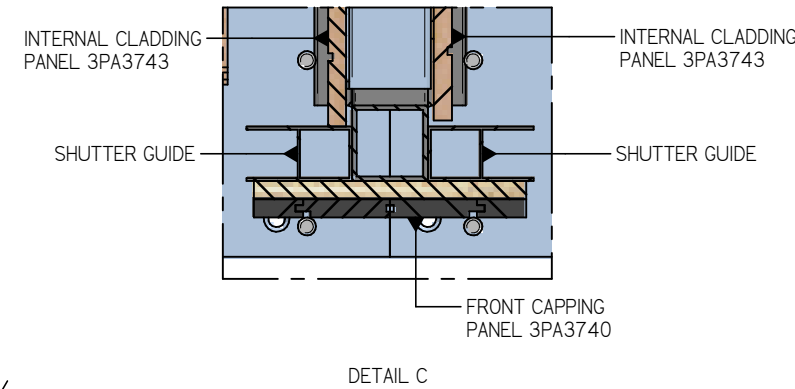

DETAIL C


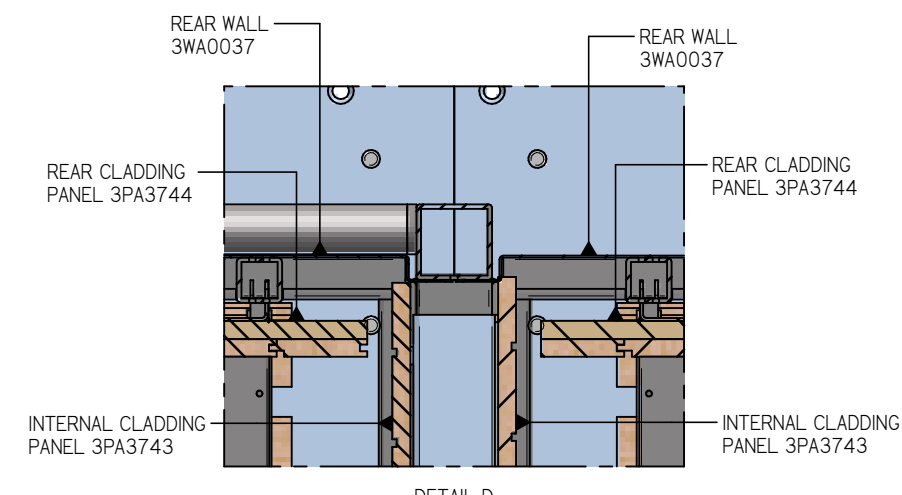


DETAIL C

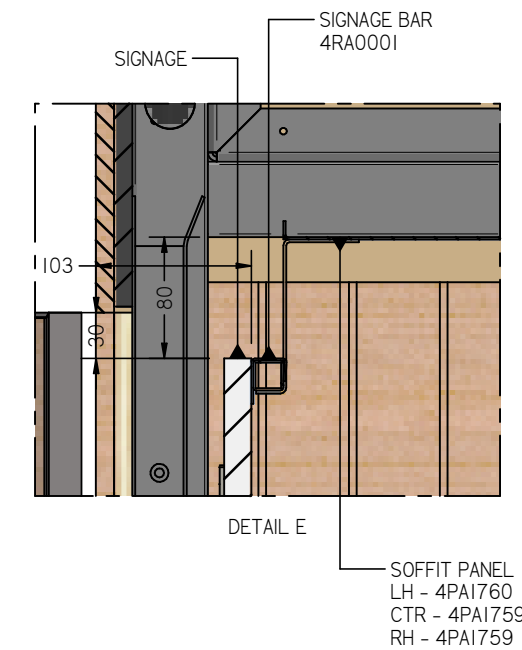

DETAIL E

— SOFFIT PANEL
LH - 4PAI760
CTR - 4PAI759
RH - 4PAI759

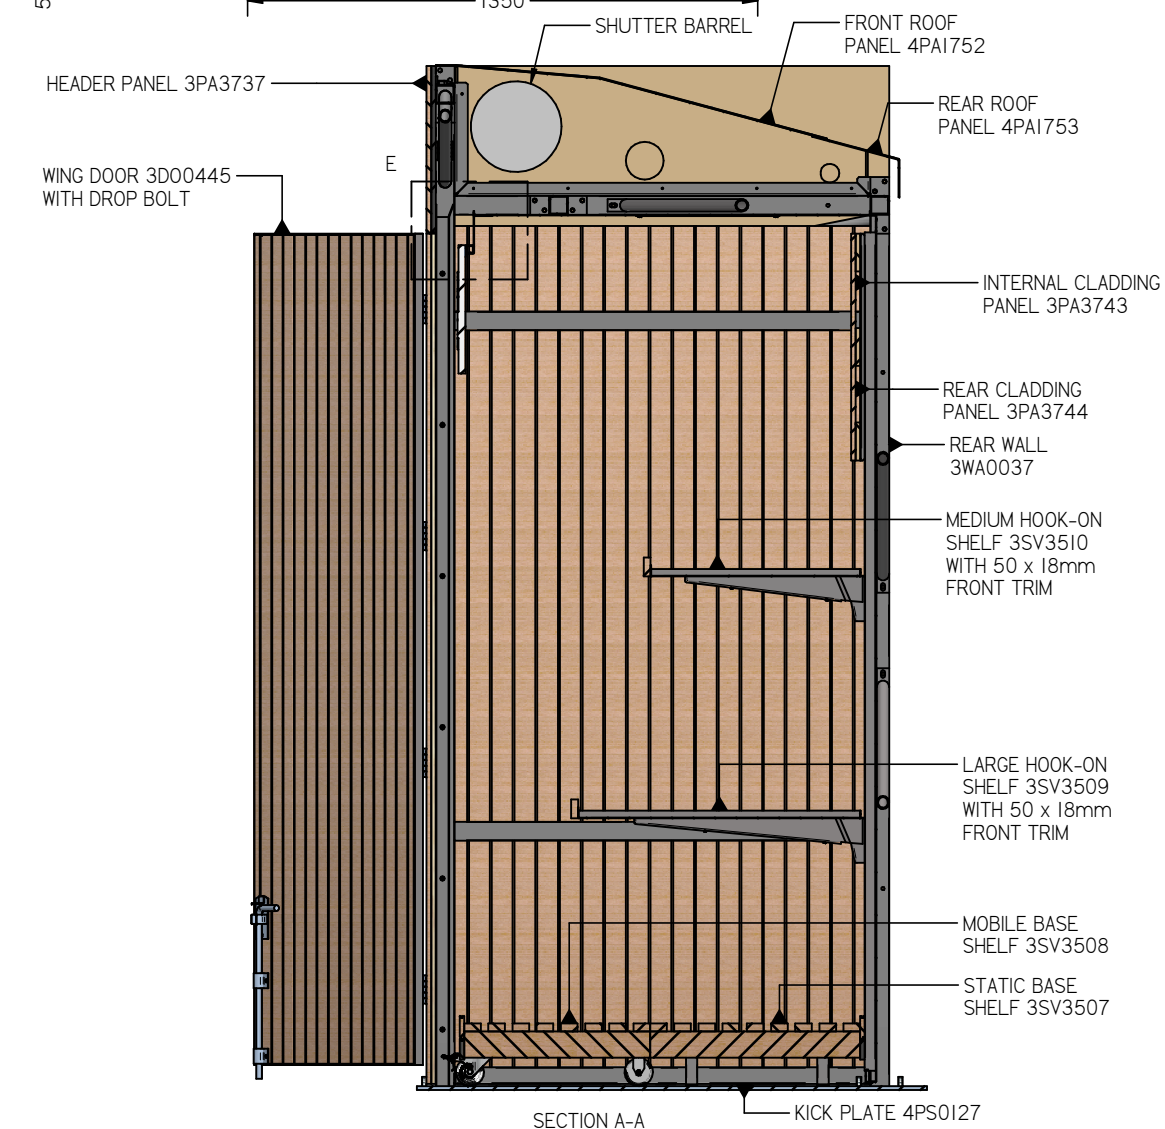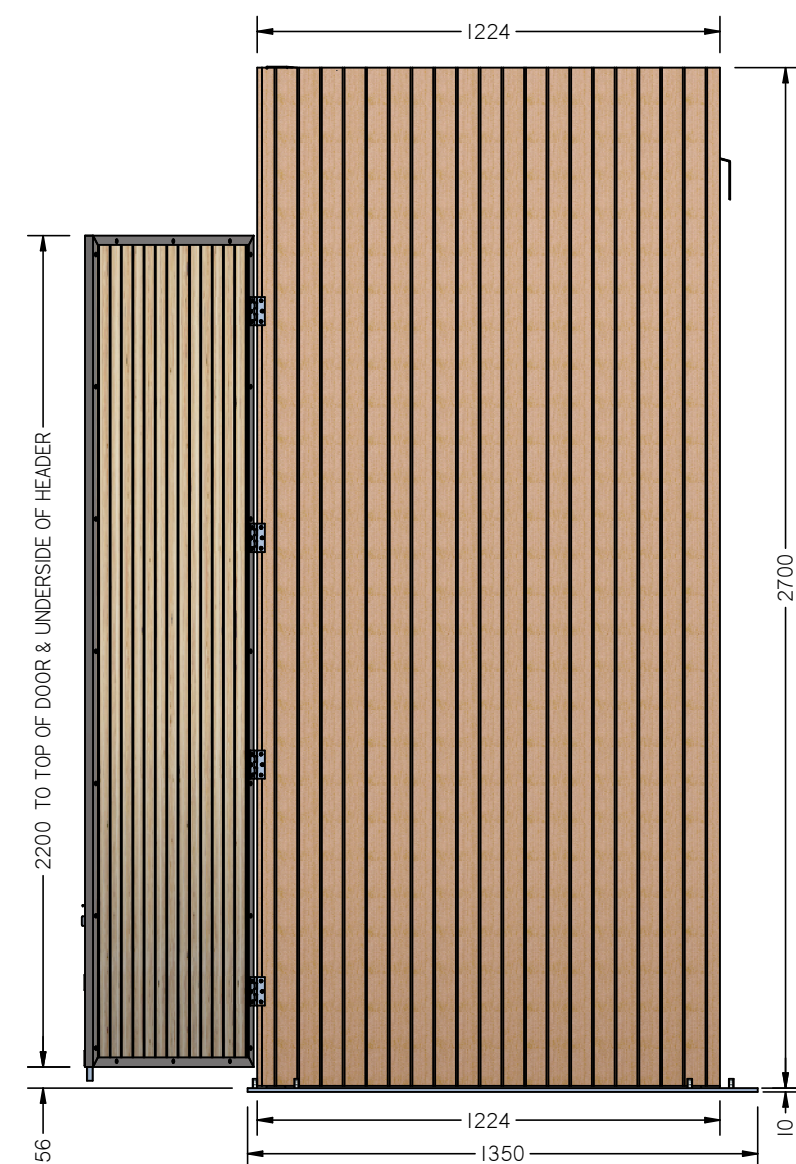

SECTION A-A

DO NOT SCALE. IF IN DOUBT ASK. ALL DIMENSIONS IN mm

© Birley Manufacturing Limited

All rights reserved. This drawing is the confidential information of Birley Manufacturing Limited and should not be copied or reproduced without the express written permission of Birley Manufacturing Limited.

Any errors or omissions must be reported to the author.

All site dimensions to be checked.

REV	DATE	DESCRIPTION	BY
REVISIONS			



DRAWN : CMB
DATE : 08/11/2013
SCALE : DO NOT SCALE

Waitrose
General Assembly
3 Bay Horticulture Unit

DRG No :
2UN0763

Sheet 1 of 2

A2

3rd Angle

