

DO NOT SCALE. IF IN DOUBT ASK. ALL DIMENSIONS IN mm

© Birley Manufacturing Limited
All rights reserved. This drawing is the confidential information of Birley Manufacturing Limited and should not be copied or reproduced without the express written permission of Birley Manufacturing Limited.








Any errors or omissions must be reported to the author.

All site dimensions to be checked.

Handles


The handles on this unit have been reduced from 4 (a set each side) to two (as can be seen on the drawing).

This was at the request of the client for the prototype and Birley Manufacturing Ltd. would recommend two sets of handles and two Waitrose Colleagues to move the unit into place in the morning and back into the store at night.

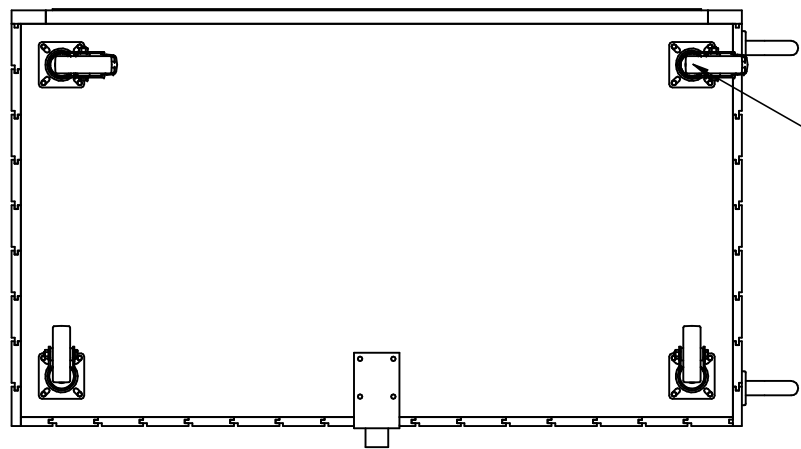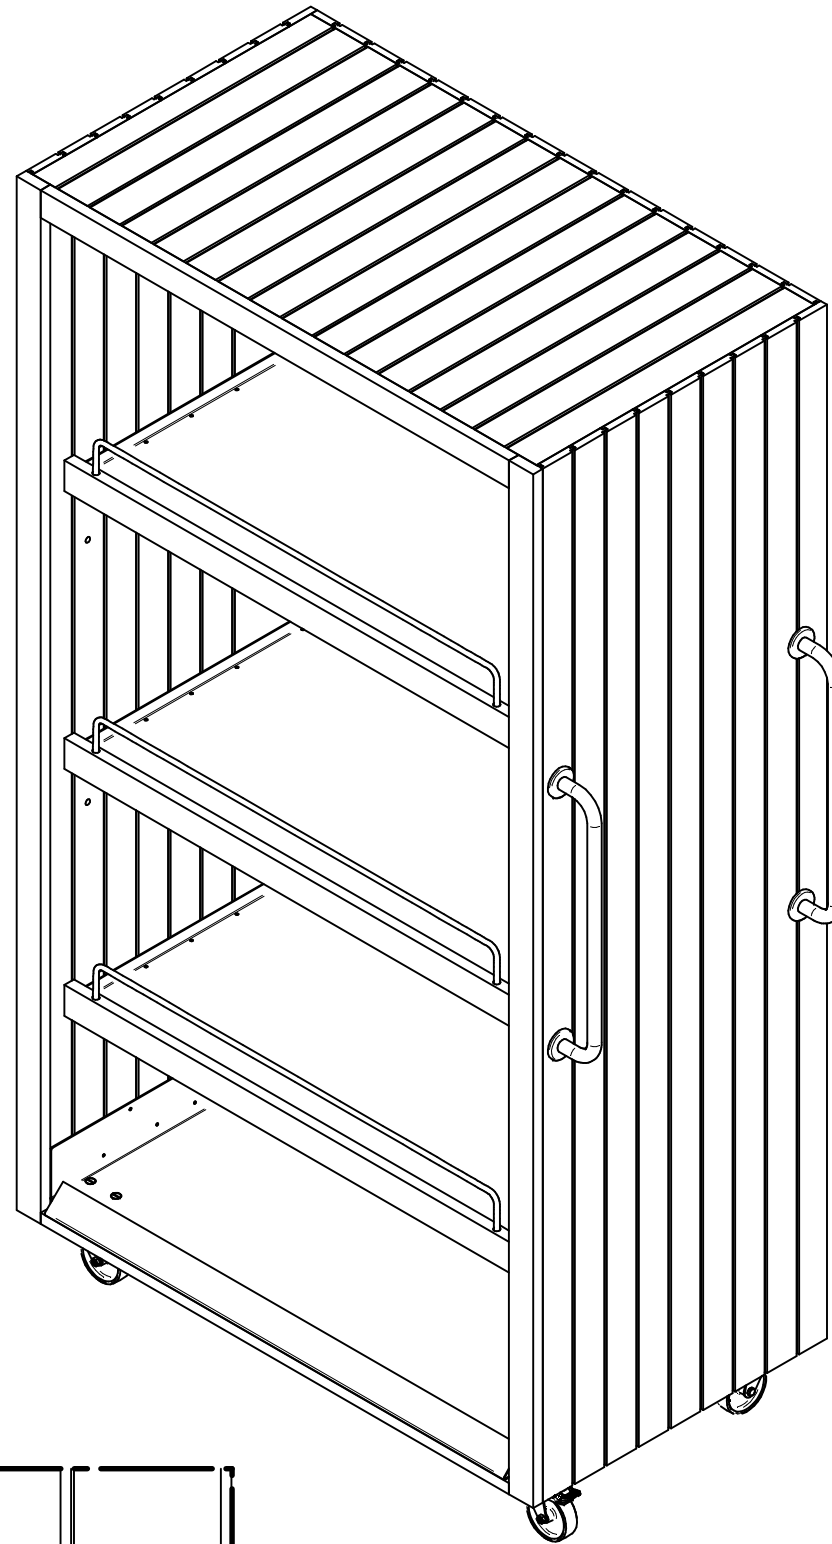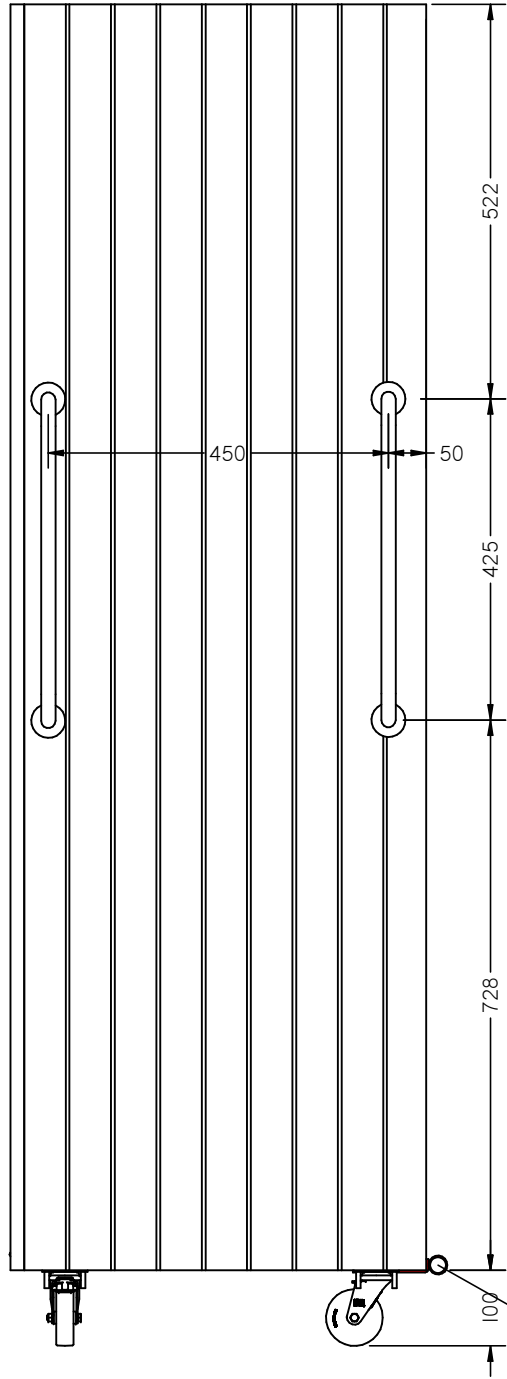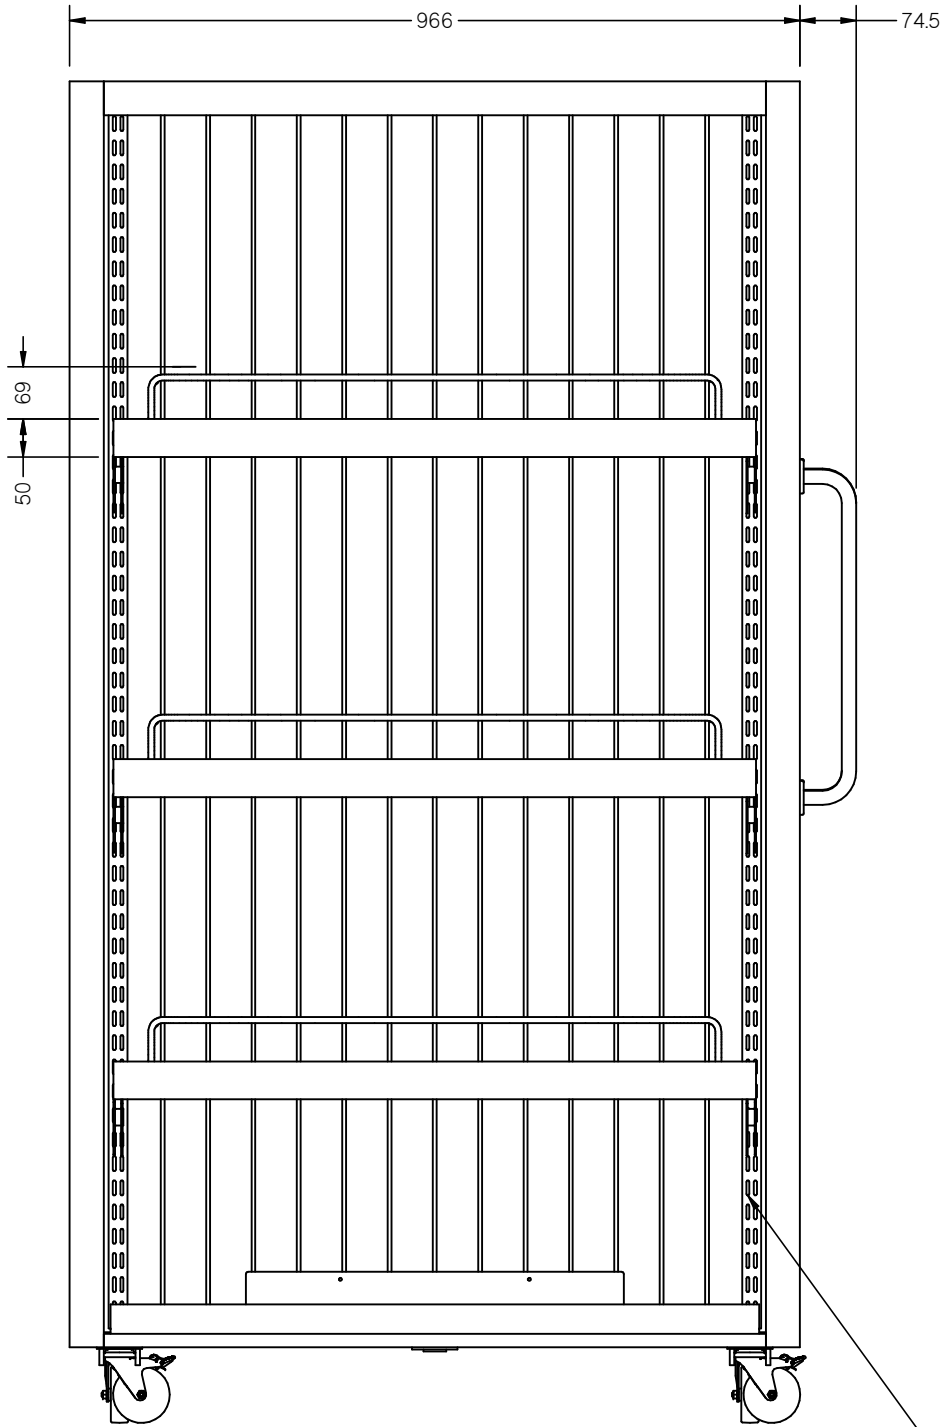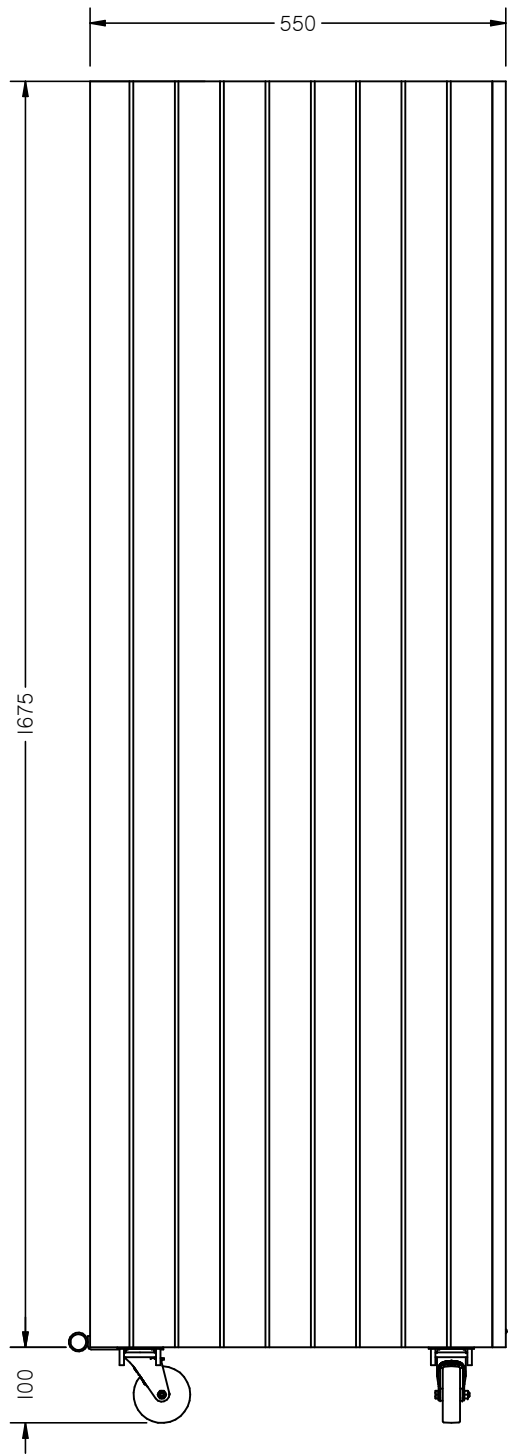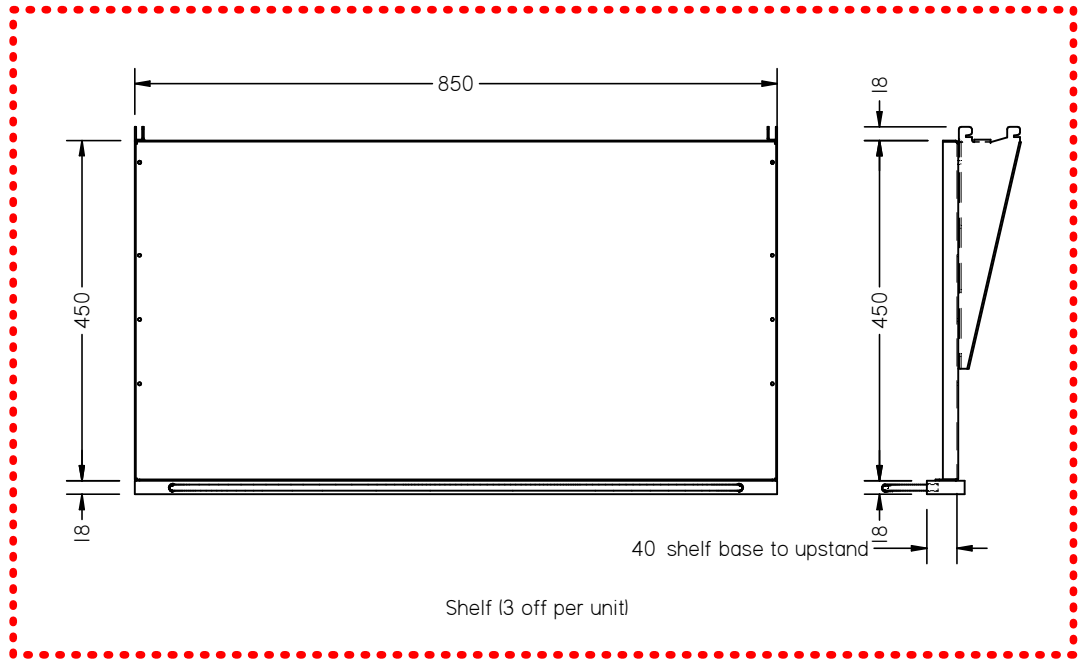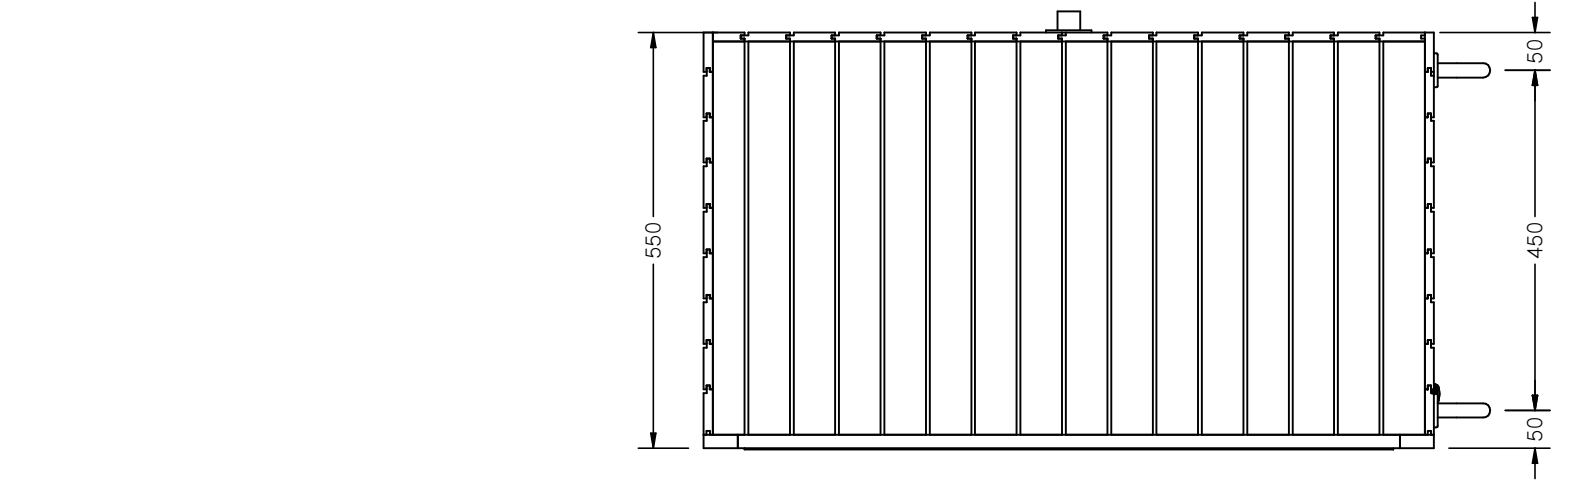

Critical Fixings
Use 10g x 1-1/3
to ensure strong fixing

x4 Swivel Castors on Base
2 off Braked (front)
2 off Unbraked (back)

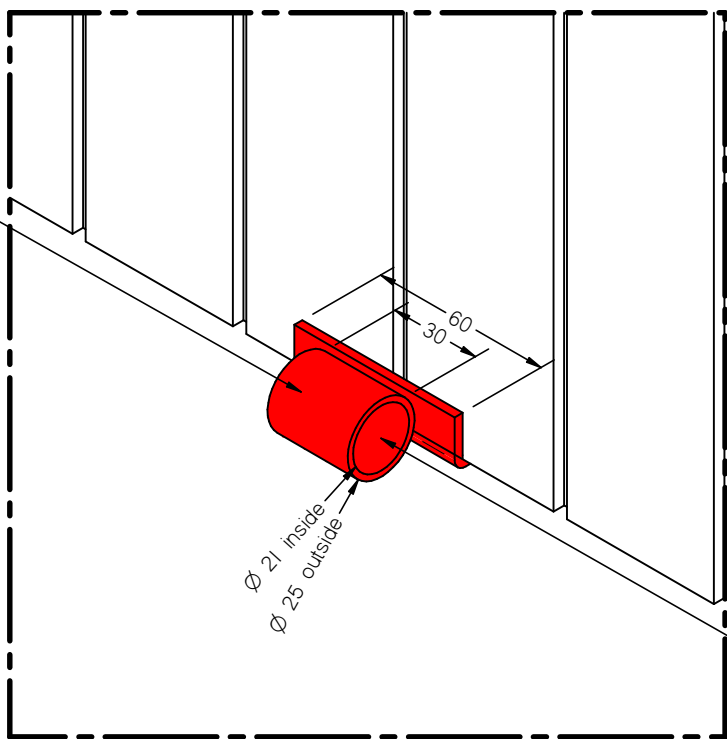


chain passes thru' here

REV	DATE	DESCRIPTION	BY

REVISIONS



DRAWN : nick.brownell
DATE : 03/10/2013
SCALE : Name?Scale

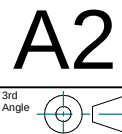

WAITROSE
Mobile Horticultural Cupboard
Mobile Horti Unit
Waitrose

DRG No :
3UN0036