




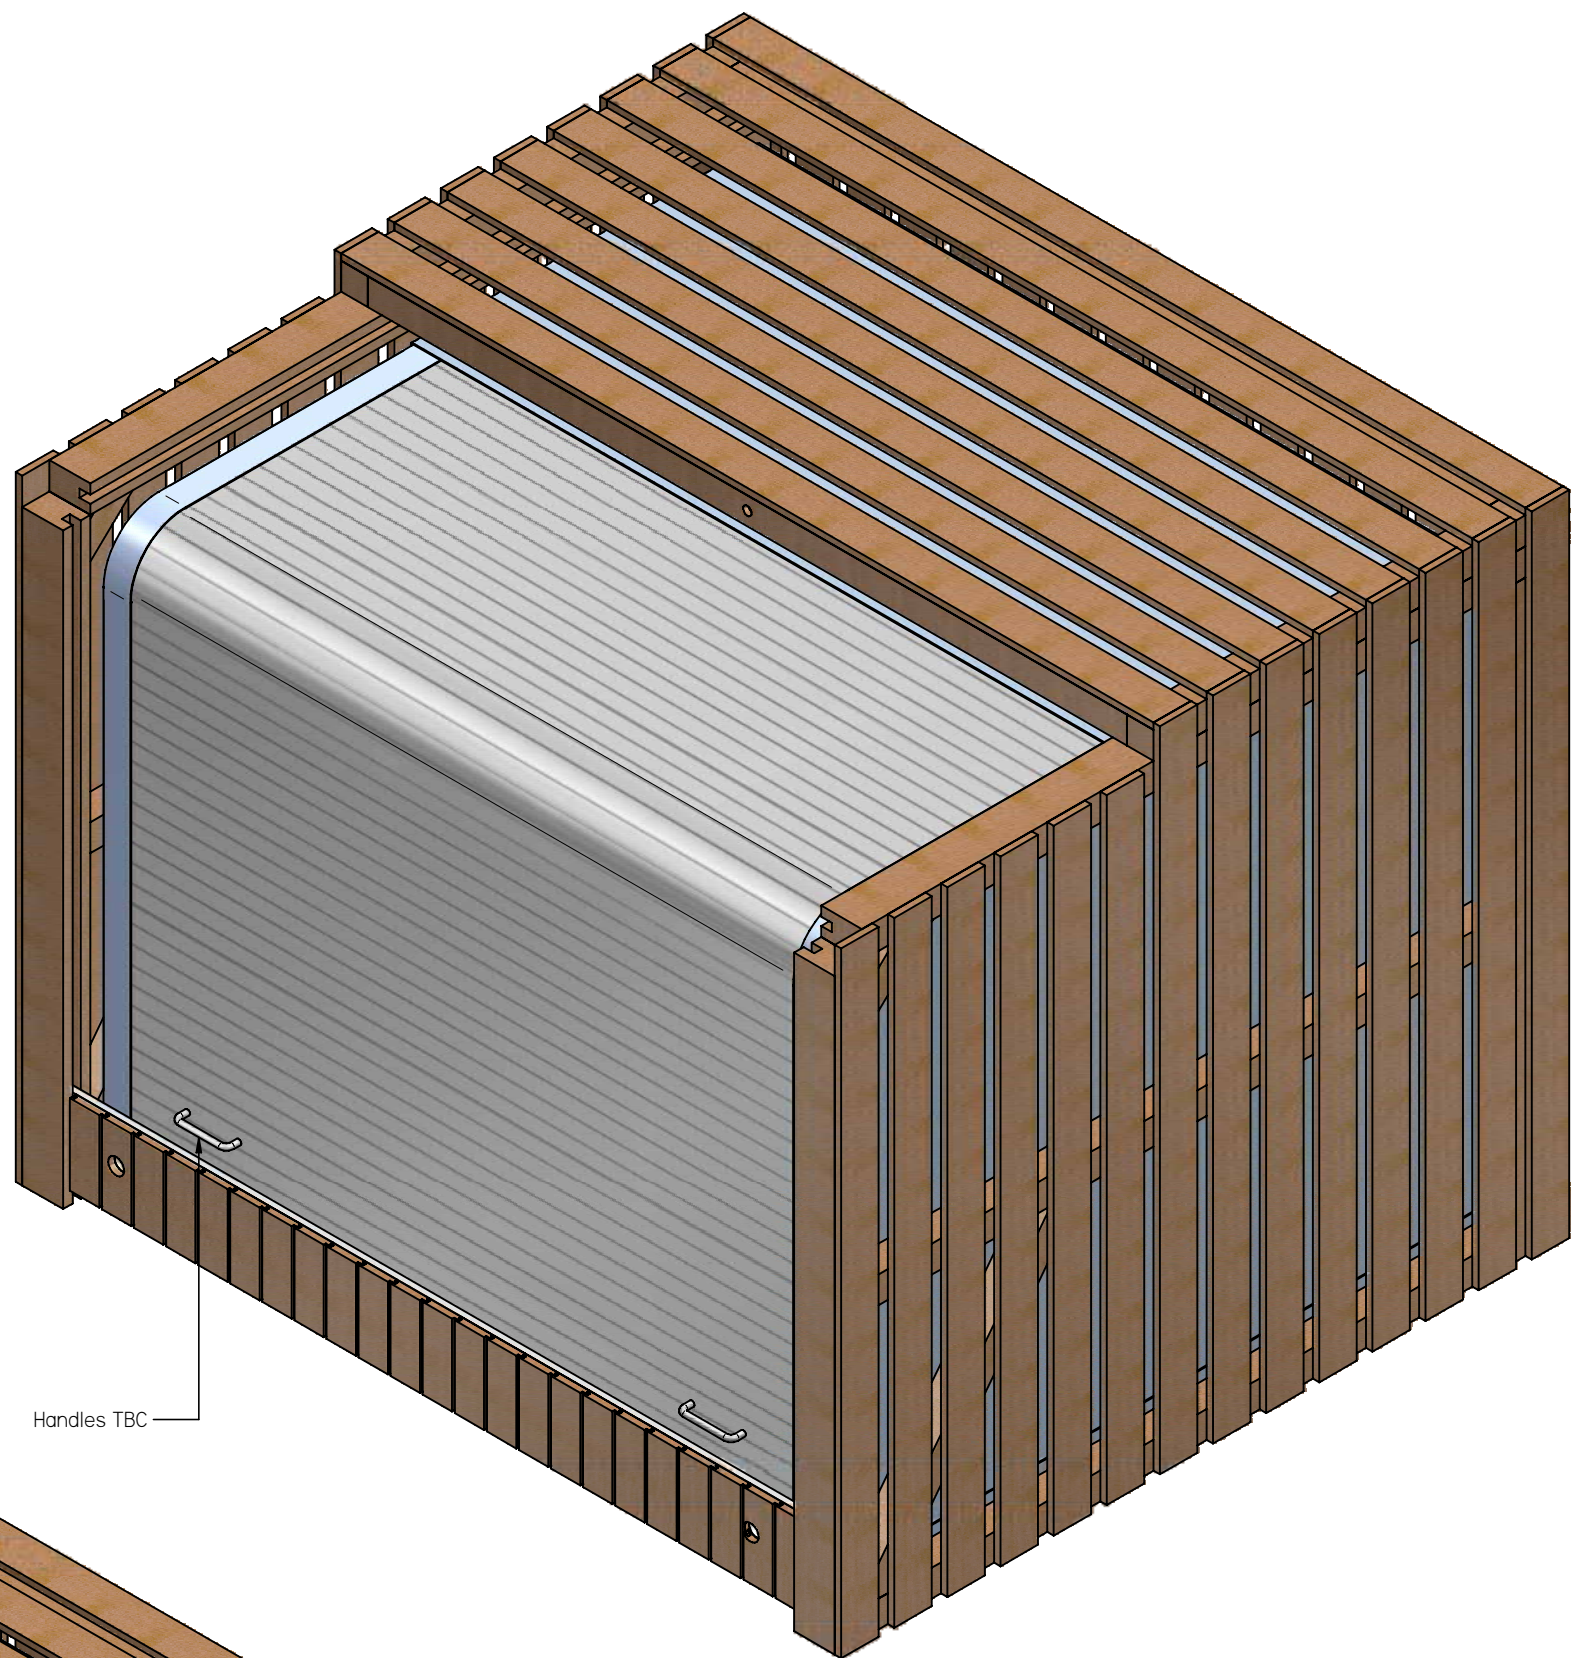


Complete Unit

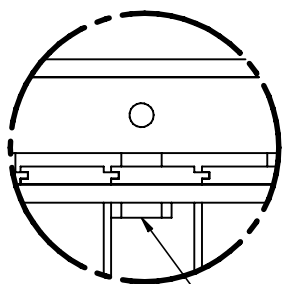

without Wooden Removable Panels

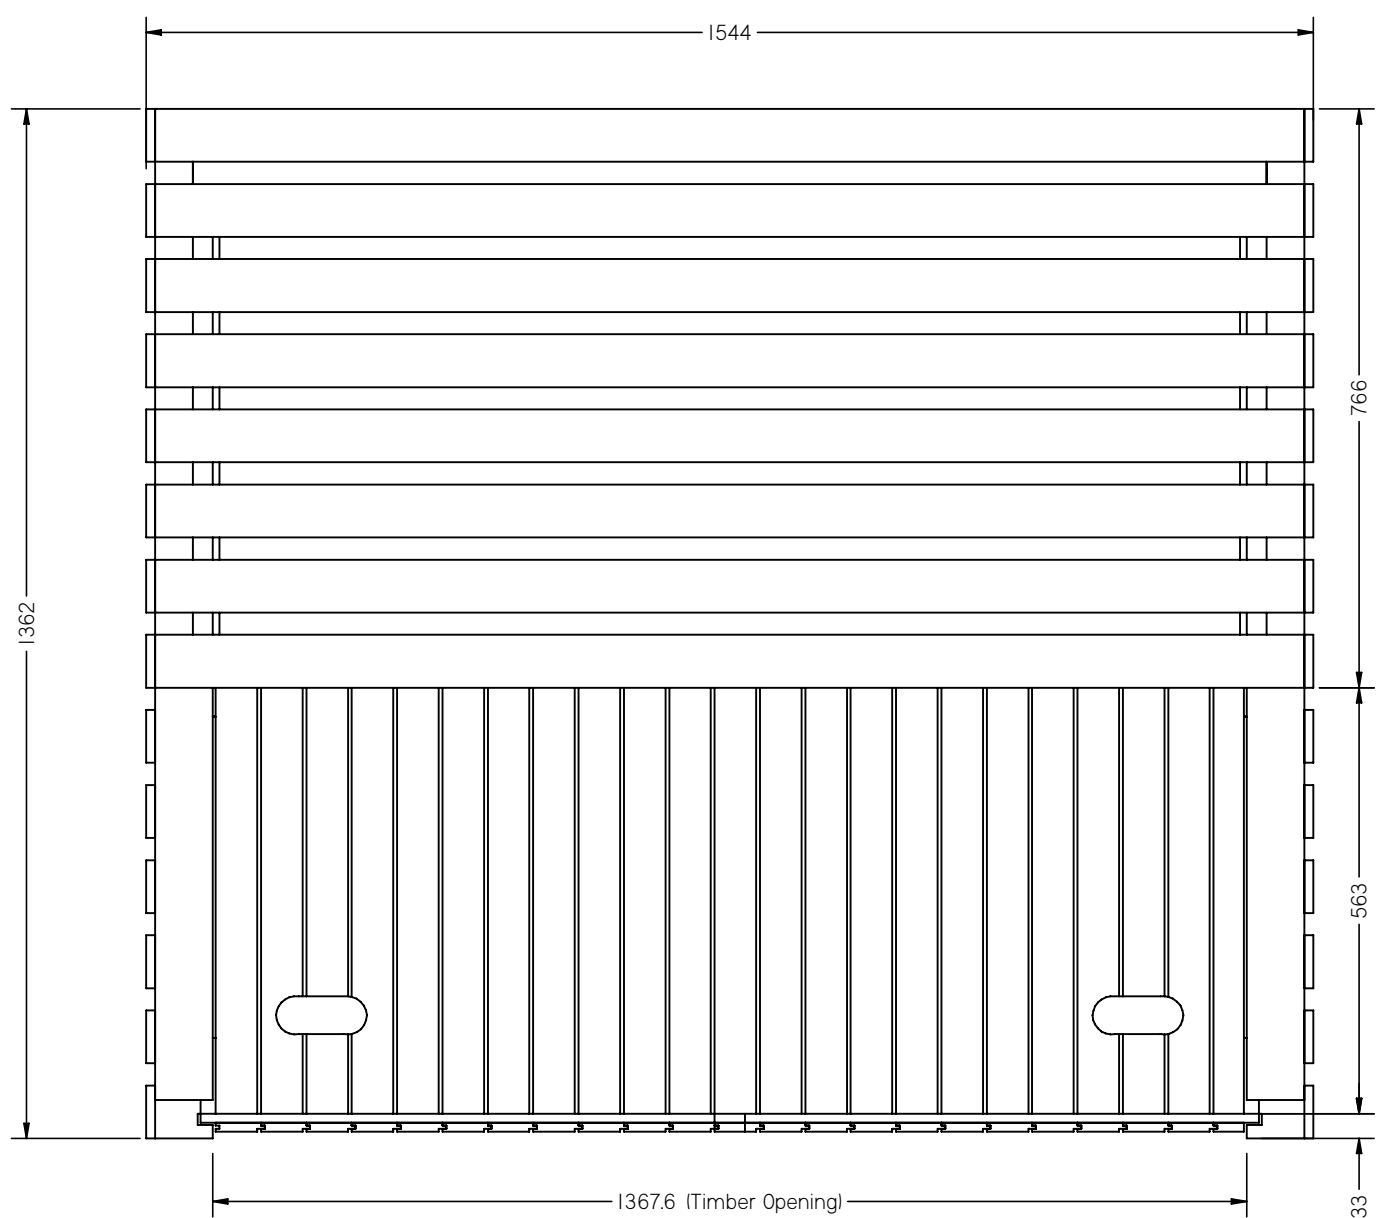




DETAIL A Top Removable Panel notched out for hasp to slide past

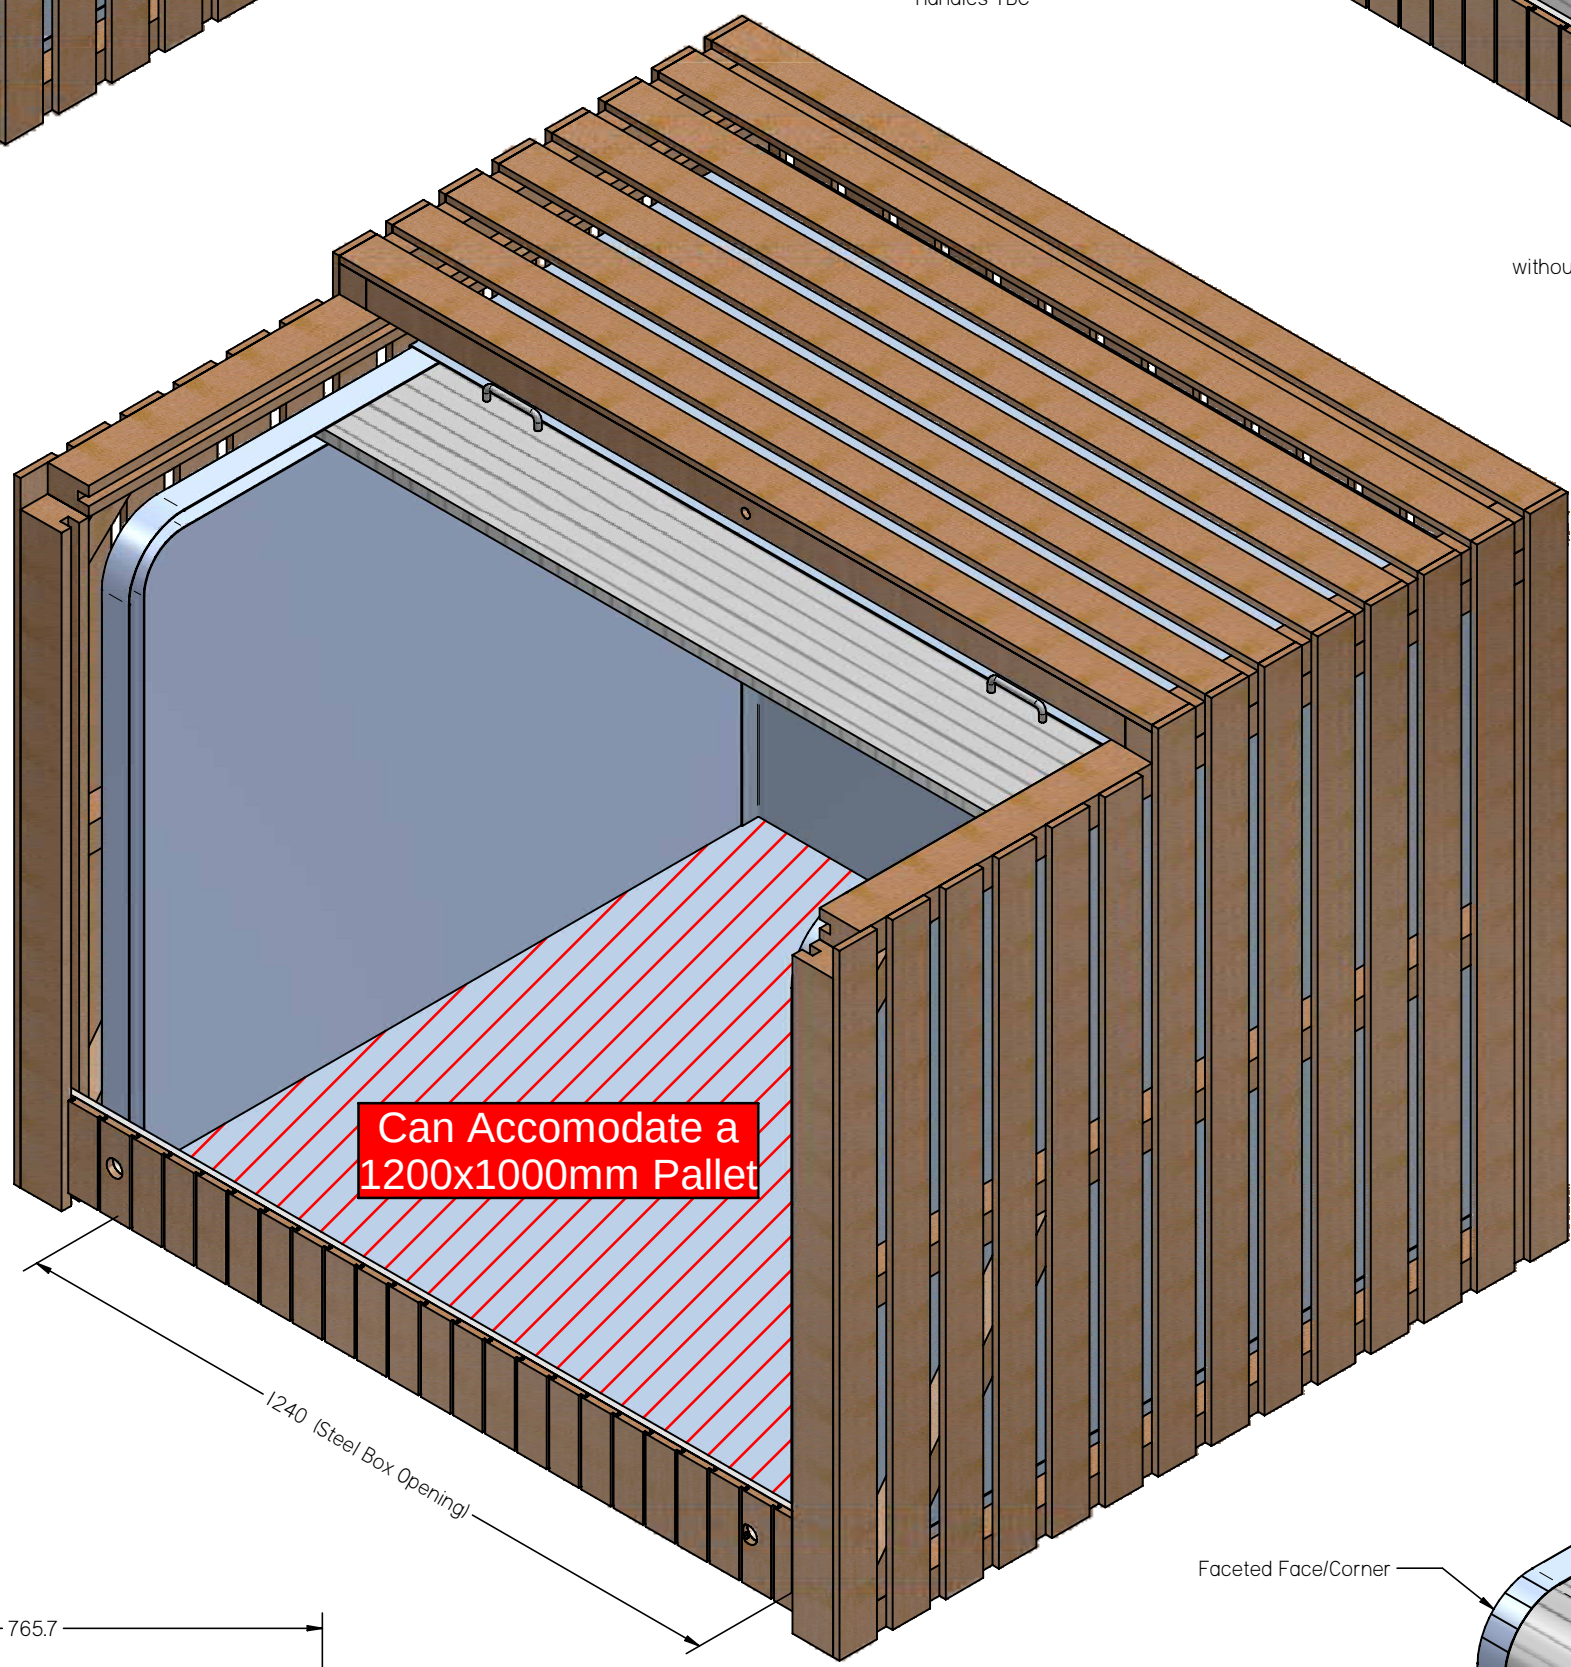

Can Accomodate a 1200x1000mm Pallet

1240 (Steel Box Opening)

with Tambour Door Open

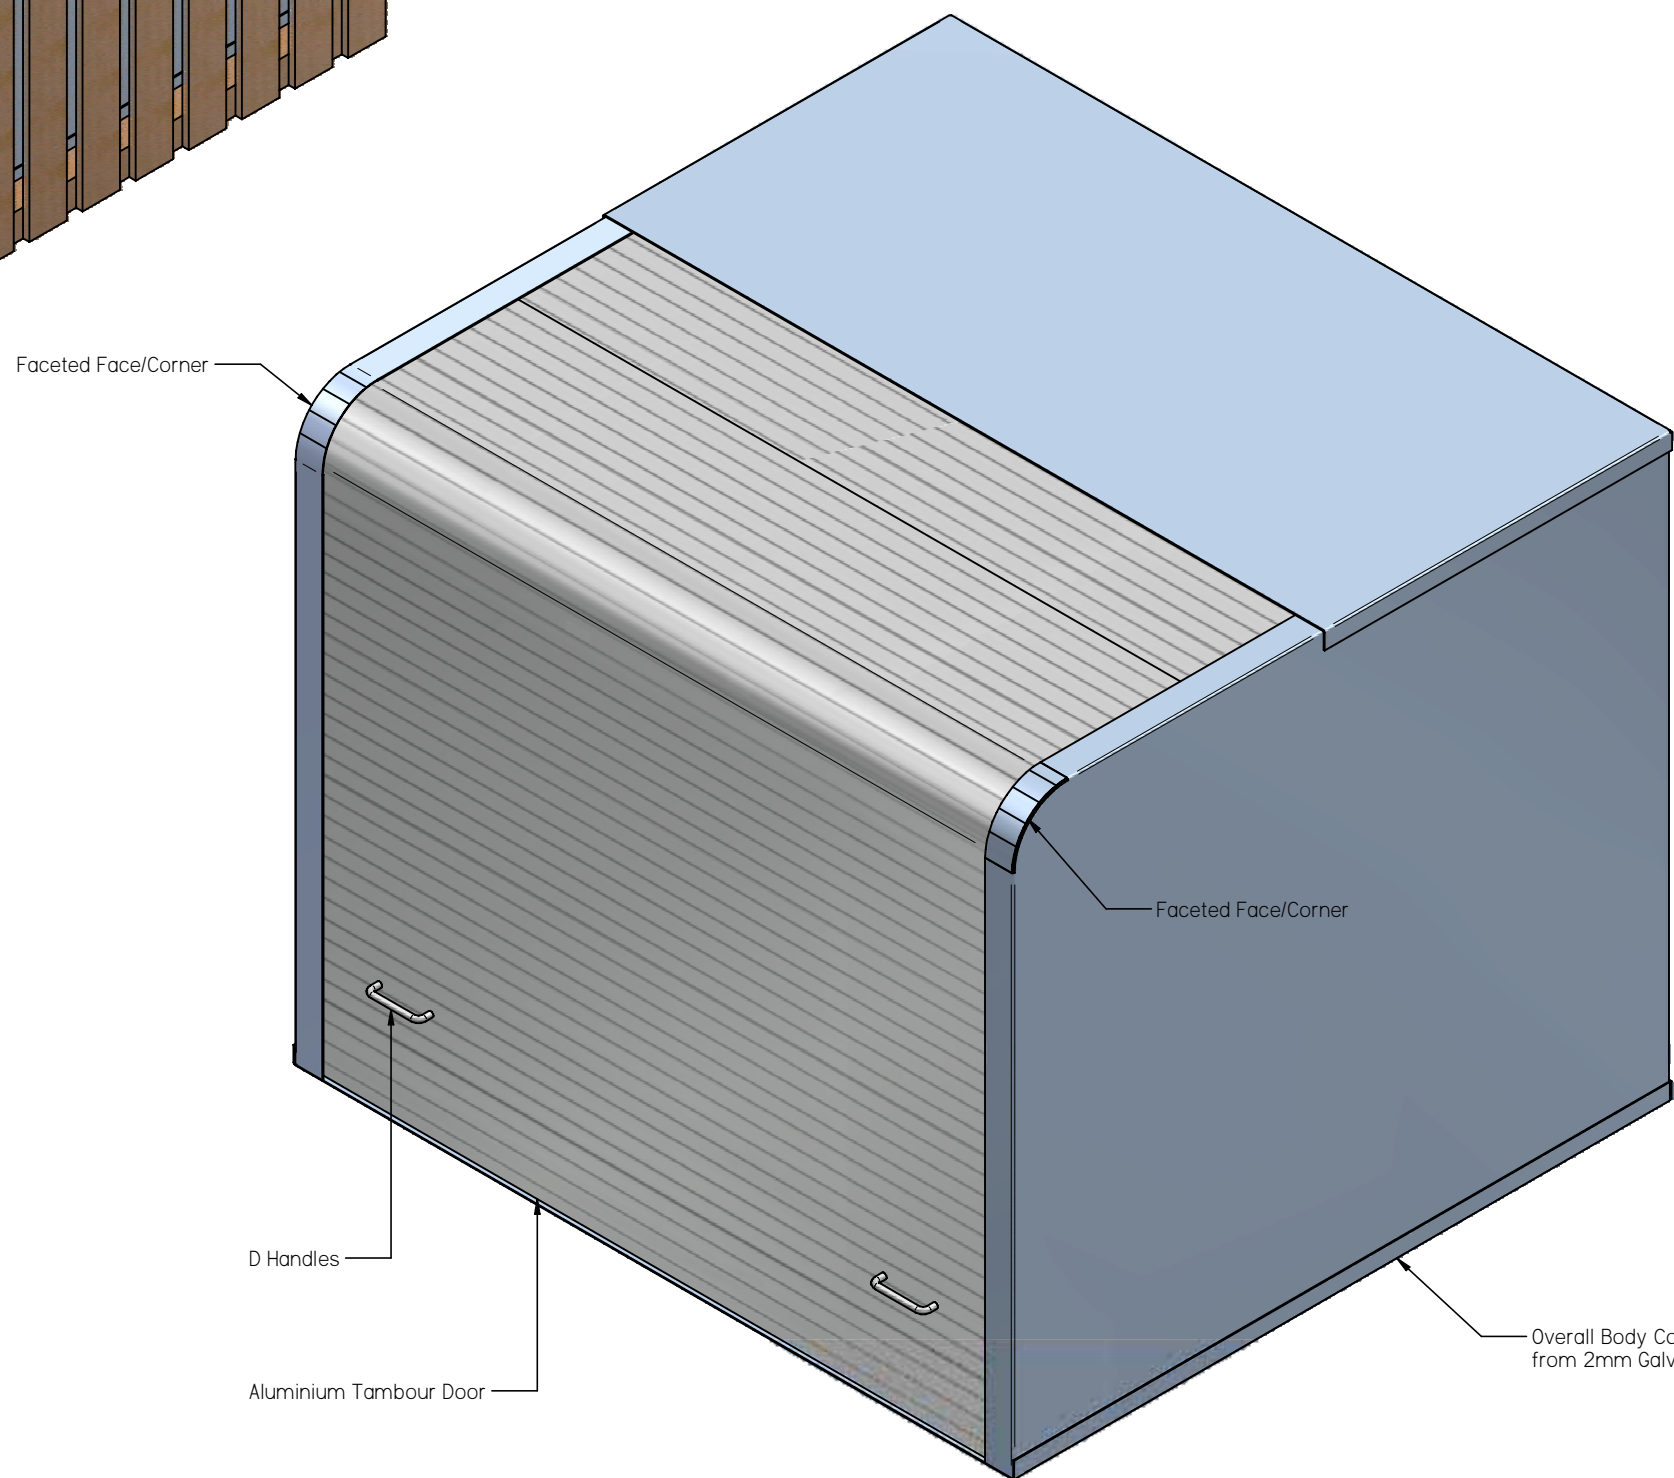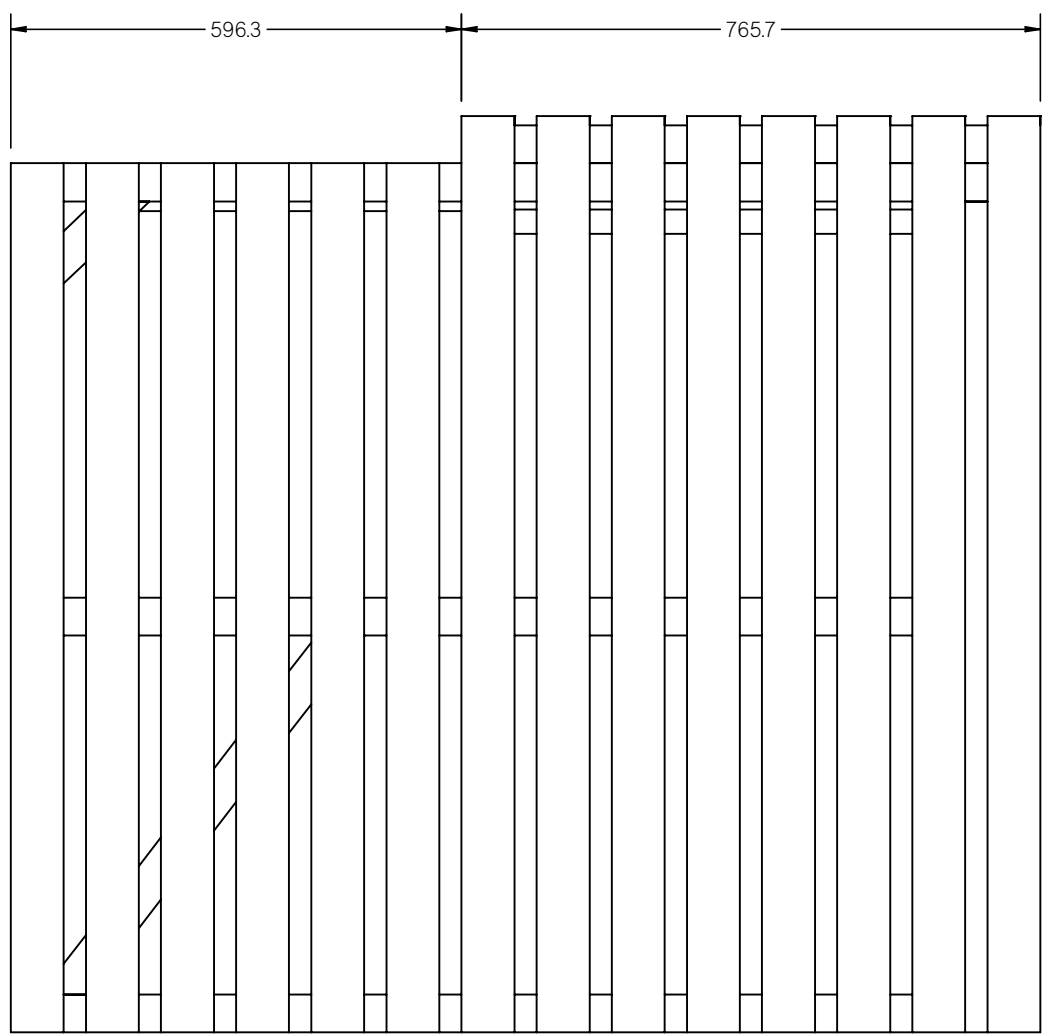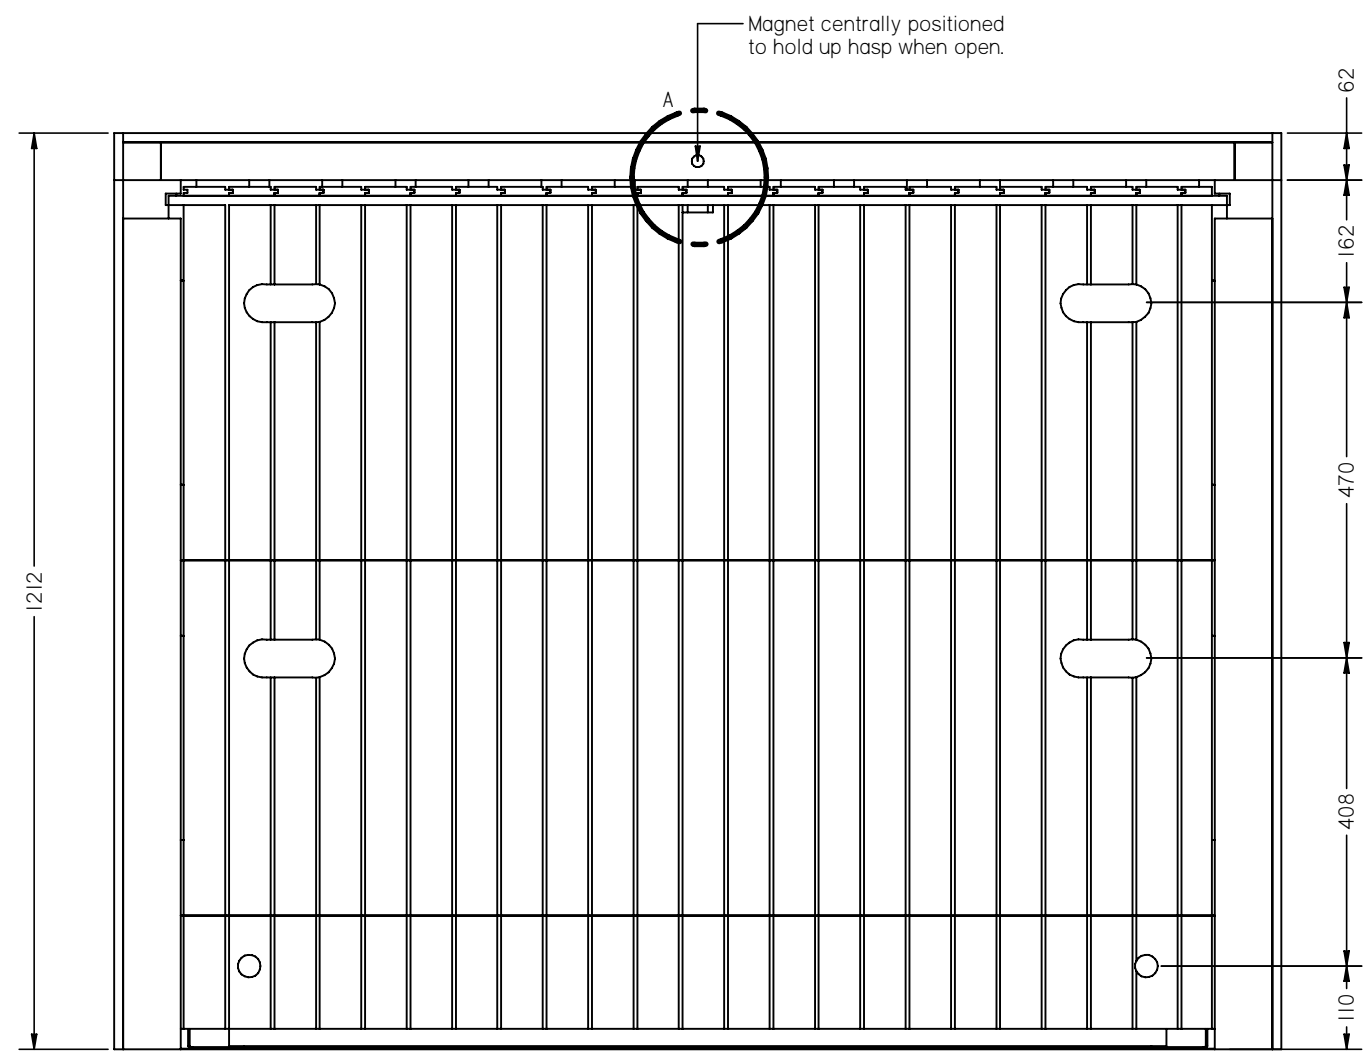

Steel Internal Box ONLY

REV	DATE	DESCRIPTION	BY
REVISIONS			

Birley
Manufacturing Solutions

Birley Vale Avenue, Sheffield S12 2AX
Tel : 0114 2803200 Fax : 0114 2803201

DRAWN : nick.brownell
DATE : 13/11/2013
SCALE : DO NOT SCALE

A1
AS SHOWN

Birley Manufacturing

Compost Unit
Waitrose Horti Units