




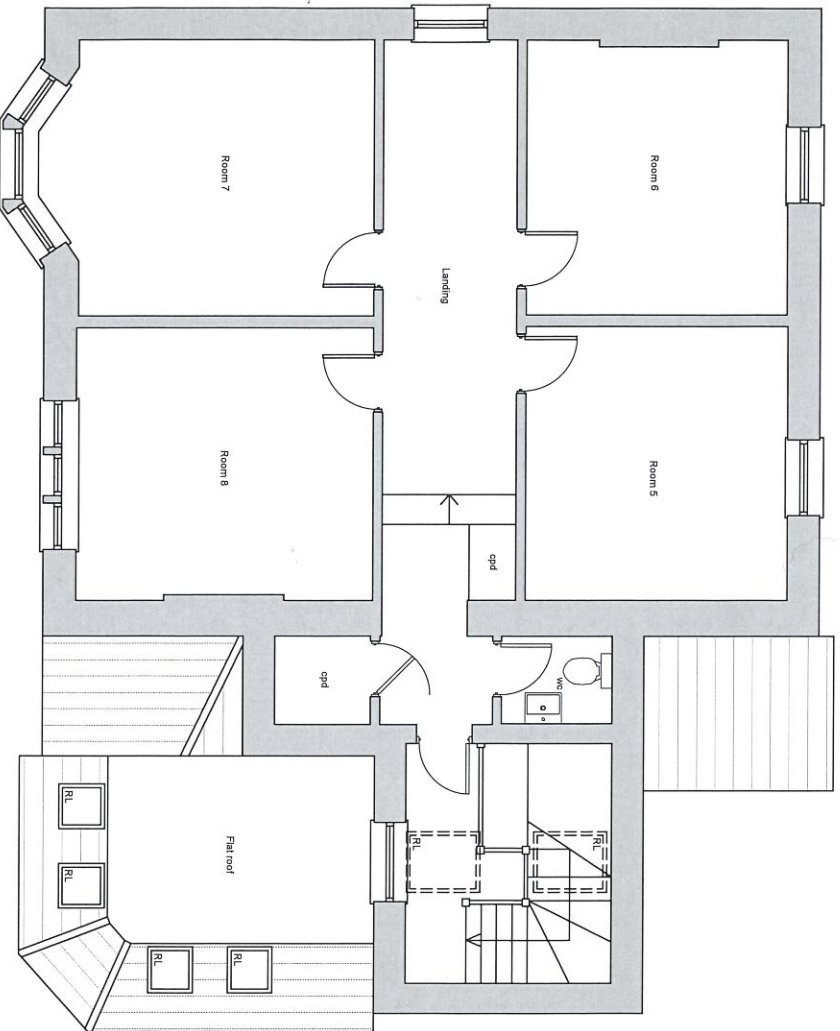

First Floor

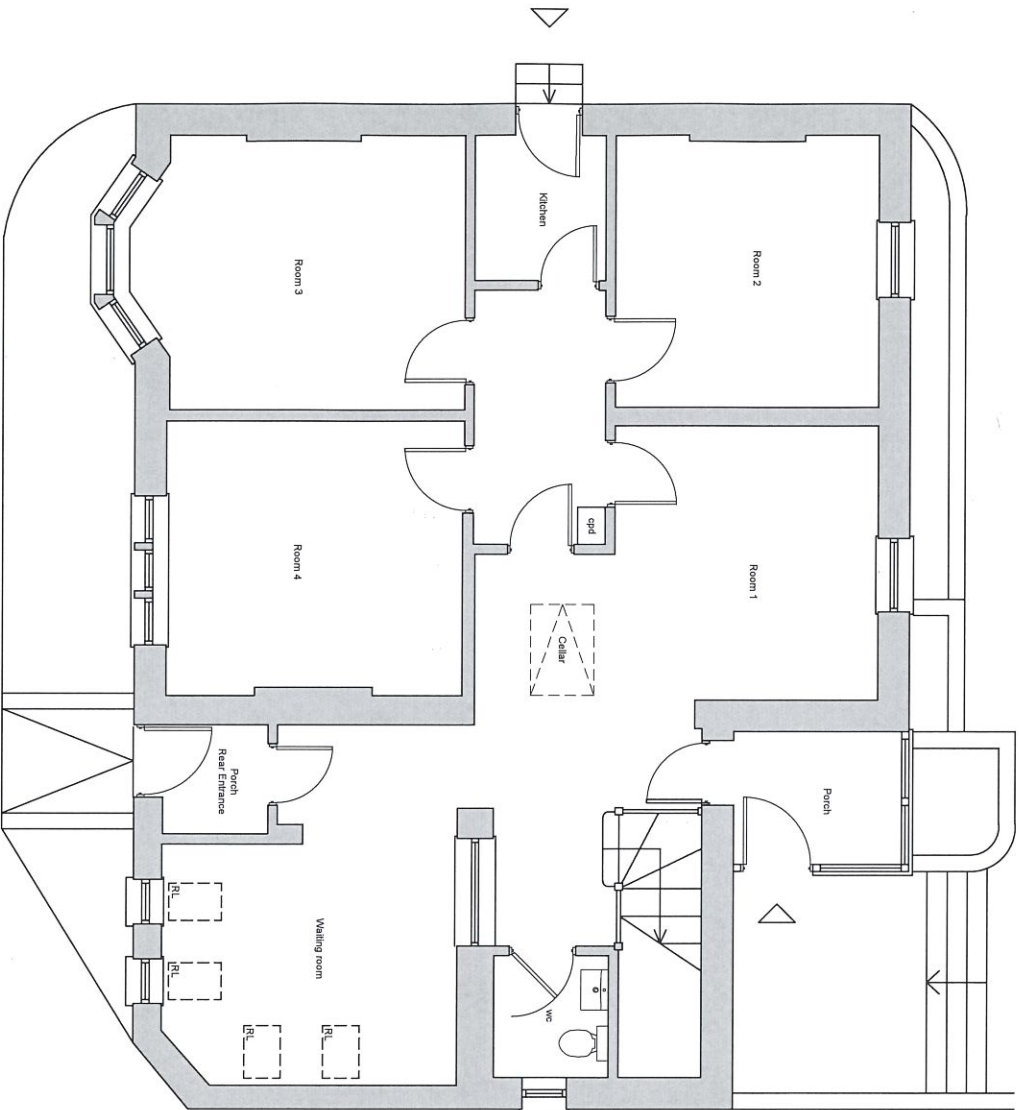

Ground Floor

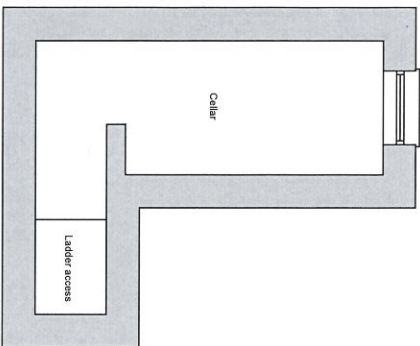

Lower Ground Floor

- Key:
- cpd - Cupboard
  - wrd - Wardrobe
  - RL - Roof Light
  - ST - Sun Tunnel

|               |                          |
|---------------|--------------------------|
| Client's Name | Ms Jenny Ratcliff-Andrew |
| Job Title     | Little Hampton Surgery   |

|               |                                                                   |
|---------------|-------------------------------------------------------------------|
| Drawing Title | Existing - Plot 18 - 20<br>Lower Ground, Ground &<br>First Floor. |
| Scale         | 1:100 @ A3                                                        |
| metres        | 1 2 3 4                                                           |

|        |      |            |         |      |          |
|--------|------|------------|---------|------|----------|
| Drawn  | WC   | Checked    | KT      | Date | 20.02.17 |
| Job No | 6373 | Drawing No | L(00)01 | Rev  | -        |
| Scale  |      |            |         |      |          |

INFORMATION

| Rev                                  | Date | Revision Details | Dr | Ch |
|--------------------------------------|------|------------------|----|----|
| CAD File date: 20/02/2017 - 11:45:02 |      |                  |    |    |
| Information subject to change        |      |                  |    |    |