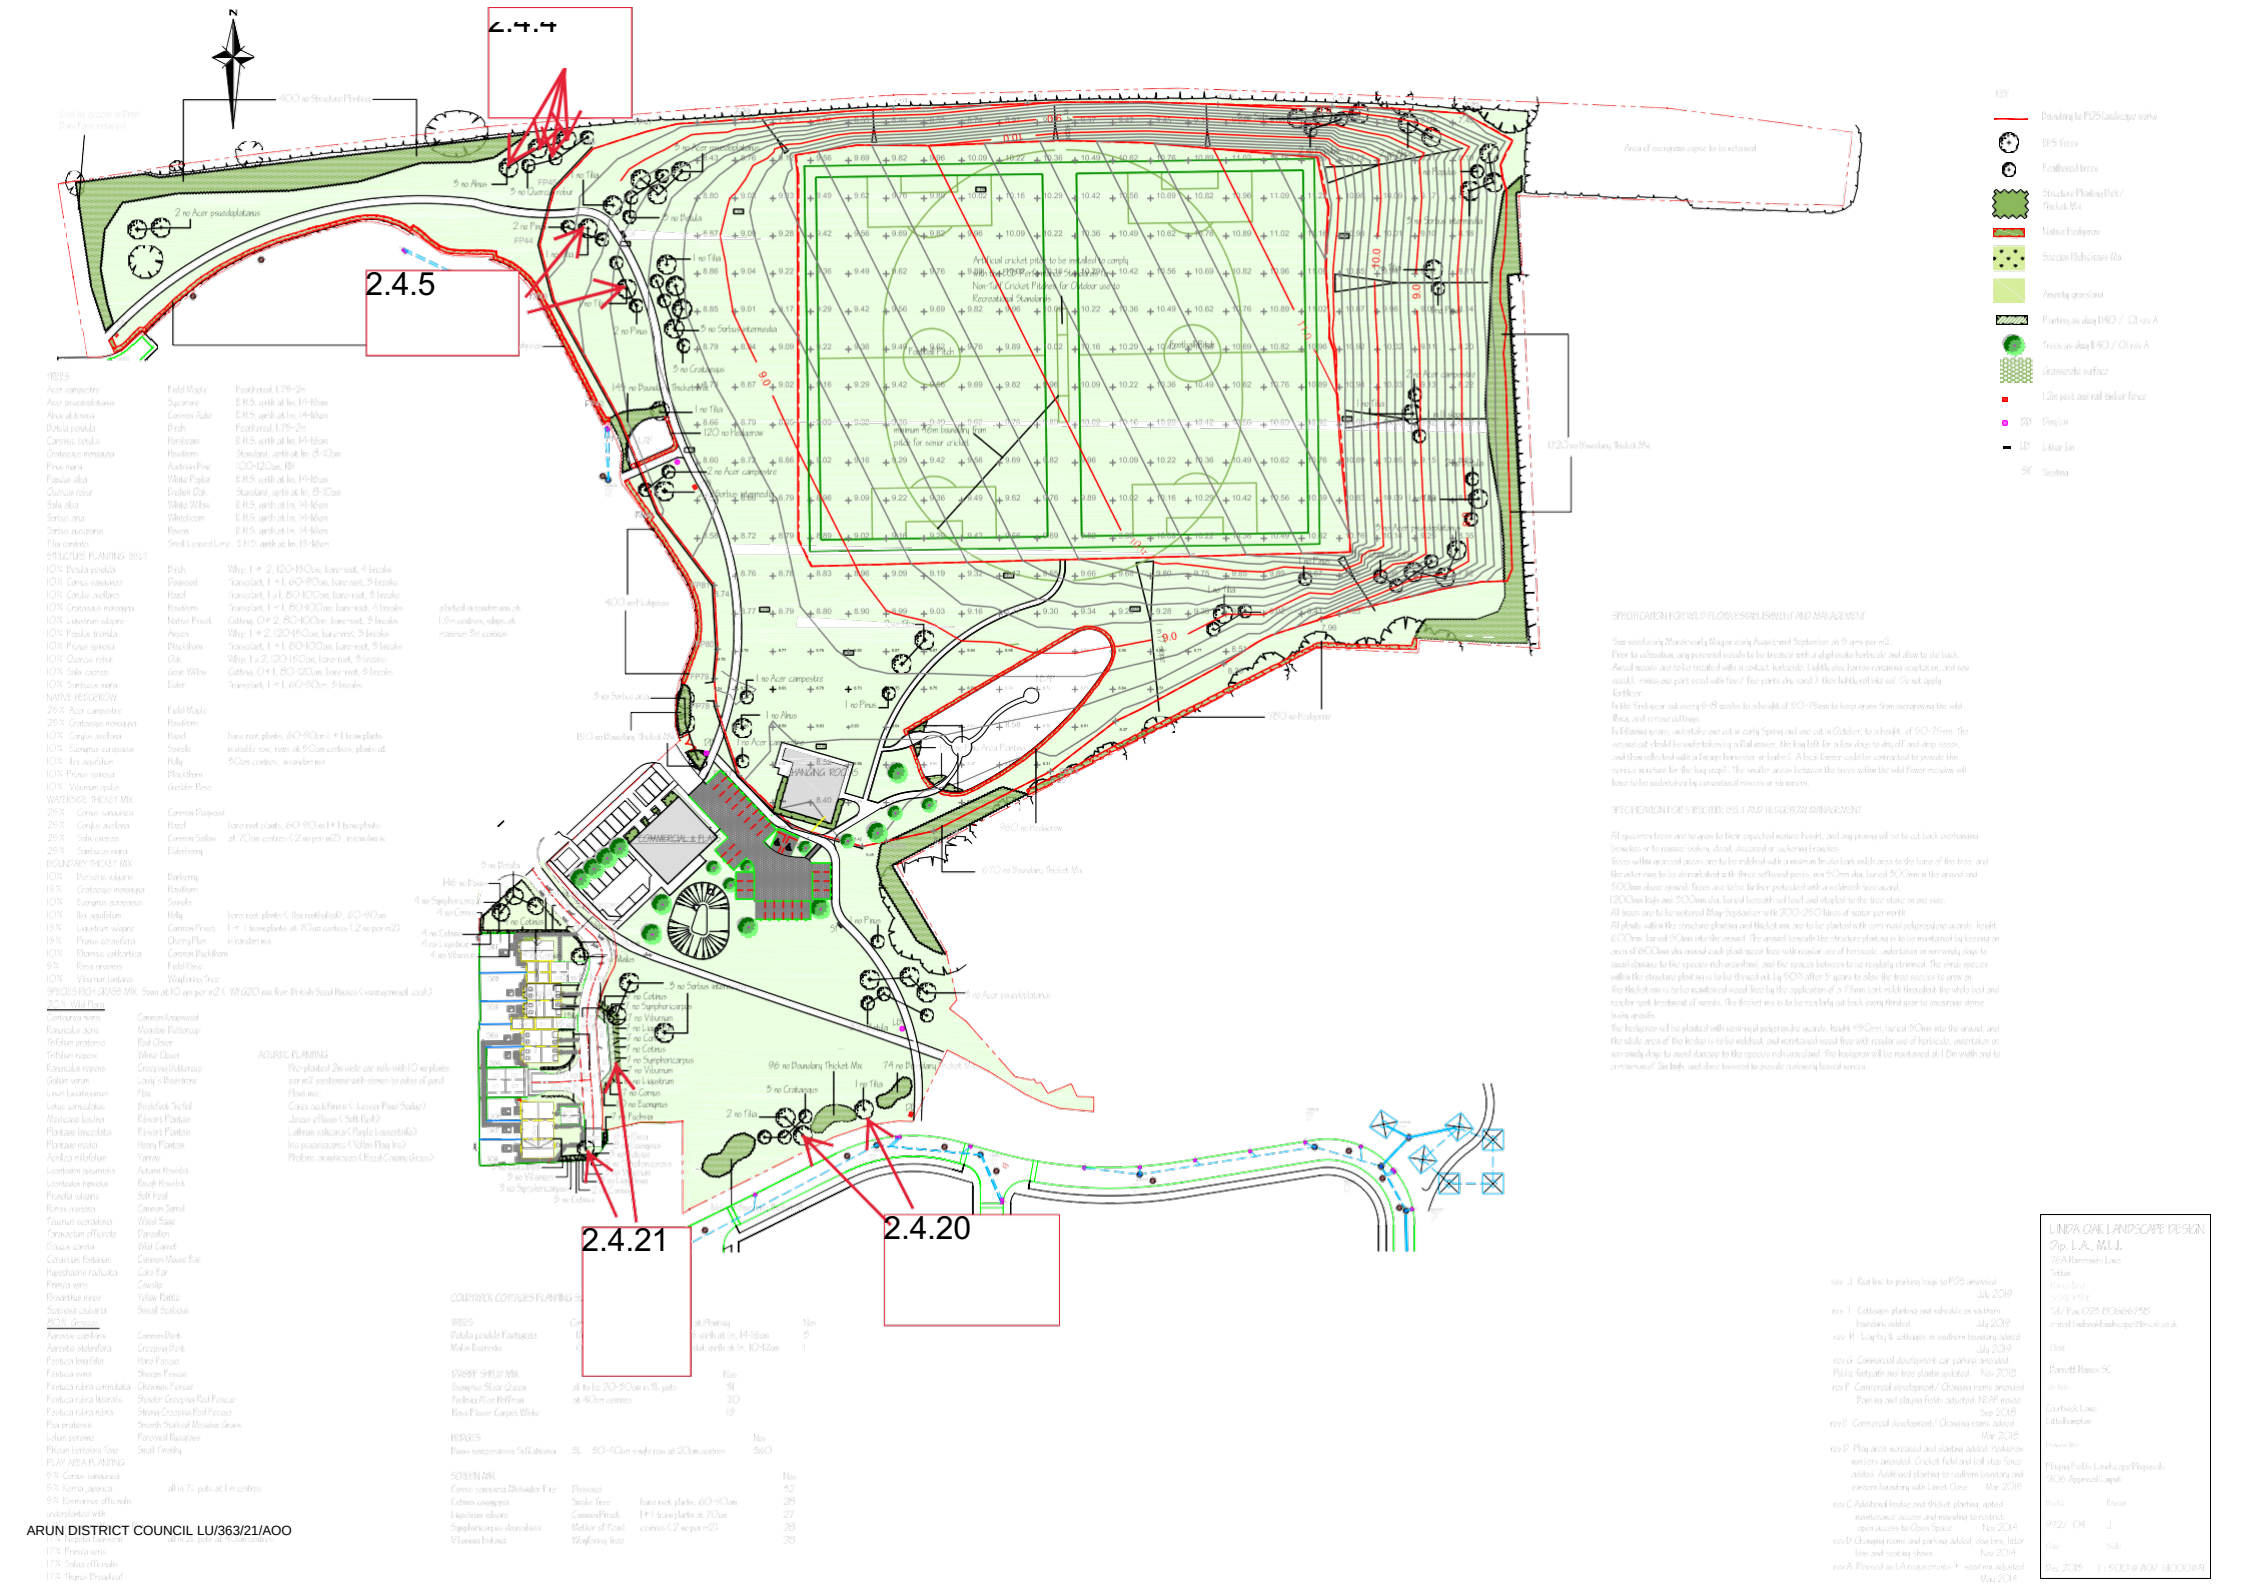

ARUN DISTRICT COUNCIL LU/363/21/AOO