


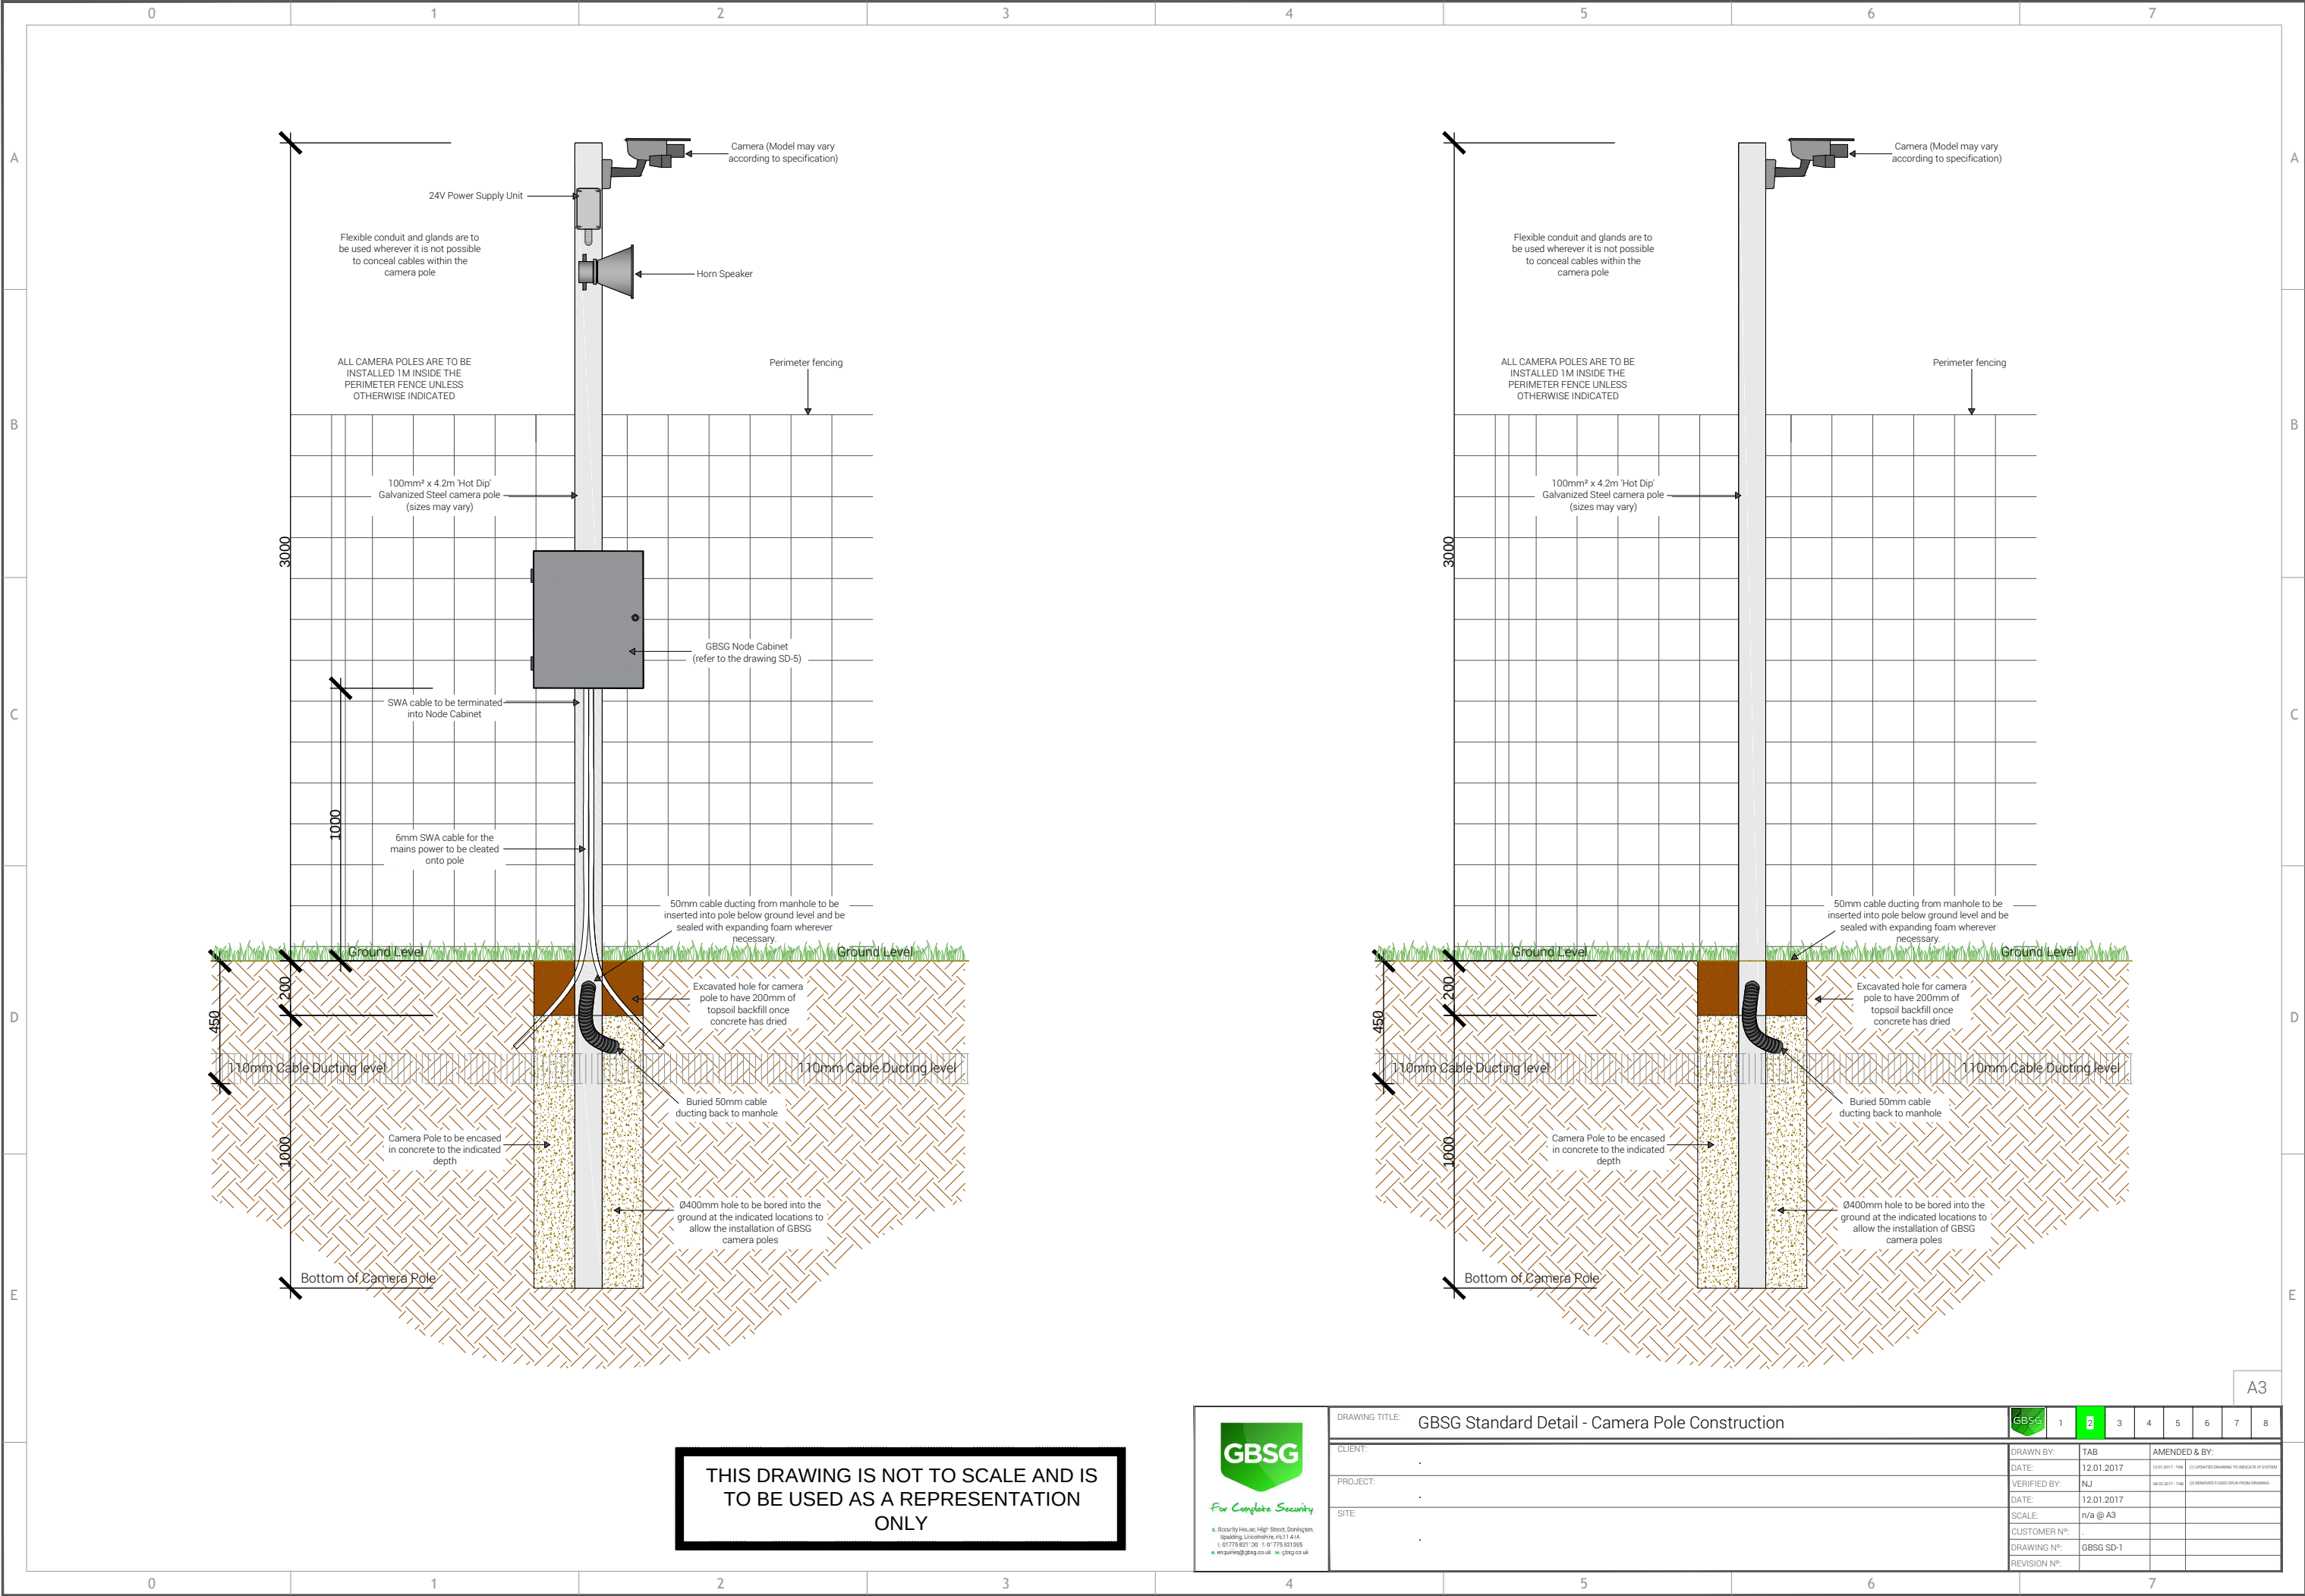

THIS DRAWING IS NOT TO SCALE AND IS TO BE USED AS A REPRESENTATION ONLY



For Complete Security  
a. Security House, High Street, Donington,  
Spalding, Lincolnshire, PE11 4JA  
t. 01775 821106 f. 01775 821165  
e. enquiries@gsbg.co.uk w. gbsg.co.uk

|                                                                |  |              |            |   |                                                            |   |   |   |   |   |
|----------------------------------------------------------------|--|--------------|------------|---|------------------------------------------------------------|---|---|---|---|---|
| DRAWING TITLE: GBSG Standard Detail - Camera Pole Construction |  | GBSG         | 1          | 2 | 3                                                          | 4 | 5 | 6 | 7 | 8 |
| CLIENT:                                                        |  | DRAWN BY:    | TAB        |   | AMENDED & BY:                                              |   |   |   |   |   |
| DATE:                                                          |  | DATE:        | 12.01.2017 |   | 13.01.2017 - 1146 (1) UPDATED DRAWING TO INCLUDE IP SYSTEM |   |   |   |   |   |
| PROJECT:                                                       |  | VERIFIED BY: | NJ         |   | 08.02.2017 - 1146 (2) REDESIGNED TO ADD SPEAKER (DRAWING)  |   |   |   |   |   |
| SITE:                                                          |  | DATE:        | 12.01.2017 |   |                                                            |   |   |   |   |   |
|                                                                |  | SCALE:       | n/a @ A3   |   |                                                            |   |   |   |   |   |
|                                                                |  | CUSTOMER N°: |            |   |                                                            |   |   |   |   |   |
|                                                                |  | DRAWING N°:  | GBSG SD-1  |   |                                                            |   |   |   |   |   |
|                                                                |  | REVISION N°: |            |   |                                                            |   |   |   |   |   |