


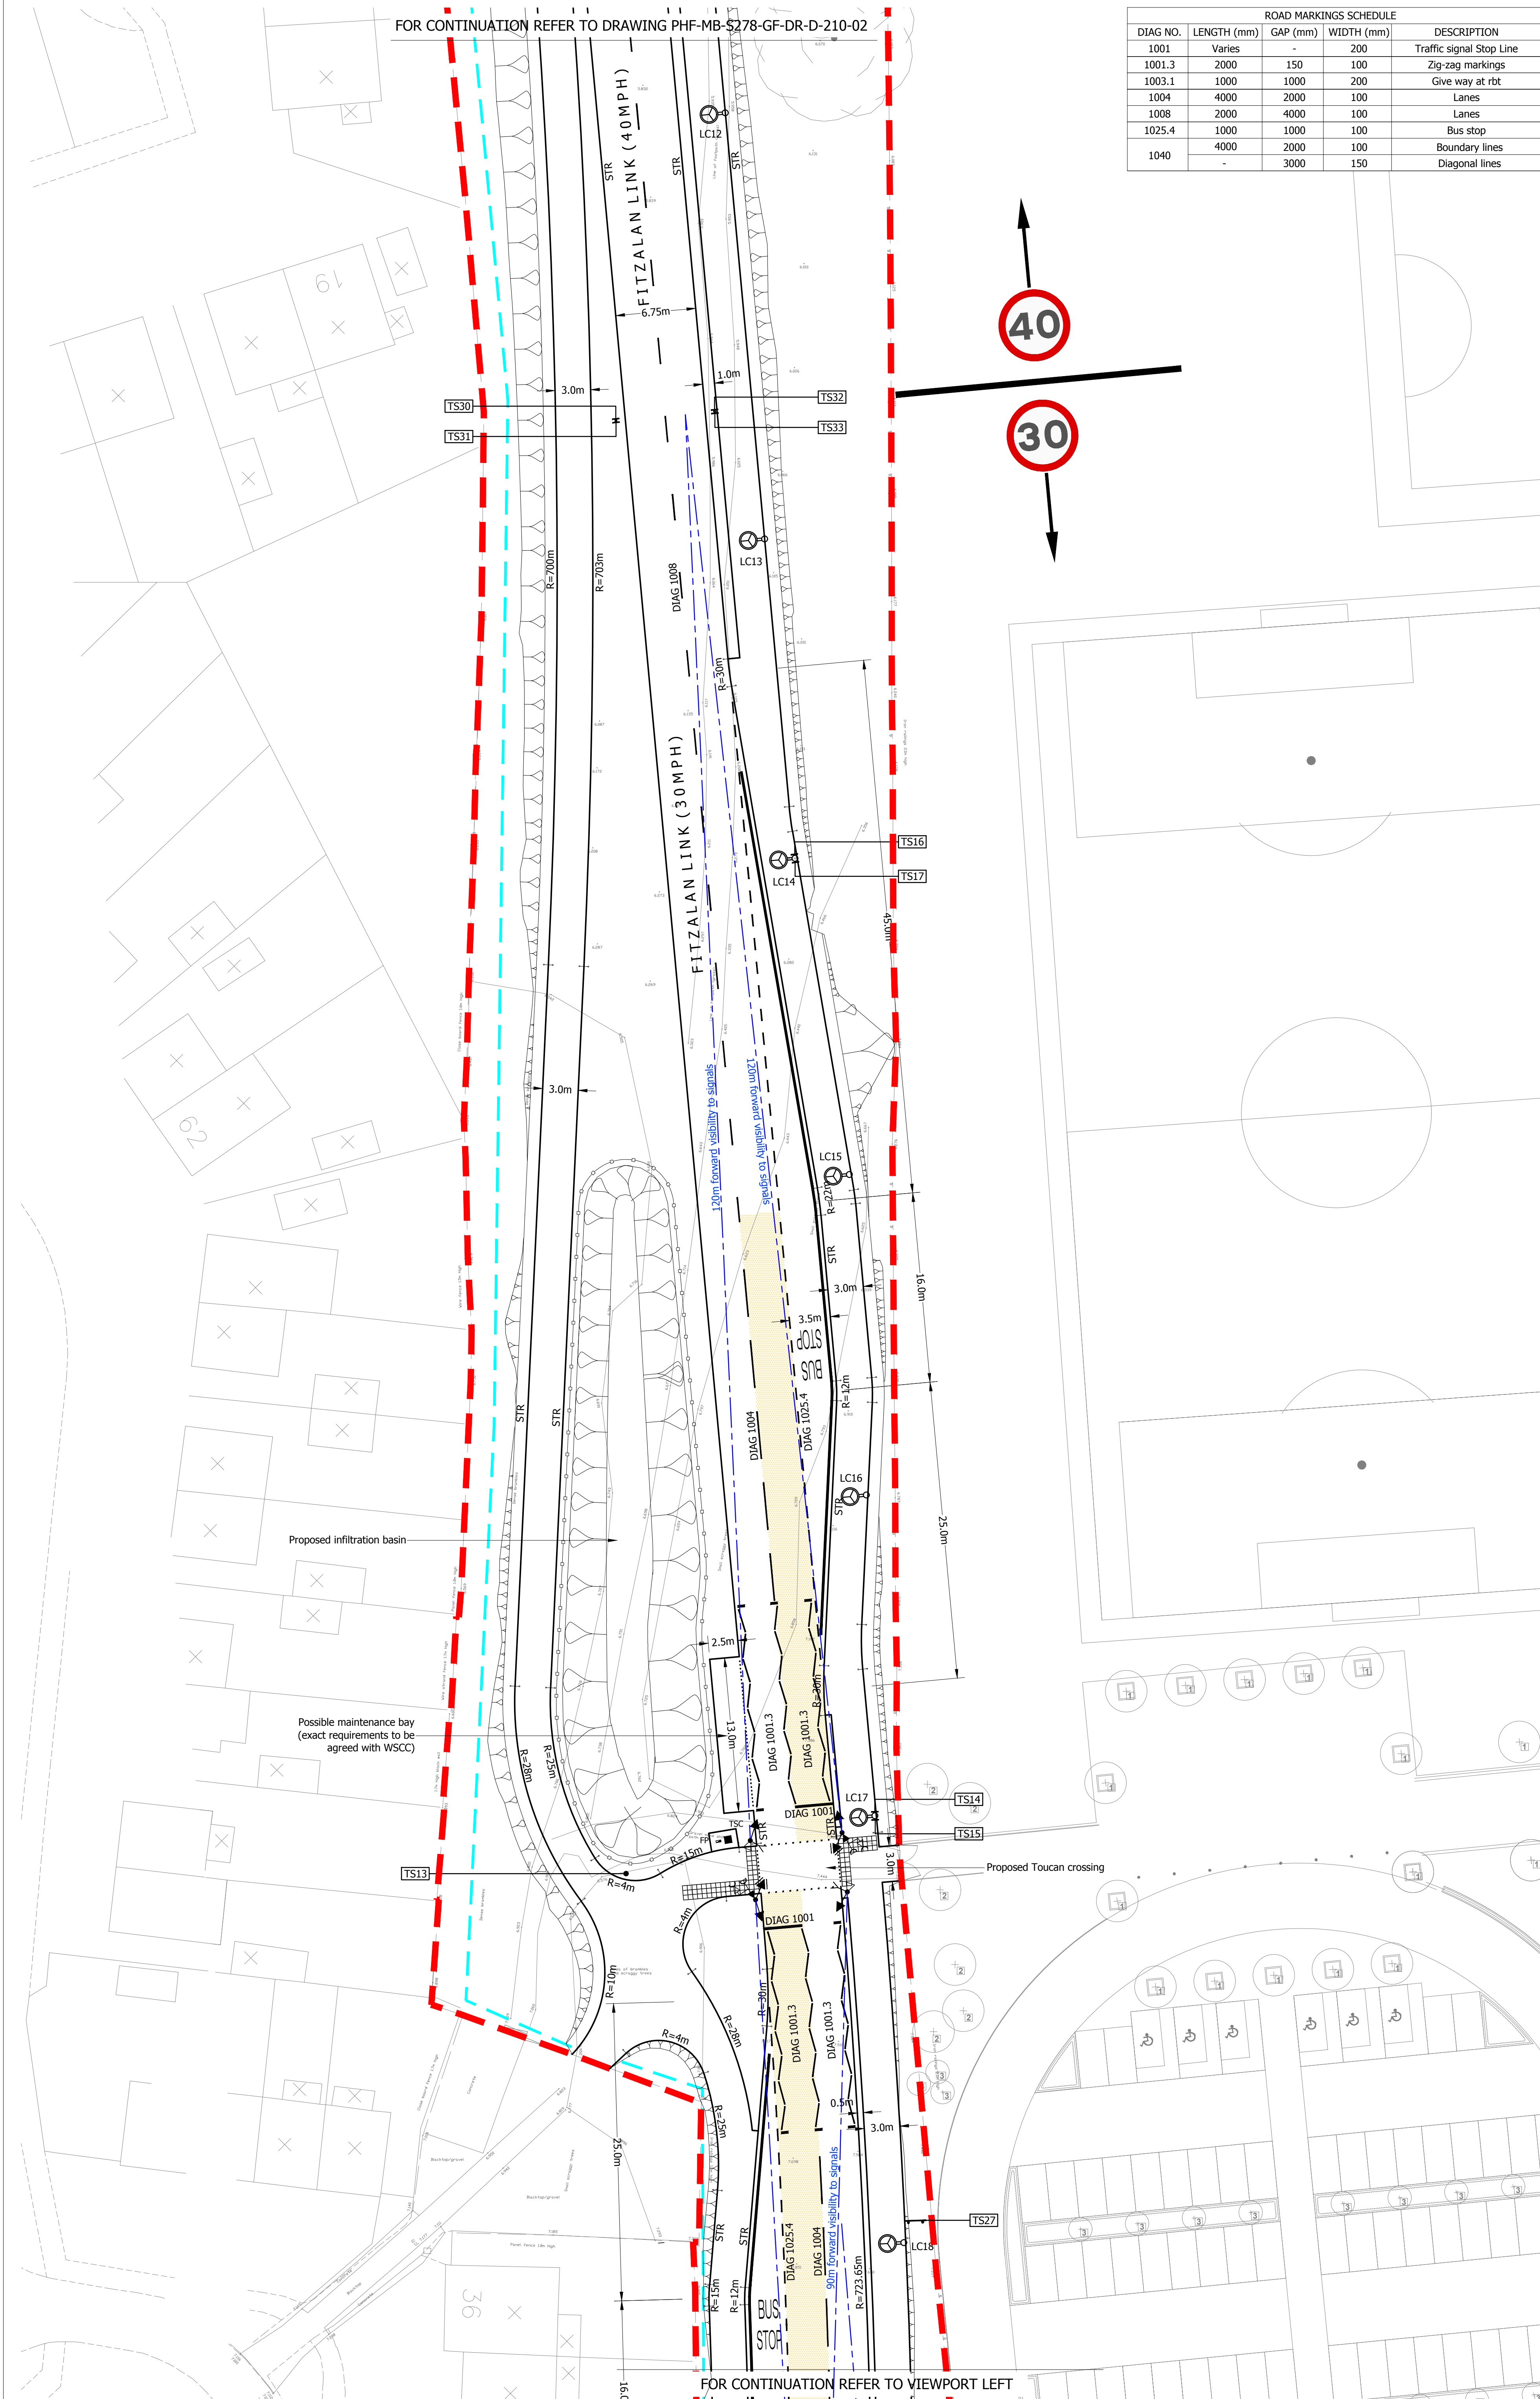

A0 ORIGINAL	
© Crown copyright, all rights reserved. 2012. Licence number 100000389.	
It is a condition of the use of this document that the user shall not copy, reproduce, or otherwise use the information contained in this document for any purpose other than that for which it was supplied by Her Majesty the Queen. This document and the information contained therein are supplied to the user on the understanding that the user shall not be responsible for any loss or damage, or for any liability, which may be incurred by the user or any third party who may use or rely on the information contained in this document.	
KEY	
	PROPOSED KERB LINE
	PROPOSED KERB/EDGING LINE
	PROPOSED DROPPED KERB
	PROPOSED ROAD MARKING
	PROPOSED BUFF COLOURED TACTILE PAVING
	TMP SOLAITE KEEP LEFT REFLECTIVE BOLLARD (REFER TO DETAIL 558022-000002001)
	TMP SOLAITE PLAIN FACED REFLECTIVE BOLLARD (REFER TO DETAIL 558022-000002001)
	PROPOSED BOLLARD REFERENCE
	PROPOSED WSCC S278/38/17 - TYPE 2 BOLLARD
	PROPOSED EARTHWORKS
	PROPOSED SIGN
	PROPOSED SIGN REFERENCE
	LIGHTING COLUMN AND REFERENCE - REFER TO SEE DRAWINGS S9/76262-SL-DR-001-A AND 002-A FOR DETAILS
	PROPOSED 3.5m HIGH NOISE BARRIER (EXACT ALIGNMENT TO BE DETERMINED)
	PROPOSED KNEE HIGH TIMBER FENCE
	PROPOSED VISIBILITY SPLAY
	PROPOSED REMOVE AREA
	PROPOSED HIGH FRICTION SURFACING
	PROPOSED LIMIT OF WORKS
	ASSUMED LIMIT OF HIGHWAY TAKEN FROM WSCC ROADED PLANS

NOTES

1. School site layout has been taken from WSSC drawing 507344_101 received November 2010.
2. Tree information has been taken from WYG drawing A089072-LEI-N-TCP-01-16 Rev A (Tree Constraints Plan) received 26/06/15.
3. Topo survey has been taken from MB drawing IR.PH.LITTLE.2.21 Rev A received 23/01/15.

FOR APPROVAL		
FOR REVIEW AND COMMENT		
direction signs T536, 37 & 38 added to the northbound and high friction. Surfacing added to the approaches to the proposed Toulon roundabout Stage 1. RISK assessment Report received 07/08/2017. (OJN)	AB	08/08/2017
Western flyway and link to Public Right of Way updated and northwards access to following comments from WSCC dated 05/07/2017. (OJN)	AB	27/07/2017
Carriageway widened to 6.75m wide, northbound bus layby added, unconformed crossing added to a signalised intersection, speed limit limit signs added. (OJN)	AB	17/05/2017
Footpath rail amended. (OJN)	AB	30/11/2016
Footways amended following comments from WCC dated 21/11/2016. (OJN)	AB	25/11/2016
Scheme amended following WSCC reserve matters comments dated 01/11/2016. (PB)	AB	31/12/2016
Noise barrier height and location updated.	AB	22/07/2016

rev.	amendment	checked	date
------	-----------	---------	------