


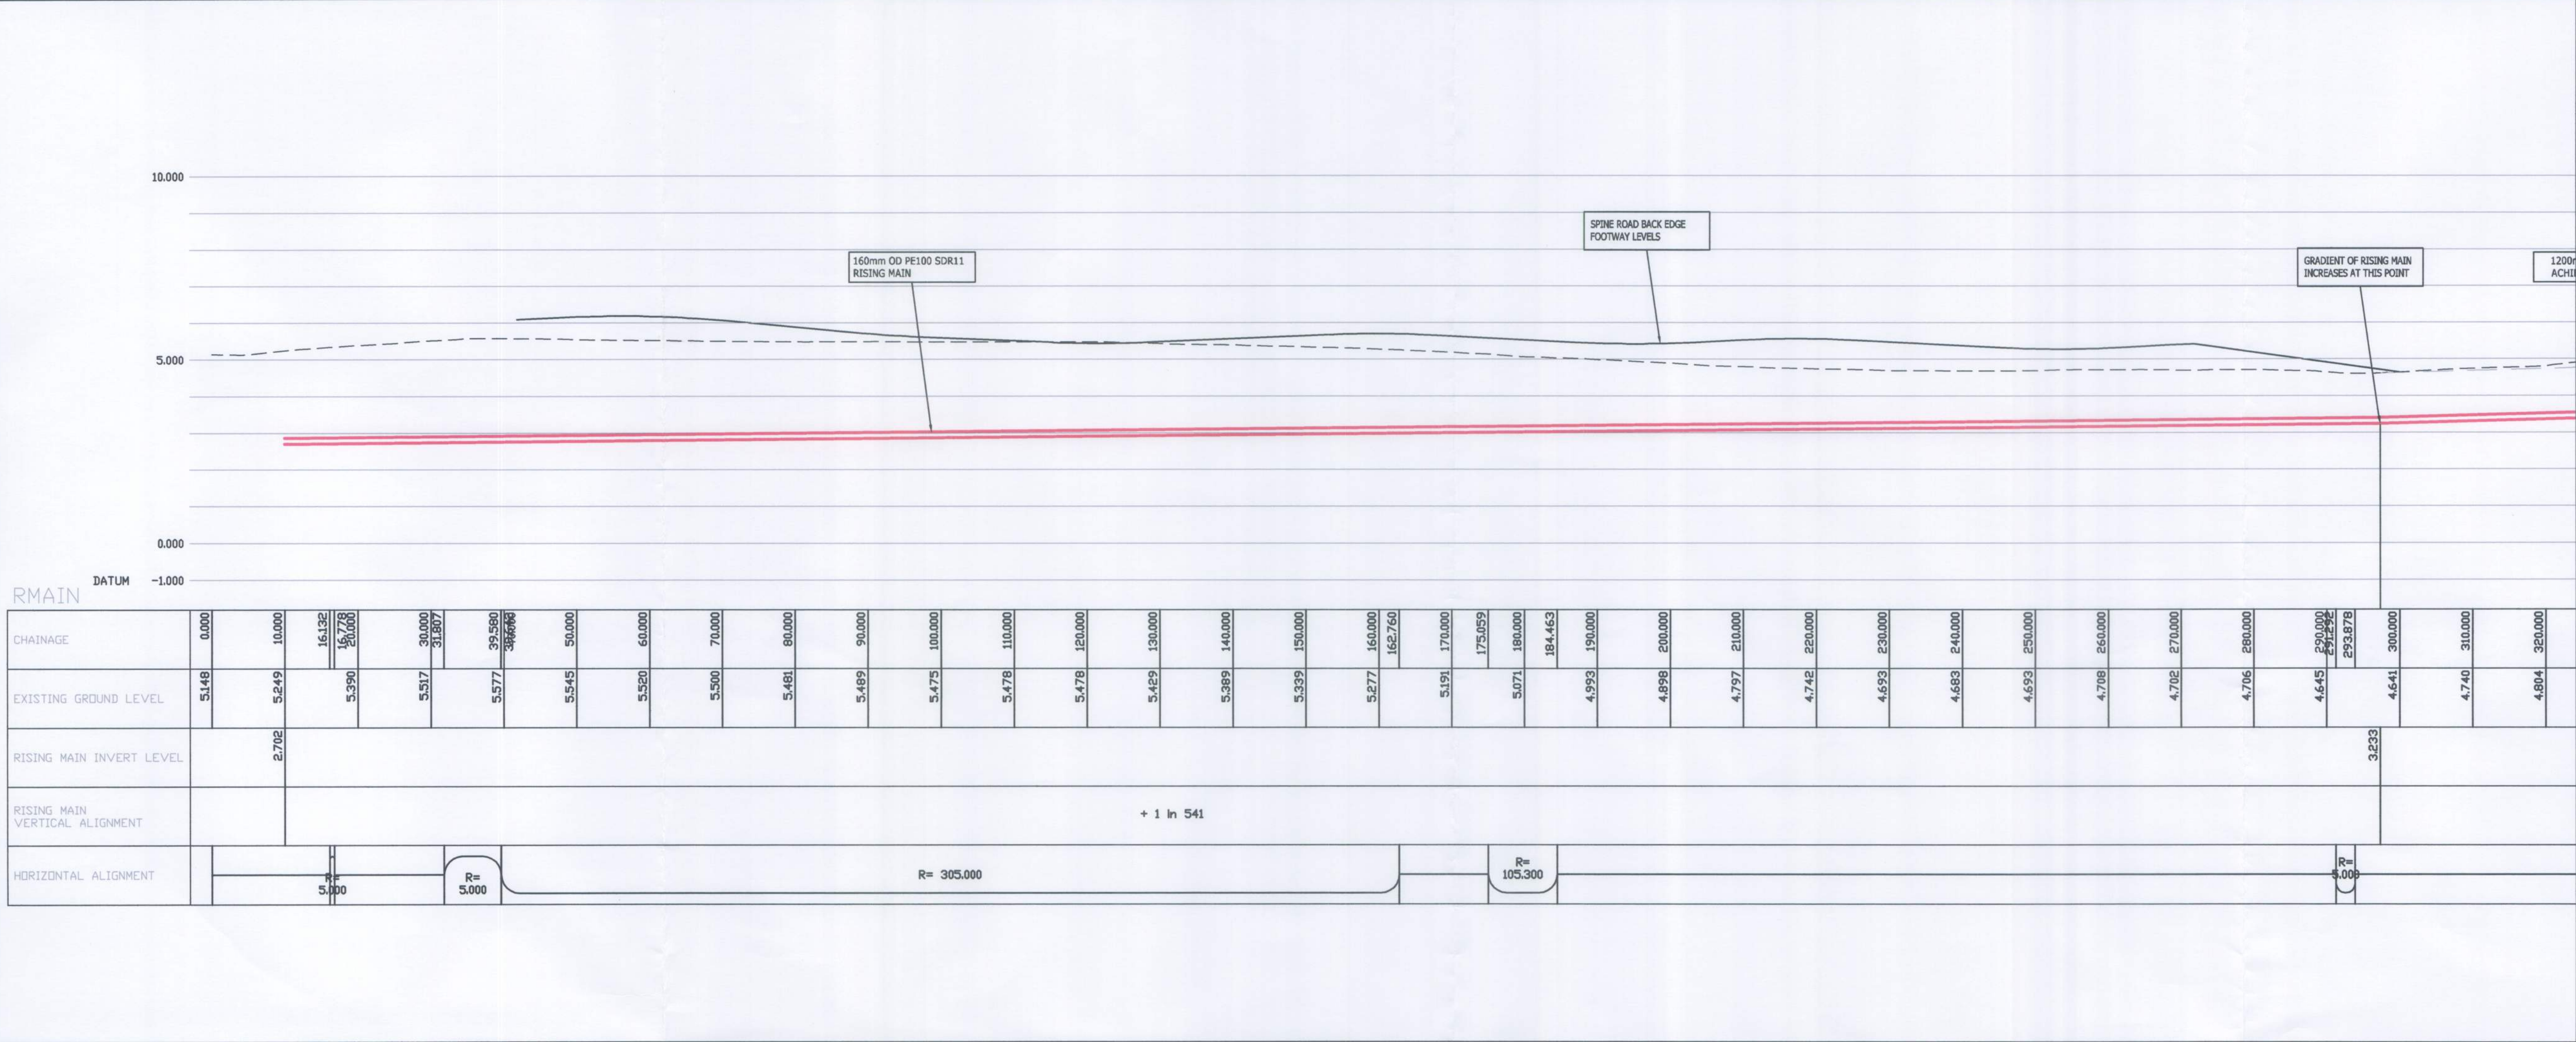

- GENERAL NOTES**
1. The location, size, depth and identification of existing services that may be shown or referred to on this drawing have been assessed from non intrusive observations, record drawings or the like. The contractor shall safely carry out intrusive investigations, trial holes or soundings prior to commencing work to satisfy himself that it is safe to proceed and that the assessments are accurate. Any discrepancies shall be notified to gta prior to works commencing.
 2. Tender or billing drawings shall not be used for construction or the ordering of materials.
 3. Do not scale. All dimensions and levels to be site confirmed.
 4. This drawing shall be read in conjunction with all relevant architects, consultants drawings and specifications, together with HWS plan requirements
 5. Copyright : This drawing must not be copied, amended nor reproduced without the prior written agreement of gta.
 6. All drawings specifications and recommendations made by gta are subject to Local Authority and other relevant Statutory Authorities approval. Any works or services made abortive due to the client proceeding prior to these approvals is considered wholly at the Clients risk. gta hold no responsibility for resulting abortive works or costs.

CONTINUED ON 4485/167

DIRECTION OF FLOW
→



RISING MAIN RE-ROUTED OUT OF EMBANKMENTS - DESIGN ADJUSTED TO MAINTAIN 1.2M MIN COVER & PUMP ACCESS ADDED TO SWS REQUIREMENTS-		02.12.13	DMS	ds
B	RISING MAIN SPECIFICATION UPDATED IN ACCORDANCE WITH PIMS SPEC	07.10.13	DMS	NS
A	Pump compound layout shown	14.05.13	SFC	NS
-	FIRST ISSUE	17.04.13	SFC	NS
Rev	Amendments	Date	Dsn	Chk
Status				
PRELIMINARY				
Client				
BARRATT SOUTHERN COUNTIES				
Architect				
Project				
COURTWICK LANE LITTLEHAMPTON, W SUSSEX				
Title				
RISING MAIN PLAN AND LONG SECTION Sheet 1 of 2				
Date	Apr 2013	Scale @ A1	1:500	
Base Layout Ref.	CAD File ref.			
Clients Ref.	Project Ref.			
				
CONSULTING ENGINEERS gloucester house, 66a church walk, burgess Hill, west sussex, RH15 9as tel.01444 871444 fax.01444 871401 web: www.gtacivils.co.uk				
Drawing Number			Rev.	
4485/166			C	