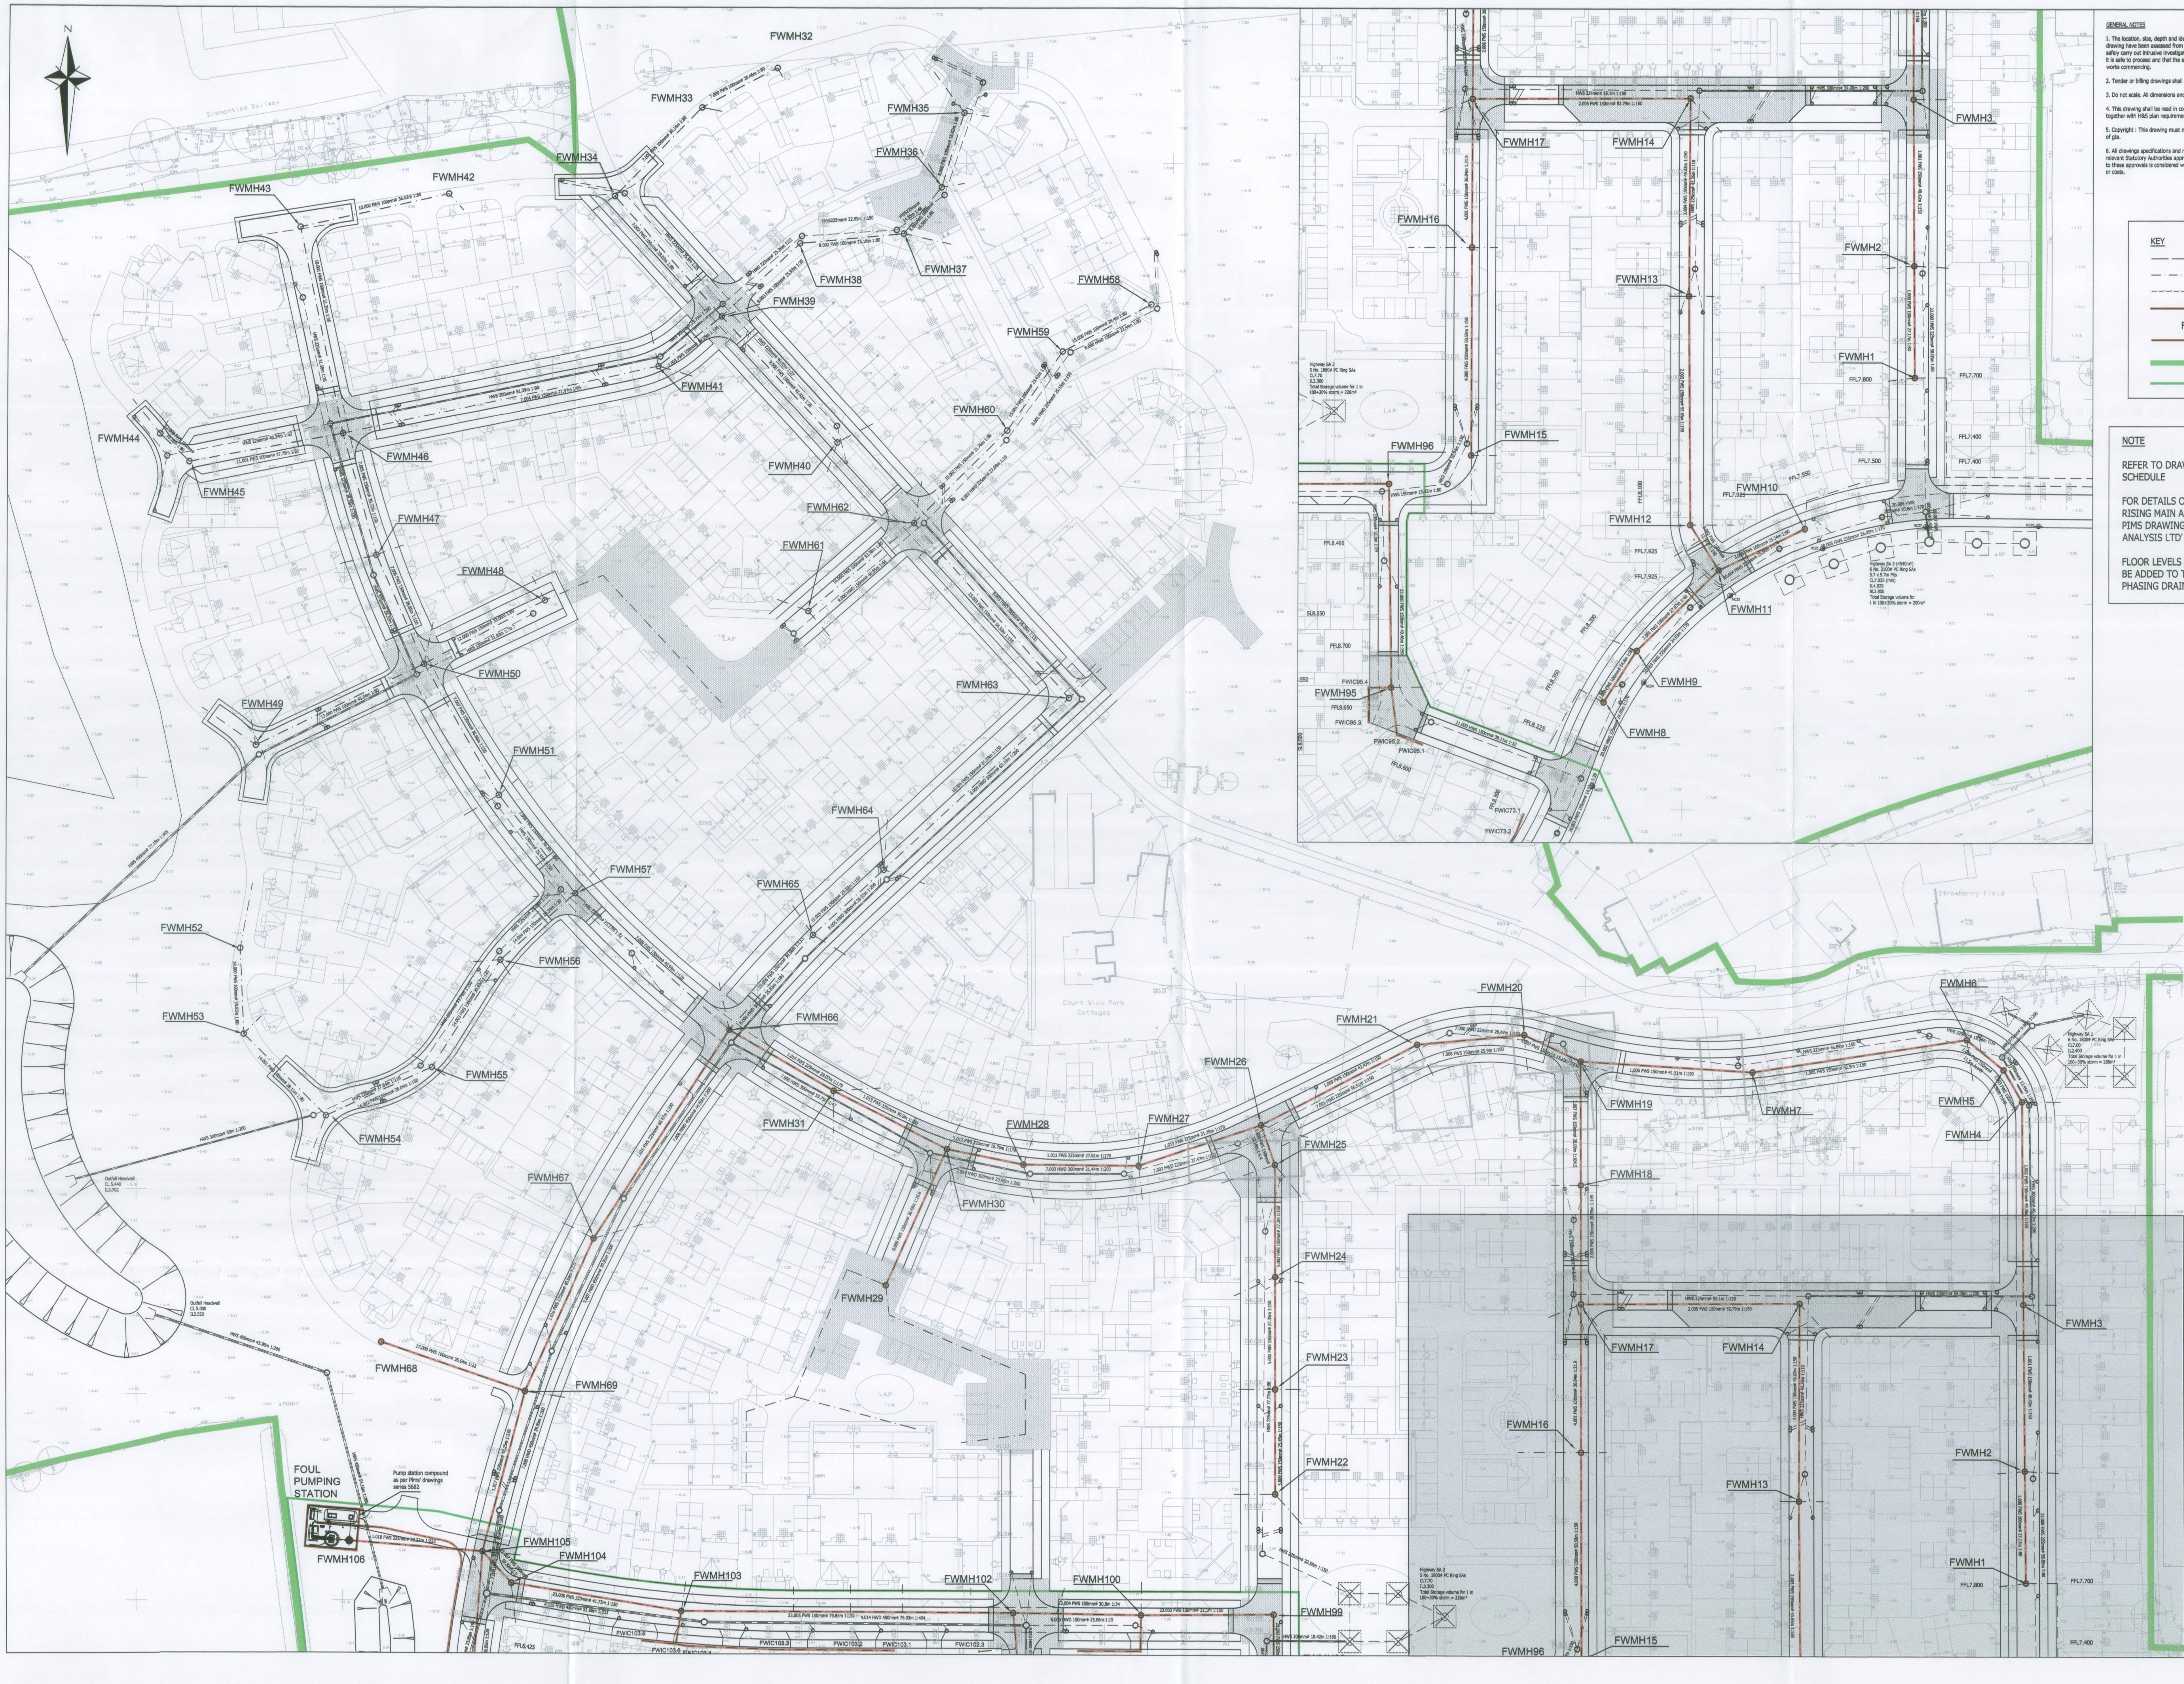

GENERAL NOTES

1. The location, size, depth and identification of existing services that may be shown or referred to on this drawing have been assessed from non intrusive observations , record drawings or the like. The contractor shall safely carry out intrusive investigations, trial holes or soundings prior to commencing work to satisfy himself that it is safe to proceed and that the assessments are accurate. any discrepancies shall be notified to gta prior to works commencing.

2. Tender or billing drawings shall not be used for construction or the ordering of materials.

3. Do not scale. All dimensions and levels to be site confirmed.

4. This drawing shall be read in conjunction with all relevant architects, consultants drawings and specifications, together with H&S plan requirements

5. Copyright : This drawing must not be copied, amended nor reproduced without the prior written agreement of gta.

6. All drawings specifications and recommendations made by gta are subject to Local Authority and other relevant Statutory Authorities approval. Any works or services made abortive due to the client proceeding prior to these approvals is considered wholly at the Clients risk. gta hold no responsibility for resulting abortive works or costs.

KEY

— — — — —	Private surface water drain
— · — · — · —	Private foul drain
—/—/—/—/—/—	Proposed Rising main
━━━━━	Adoptable foul sewer
FWMH ━●━	Adoptable Foul Sewer Manhole
🟩	Site Boundary
🟩	Agreement Phase Boundary

NOTE

REFER TO DRAWING 4485/219 FOR FULL MANHOLE SCHEDULE

FOR DETAILS OF PUMPING STATION COMPOUND, RISING MAIN AND ASSOCIATED APPARATUS, REFER TO PIMS DRAWINGS SERIES 5682 AND 'HYDRAULIC ANALYSIS LTD' SURGE ANALYSIS OF MAY 2013.

FLOOR LEVELS AND DETAILED LATERAL DRAINAGE WILL BE ADDED TO THIS DRAWING FOLLOWING DETAILED PHASING DRAINAGE DESIGN

BARRATT
HOMES

Rev	Amendments	Date	Dsn	Chk
B	PIPELINE COLOUR REMOVED FROM NORTHERN NETWORK TO SUIT AGREEMENT PHASING	02.12.13	DMS	ds
A	MINOR ADJUSTMENTS TO SUIT CONSTRUCTED DRAINAGE	04.10.13	DMS	NS
	INITIAL ISSUE	24.09.13	DMS	ds

Status
PRELIMINARY

Client
BARRATT SOUTHERN COUNTIES

Architect
AAP ARCHITECTURE

Project
LAND AT COURTWICK LANE
LITTLEHAMPTON, W SUSSEX

Title
SECTION 104 PLAN
NORTHERN NETWORK

Date SEPT 2013	Scale @ A0 1:500
Base Layout Ref.	CAD File ref.
Clients Ref.	Project Ref. 4485

gta civils ltd
CONSULTING ENGINEERS
gloucester house, 66a church walk,
burgess Hill, west sussex, rh15 9as
tel.01444 871444 fax.01444 871401 web: www.gtacivils.co.uk

Drawing Number 4485/183	Rev. B