


## **APPENDIX J: CWA RM Application - Isopachyte Heights & Cross Sections**

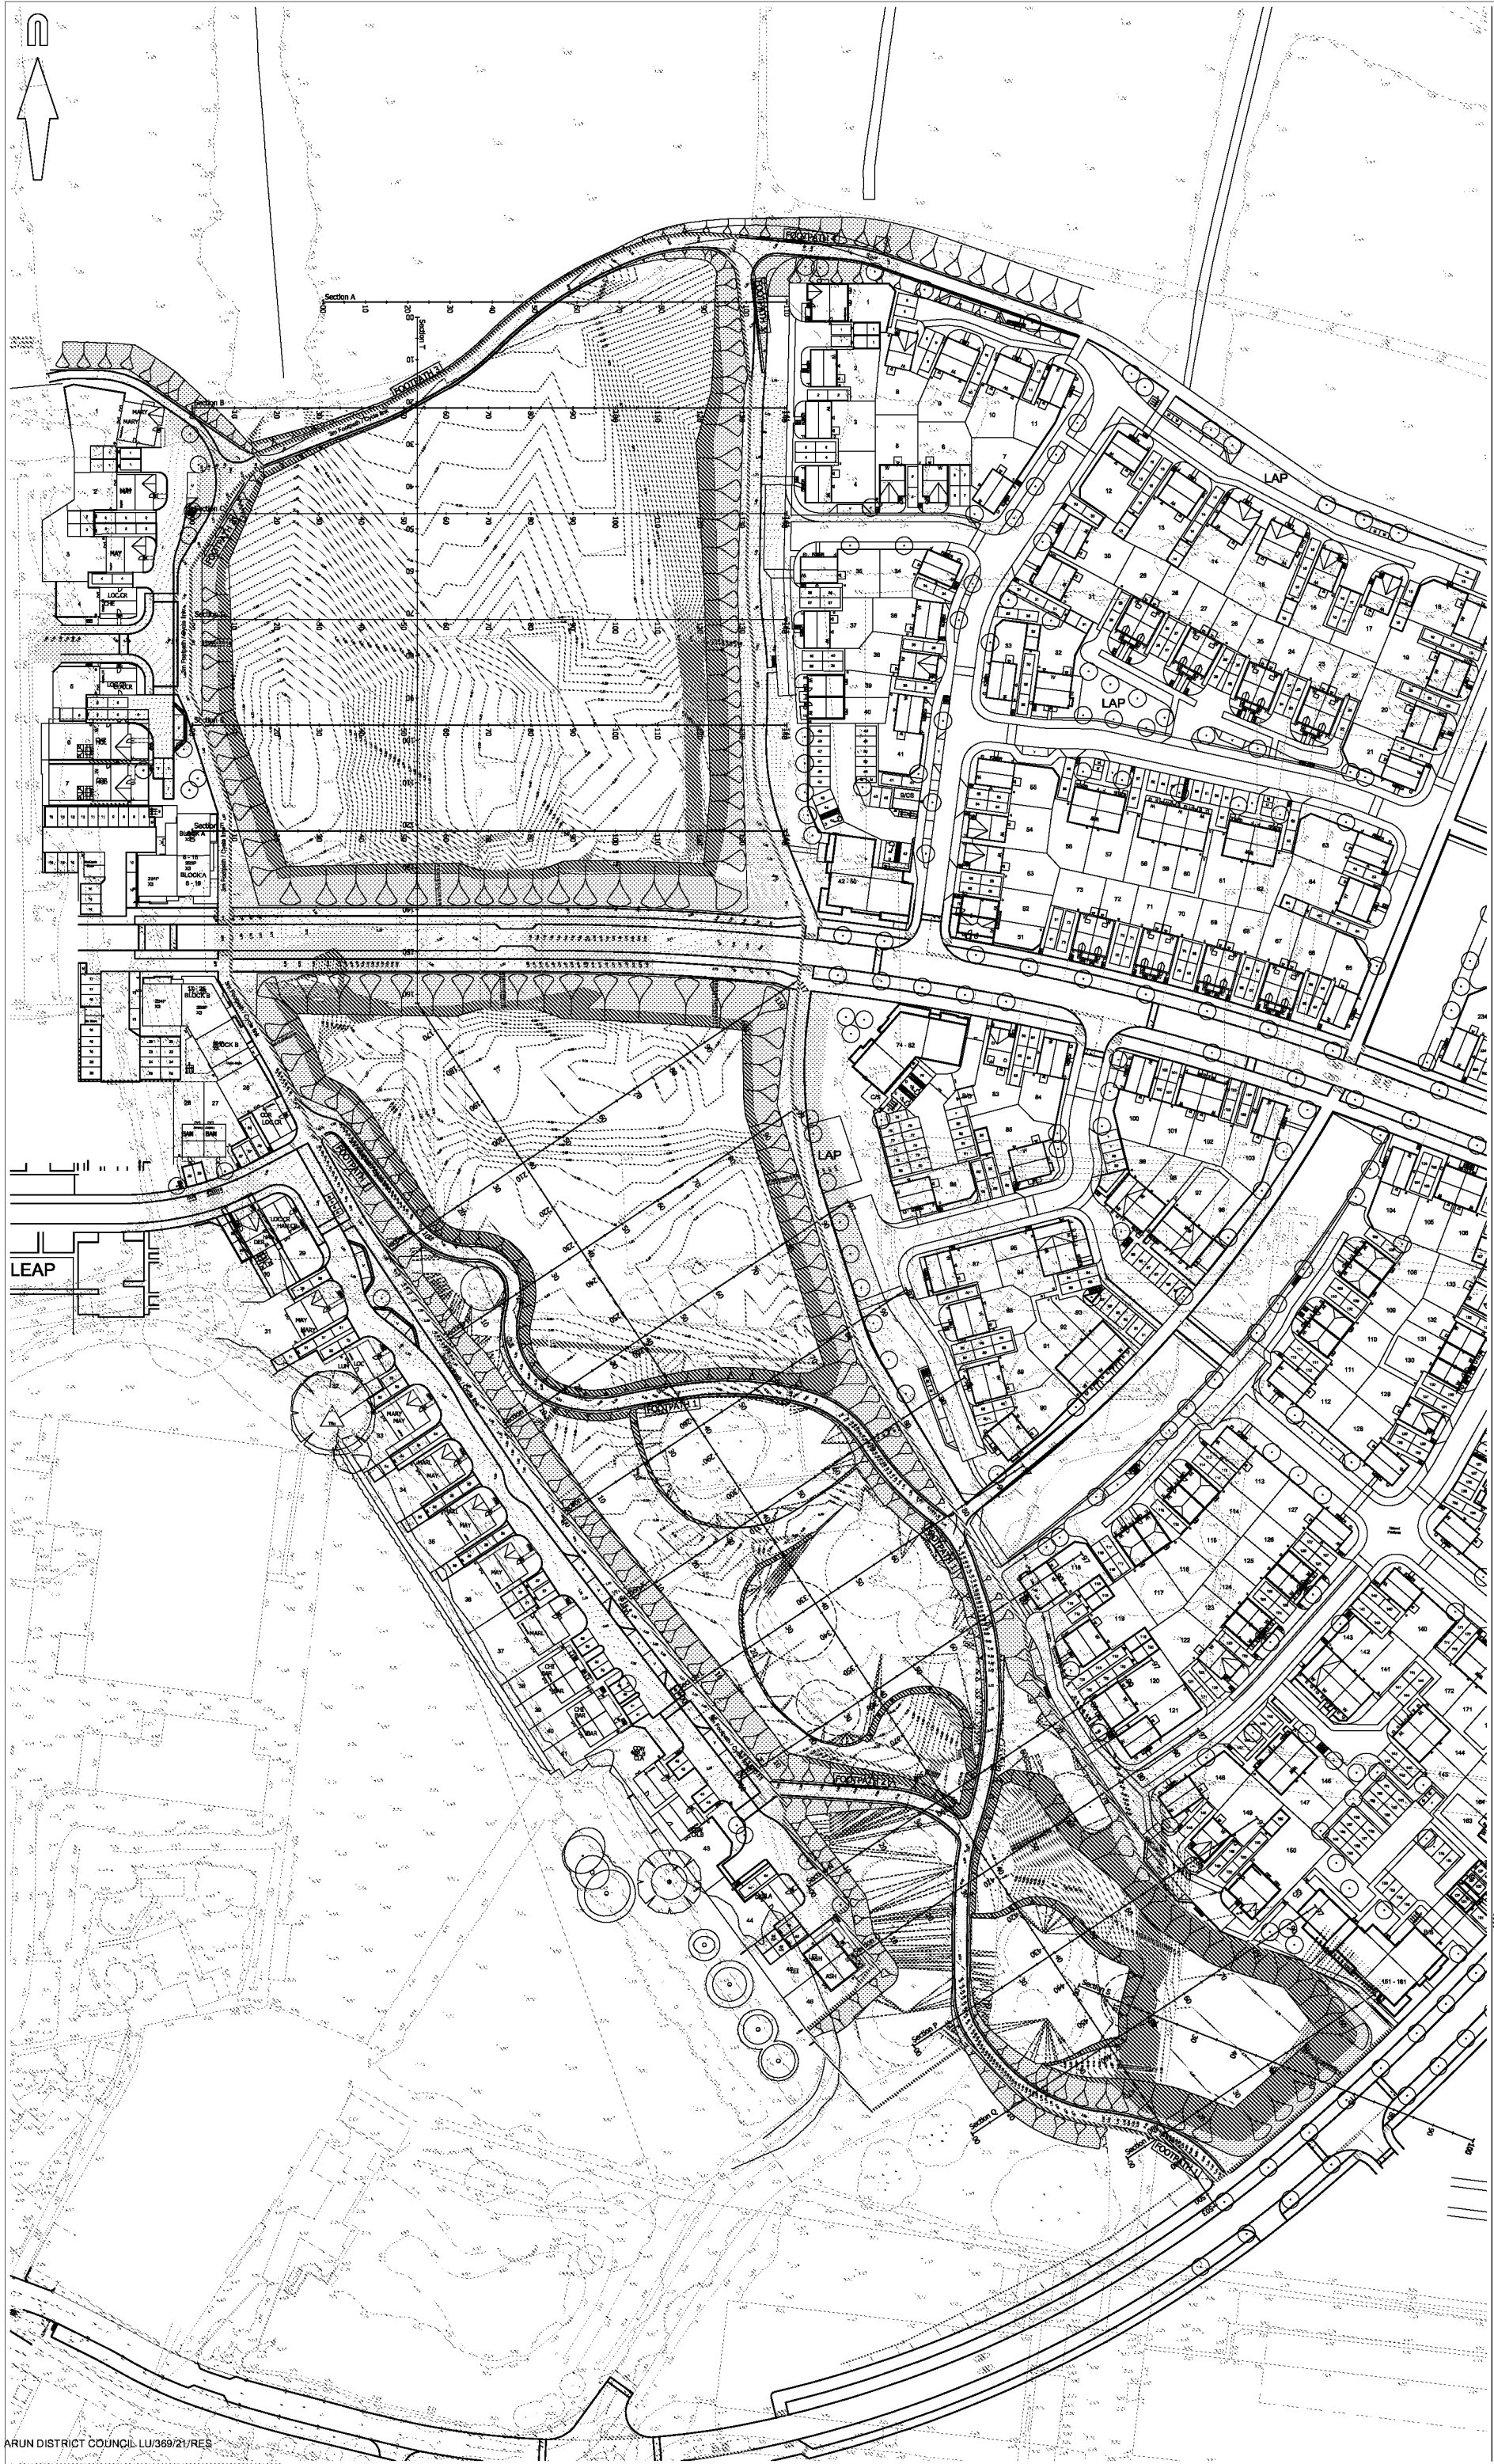

© Mayer Brown Limited Copyright. The drawings, information and data contained in this document (the Information) is the property of Mayer Brown. The content and the Information are made for the use of the addressee and the addressee may not be used, copied or reproduced in whole or part for any purpose other than which it was supplied by Mayer Brown. Mayer Brown makes no representation, warranty or liability in connection with the Information. It may only be used as it appears on the drawing or the Information.

**A0 ORIGINAL**

© Crown copyright and database right 1971. Ordnance Survey 100003071

**KEY**

- EXISTING KERB LINE
- PROPOSED KERB/EDGING LINE
- TREE ROOT PROTECTION AREA
- EARTHWORKS IN CUT
- EARTHWORKS IN FILL
- NEUTRAL
- RED LINE BOUNDARY

**NOTES:**

- This drawing is not to be scaled.
- This drawing is to be read in conjunction with the following Mayer Brown drawing references:
  - SF/PHLITTLE-CWA.10/20 - Proposed Surface and Foul Water Drainage General Arrangement
  - SF/PHLITTLE-CWA.10/30 - Proposed Construction Treatments
  - SF/PHLITTLE-CWA.10/51 - Bulk Earthworks - Sections Through Central Wetland
- The drawing shows the areas of Cut (Red Contours) and areas of Fill (Green Contours).
- HEALTH AND SAFETY:** The works shall be carried out by specialist competent and experienced contractors who are members of a recognised national organisation. Operatives shall have received full and appropriate training for the operations they are to undertake. All work shall be carried out in accordance with all pertinent Health and Safety Regulations.

**FOR APPROVAL**  
BY PERSIMMON HOMES

|      |                   |         |            |
|------|-------------------|---------|------------|
| PL   | Draft Issue, (IC) | SF      | 09/07/2021 |
| rev. | amendment         | checked | date       |

**m3**  
mayer brown

Mayer Brown Limited  

client  
**PERSIMMON HOMES THAMES VALLEY**

project  
**NORTH LITTLEHAMPTON  
EAST OF WETLANDS  
MAIN AVENUE & NORTHERN CROSSING**

|                   |                    |                  |
|-------------------|--------------------|------------------|
| scale<br>1:500    | drawn by<br>IC     | checked by<br>SF |
| date<br>JULY 2021 | and file<br>50.DWG |                  |


title  
**BULK EARTHWORKS - ISOPACHYTE HEIGHTS**

|                           |                |                |
|---------------------------|----------------|----------------|
| Mayer Brown Limited 36060 | submittal<br>- | revision<br>P1 |
|---------------------------|----------------|----------------|


drawing number  
**SF/PHLITTLE-CWA.10/50**




## **APPENDIX K: CWA RM Application – Swale, Pond & Shared Path Sections**

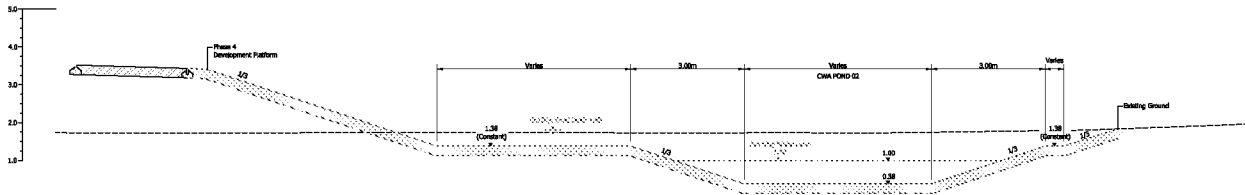


SECTION 6-6  
Scale: 1:50

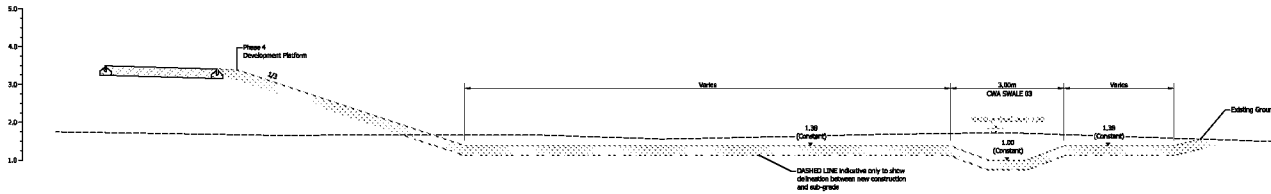


SECTION 5-5  
Scale: 1:50

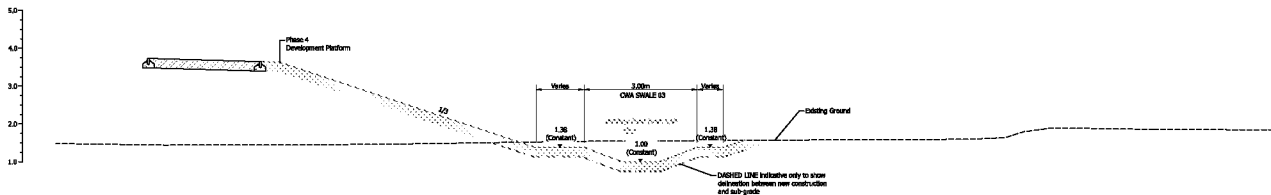


SECTION 4-4  
Scale: 1:50

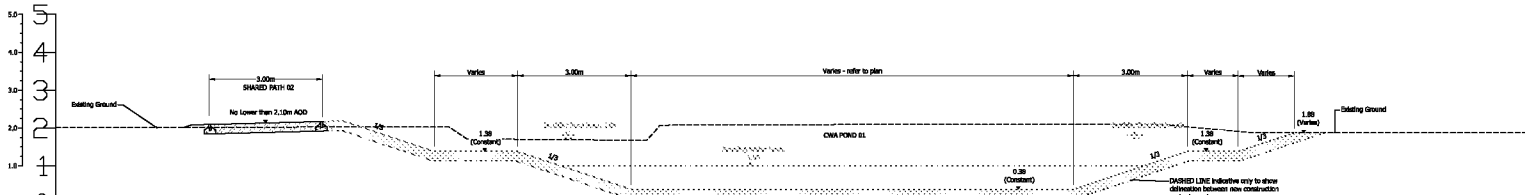


SECTION 3-3  
Scale: 1:50

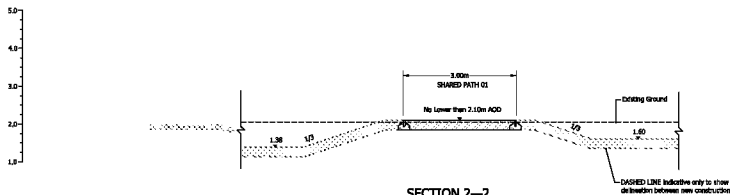


SECTION 2-2  
Scale: 1:50

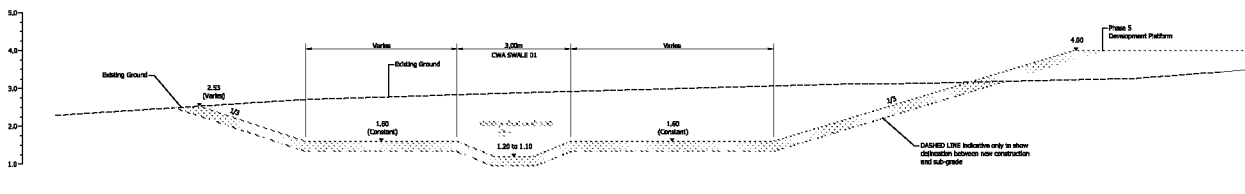

SECTION 1-1  
Scale: 1:50

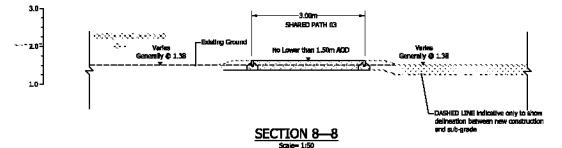

SECTION 8-8  
Scale: 1:50

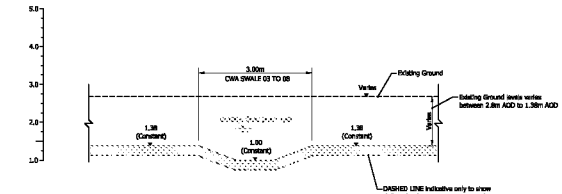

SECTION 7-7 (1 to 4)  
Scale: 1:50

AD ORIGINAL

- NOTES:
1. This drawing is not to be scaled.
  2. This drawing is to be read in conjunction with the following Meyer Brown drawing information:
    - 05/PA/ET/115-CWA-10/20 series - Layout & Drainage Drawing
    - 05/PA/ET/115-CWA-10/20 series - Construction Treatments Drawing

FOR APPROVAL




**APPENDIX L: CWA RM Application - Main Avenue Northern Crossing**

