


SECTION A-A
SCALE 1:50

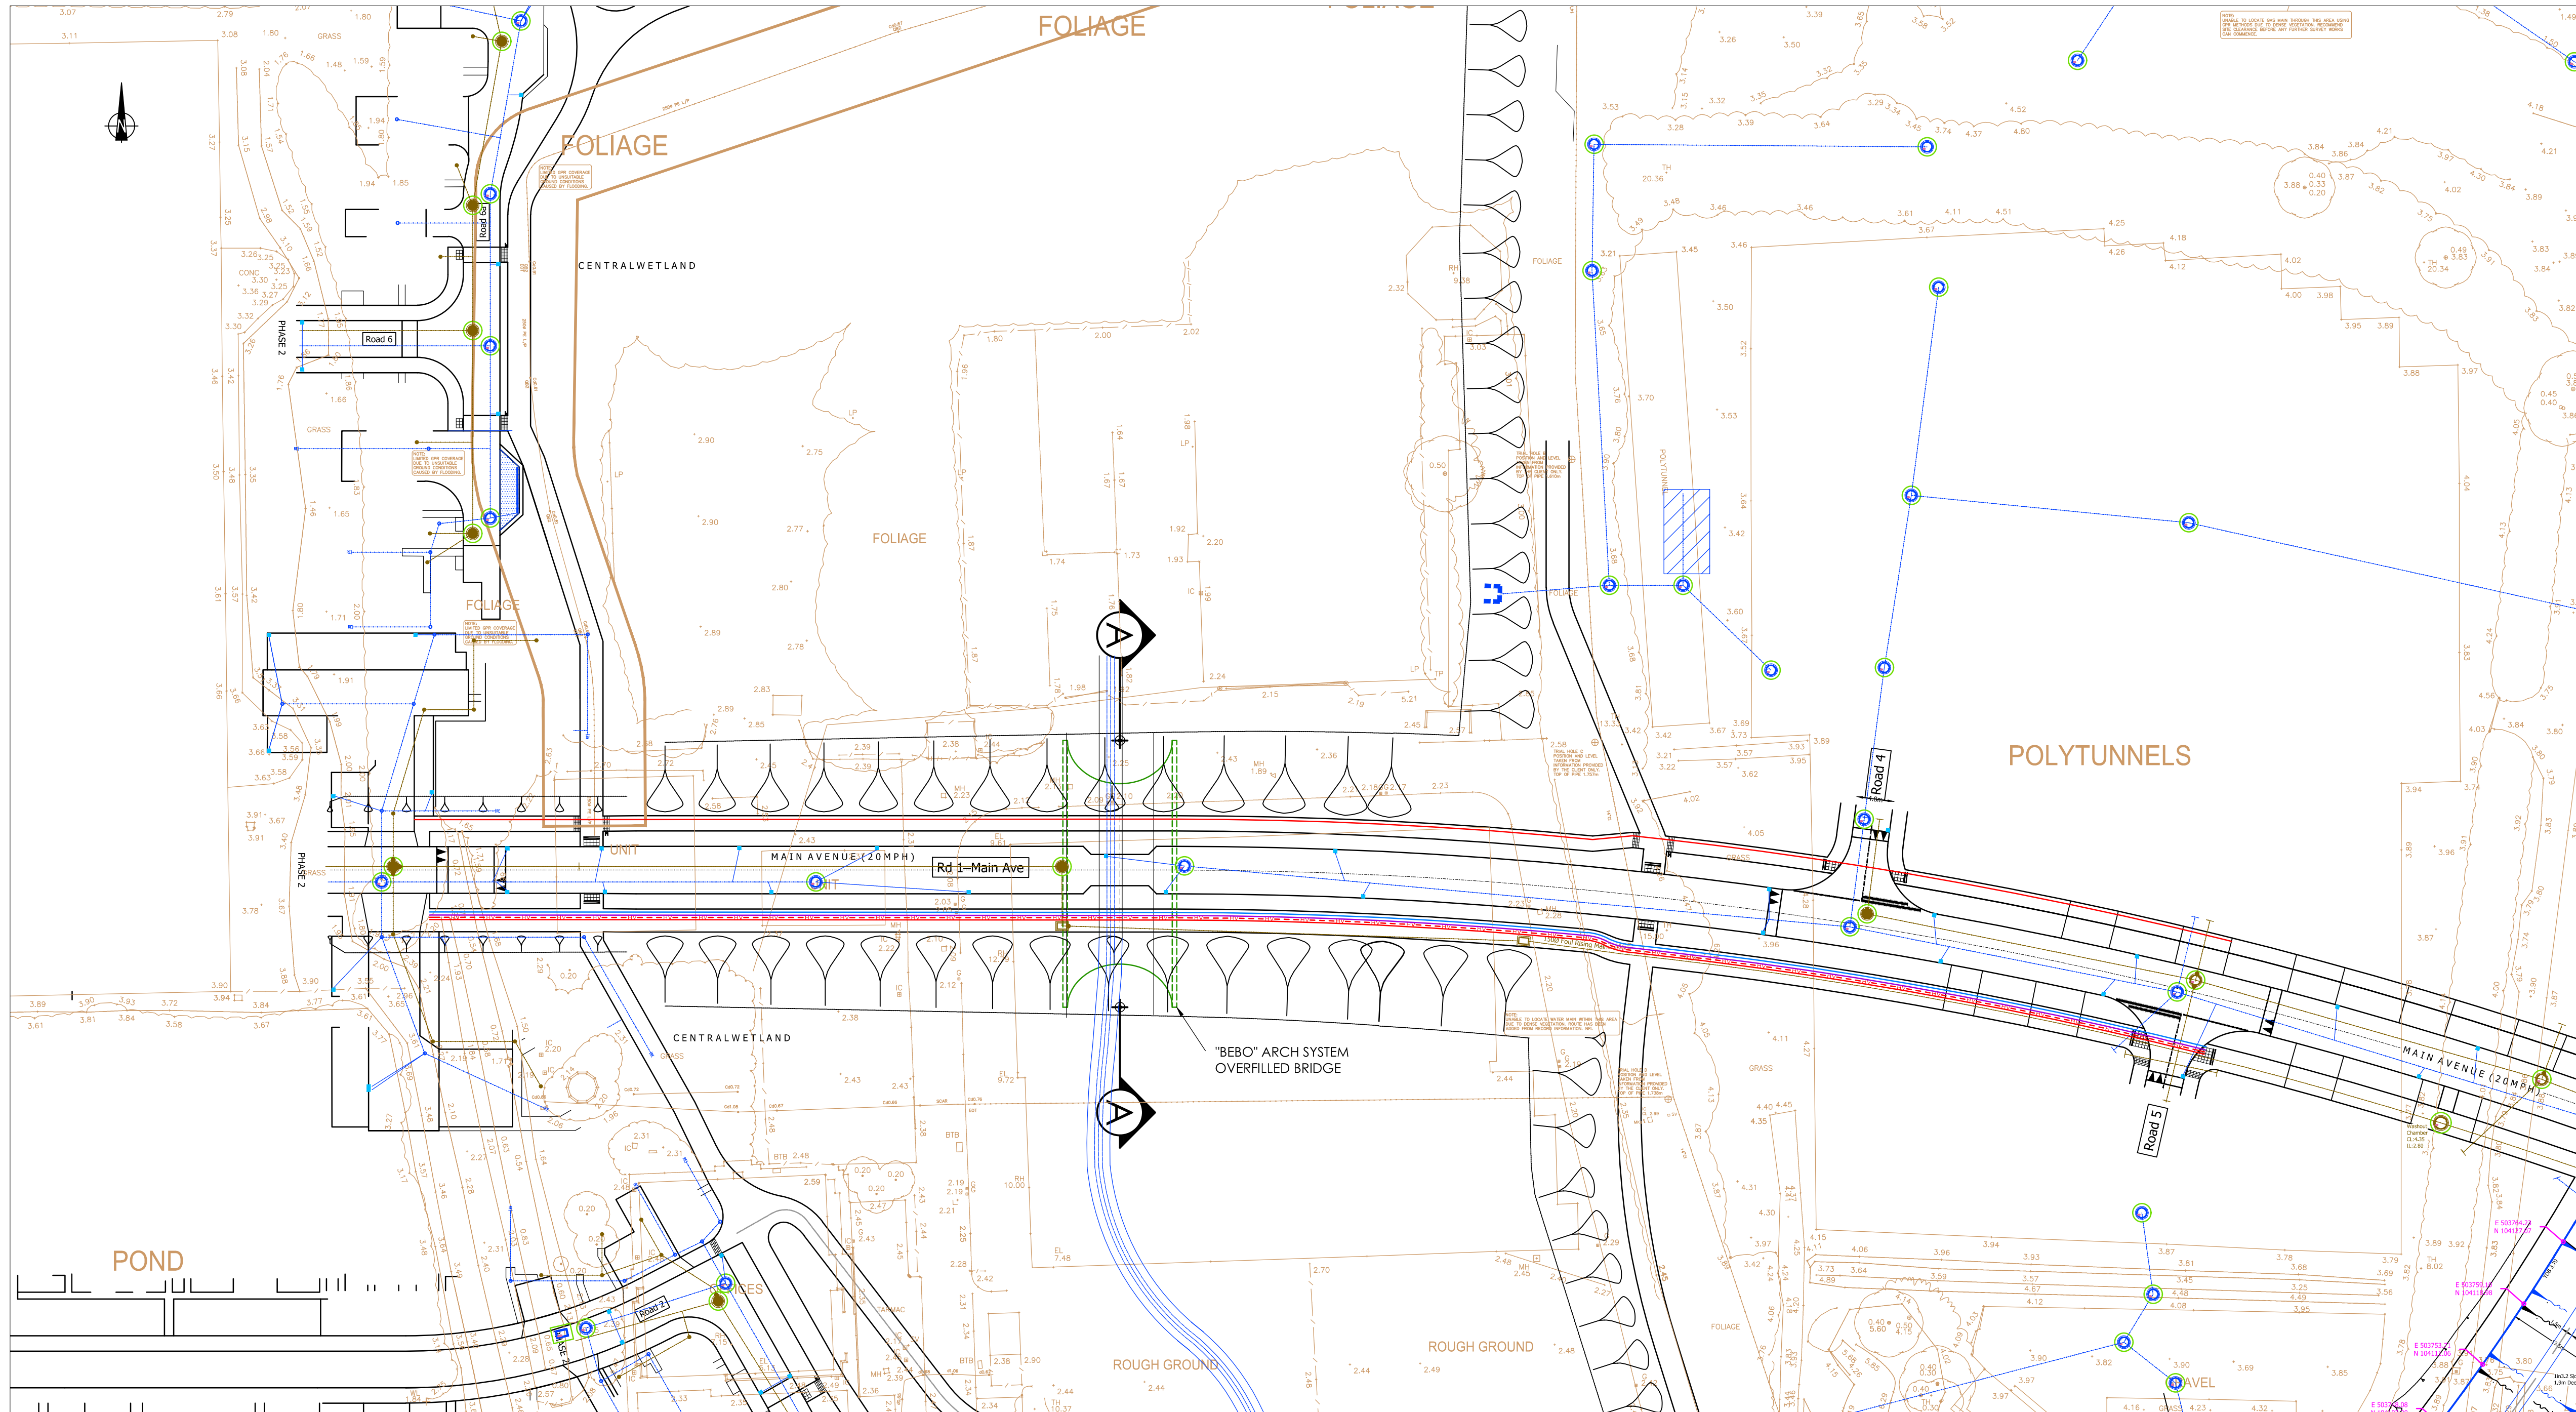

PLAN
SCALE 1:500

1. NO REQUIREMENT FOR GAS TO CROSS BEBO ARCH BRIDGE

A 08/07/2021 First Issue DAH RSB
Rev: Drawn: Description: CHK: Apd:
PROVISIONAL DRAWING
NOT TO BE USED FOR CONSTRUCTION PURPOSES



Technical & Development Services (Southern) Ltd
Hillreed House, 54 Queen Street
Horsham, West Sussex, RH13 5AD
Tel 01403 276 888

Client: PERSIMMON HOMES THAMES VALLEY



Project: NORTH LITTLEHAMPTON

Title: SERVICES ARRANGEMENT OVER "BEBO" OVERFILLED BRIDGE

Scale: AS SHOWN Size: A1 Drawn: DAH Approved: RSB Date: July 2021

Drawing Number: PHTV/EW/03/BEBO/02 Rev: A