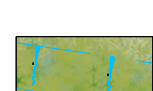


North Littlehampton

**Central** sk.CWA.3  
**Wetland Area**  
**Planting Plan**


Key

-  Wetland area: To be allowed to naturally regenerate
-  Parkland area
-  Tree planting along the edge of the embankment
-  Existing trees to be retained
-  Large specimen native trees.
-  Native tree and shrub planting
-  Planting within swales: To be allowed to naturally regenerate

Plant Schedule

| Trees  |              |                             |           |                           |
|--------|--------------|-----------------------------|-----------|---------------------------|
| Number | Abbreviation | Species                     | Height    | Specification             |
| 14 -   | AgI          | Alnus glutinosa             | 550-600cm | Semi mature: 3x/4x: RB    |
| 4 -    | Qr           | Quercus robur               | 450-500cm | Extra heavy: 3x: RB       |
| 25 -   | TcGS         | Tilia cordata 'Green Spire' | 450-500cm | Extra heavy: 3x: RB       |
| 28 -   | Ac           | Acer campestre              | 300-350cm | Selected standard: 2x: B  |
| 9 -    | SALFR        | Salix fragilis              | 300-350cm | Selected standard: 2x: B  |
| 6 -    | Sa           | Salix alba                  | 300-350cm | Selected standard: 2x: B  |
| 16 -   | BEPE         | Betula pendula              | 250-300cm | Multi stem: 3x: RB        |
| 16 -   | Sau          | Sorbus aucuparia            | 400-450cm | Extra heavy: 3x: B        |
| 11 -   | AgI          | Alnus glutinosa             | 250-300cm | Multi stem: 3x: RB        |
| 8 -    | BEPE         | Betula pendula              | 550-600cm | Semi mature: 3x/4x: RB    |
| 5 -    | Qr           | Quercus robur               | 300-350cm | Selected standard: 2x: RB |
| 6 -    | BEPE         | Betula pendula              | 300-350cm | Selected standard: 2x: RB |
| 4 -    | Sa           | Salix alba                  | 400-450cm | Extra heavy: 3x: B        |

| Native shrub mix                    |              |                    |         |                                 |
|-------------------------------------|--------------|--------------------|---------|---------------------------------|
| Number                              | Abbreviation | Species            | Height  | Specification                   |
| 612 -                               | Cav          | Corylus avellana   | 60-80cm | 1+2 or 1/2 :Branched :8 :3 brks |
| 459 -                               | Cmo          | Crataegus monogyna | 60-80cm | 1+1 or 1/1: B                   |
| 308 -                               | PRUSP        | Prunus spinosa     | 60-80cm | 1+1 or 1/1: B: Branched :2 brks |
| 308 -                               | SACA         | Salix caprea       | 60-80cm | 0/1 :B :Branched :2brks         |
| 384 -                               | SLCI         | Salix cinerea      | 60-80cm | 0/1: B :Branched :2 brks        |
| 308 -                               | SALVI        | Salix viminalis    | 30-40cm | 1+0 or 1/0 :Branched :B         |
| 308 -                               | SAMNI        | Sambucus nigra     | 60-80cm | 1+1 or 1/1: B :Branched :3brks  |
| 384 -                               | VIBOP        | Viburnum opulus    | 60-80cm | 1+2 or 1/2: B :Branched :3 brks |
| Total :3071 - Planted at 1.25m ctrs |              |                    |         |                                 |

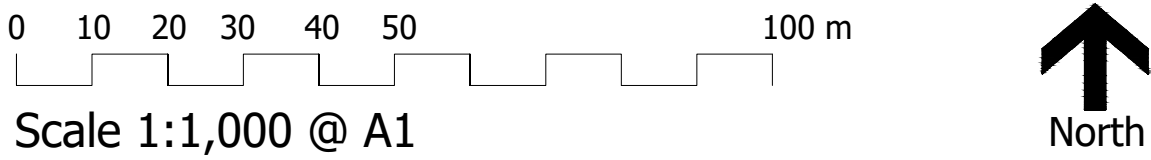

A088461 SK.CWA.3[D].dwg 25 October 2021

5th Floor, Longcross Court, 47 Newport Road, Cardiff CF24 0AD  
Tel: +44 (0) 29 2082 9000 Fax: +44 (0) 29 2045 5321  
www.tetratechurope.com

Based upon Ordnance Survey data with the permission of Ordnance Survey on behalf of the Controller of her Majesty's Stationery Office. Tetra Tech Limited. © Crown copyright and database rights 2021. Ordnance Survey 0100031673

© Tetra Tech Limited 2021. Registered in England 1959704

