
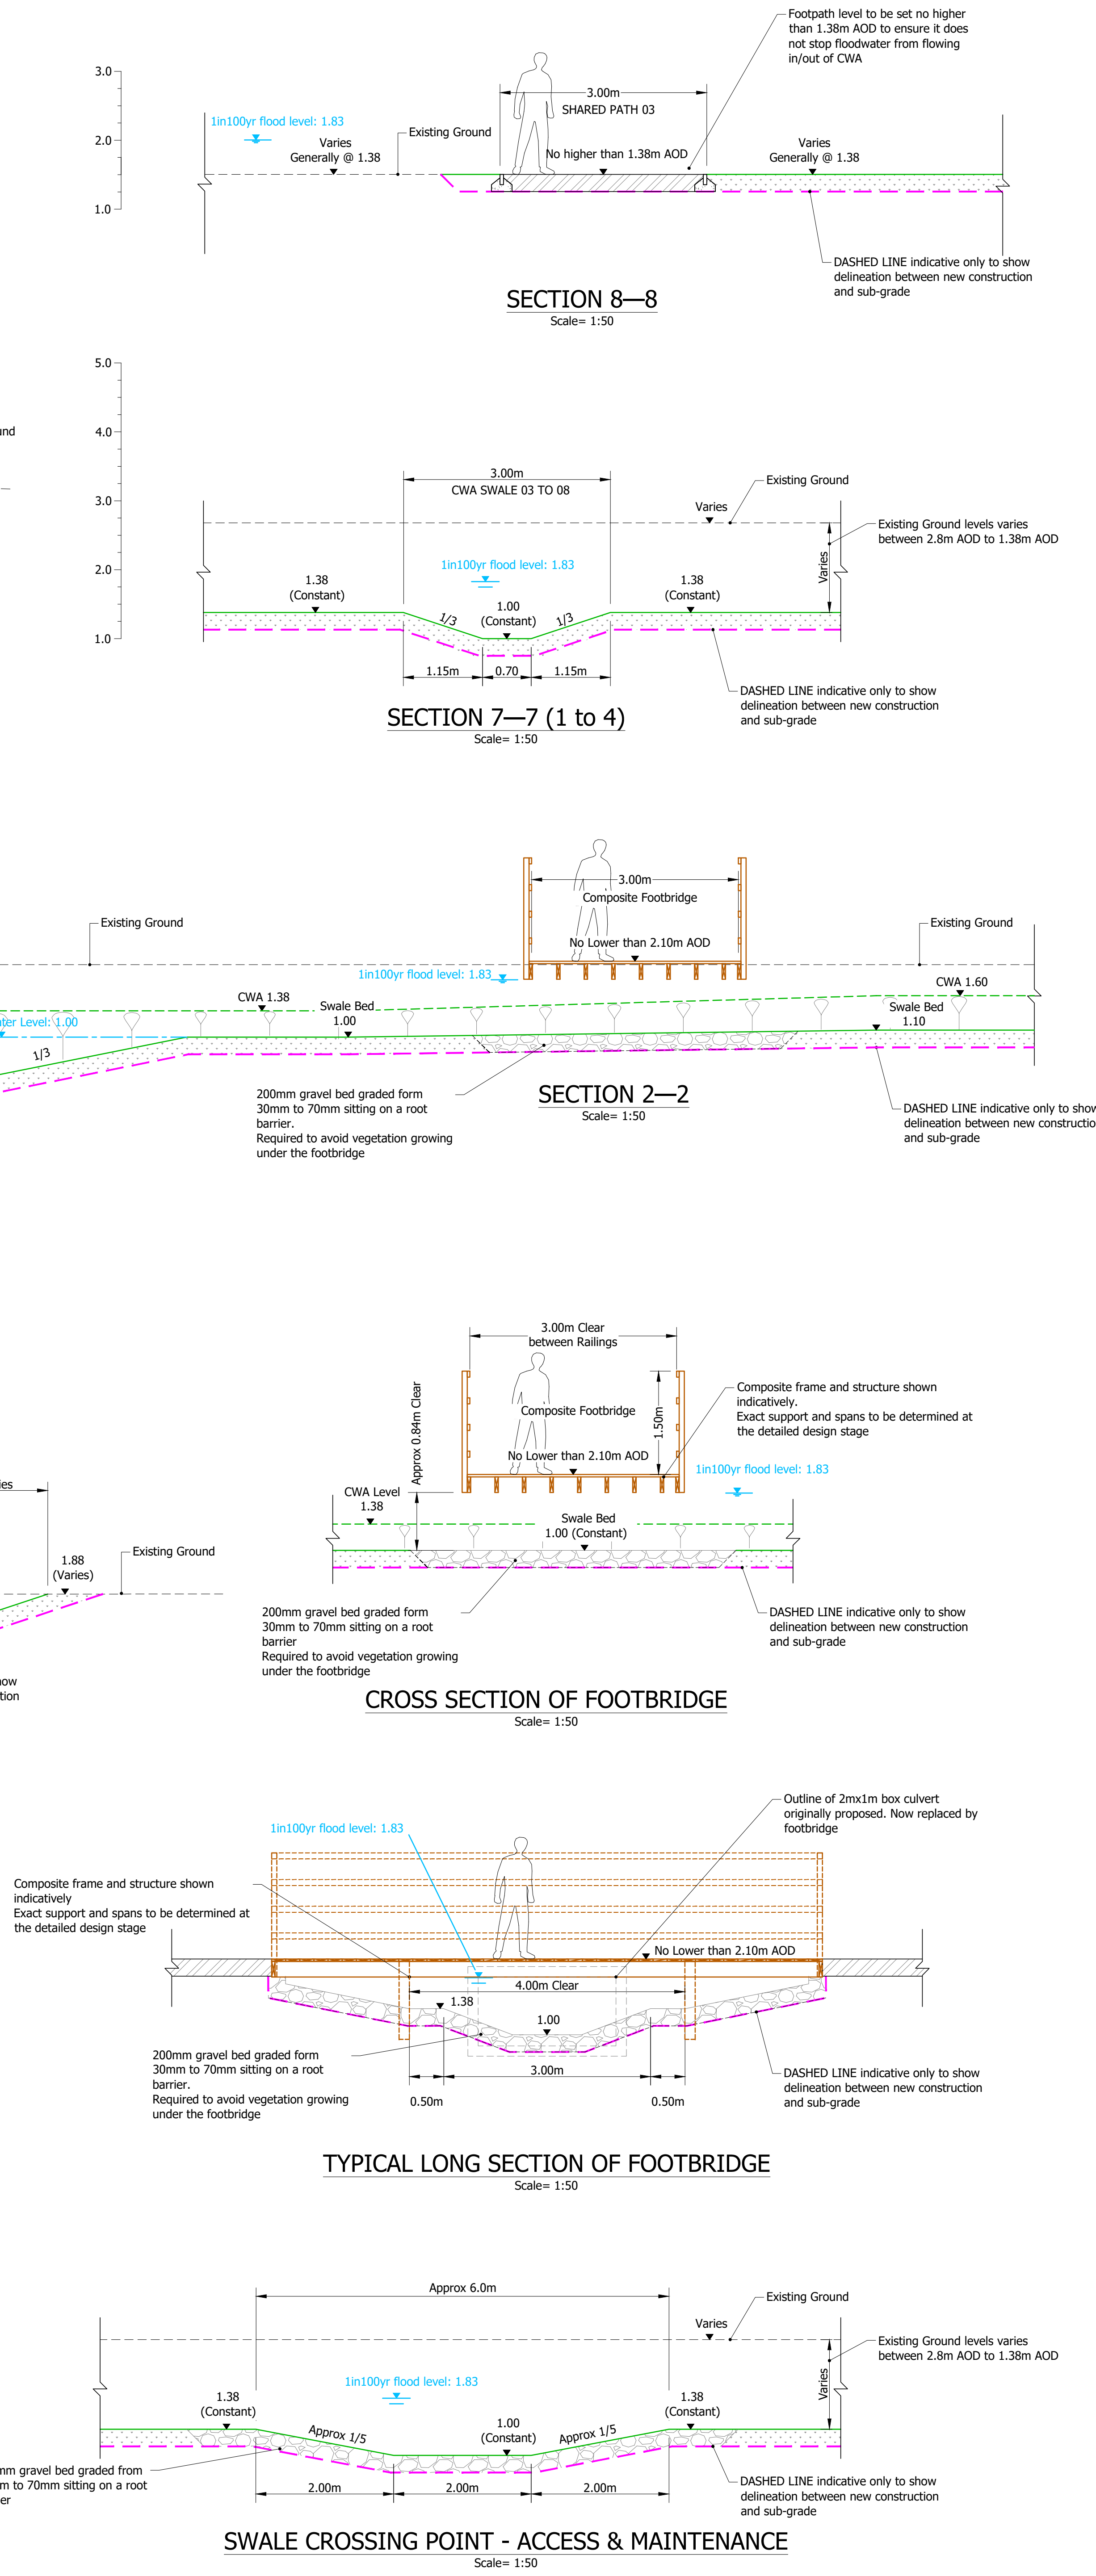


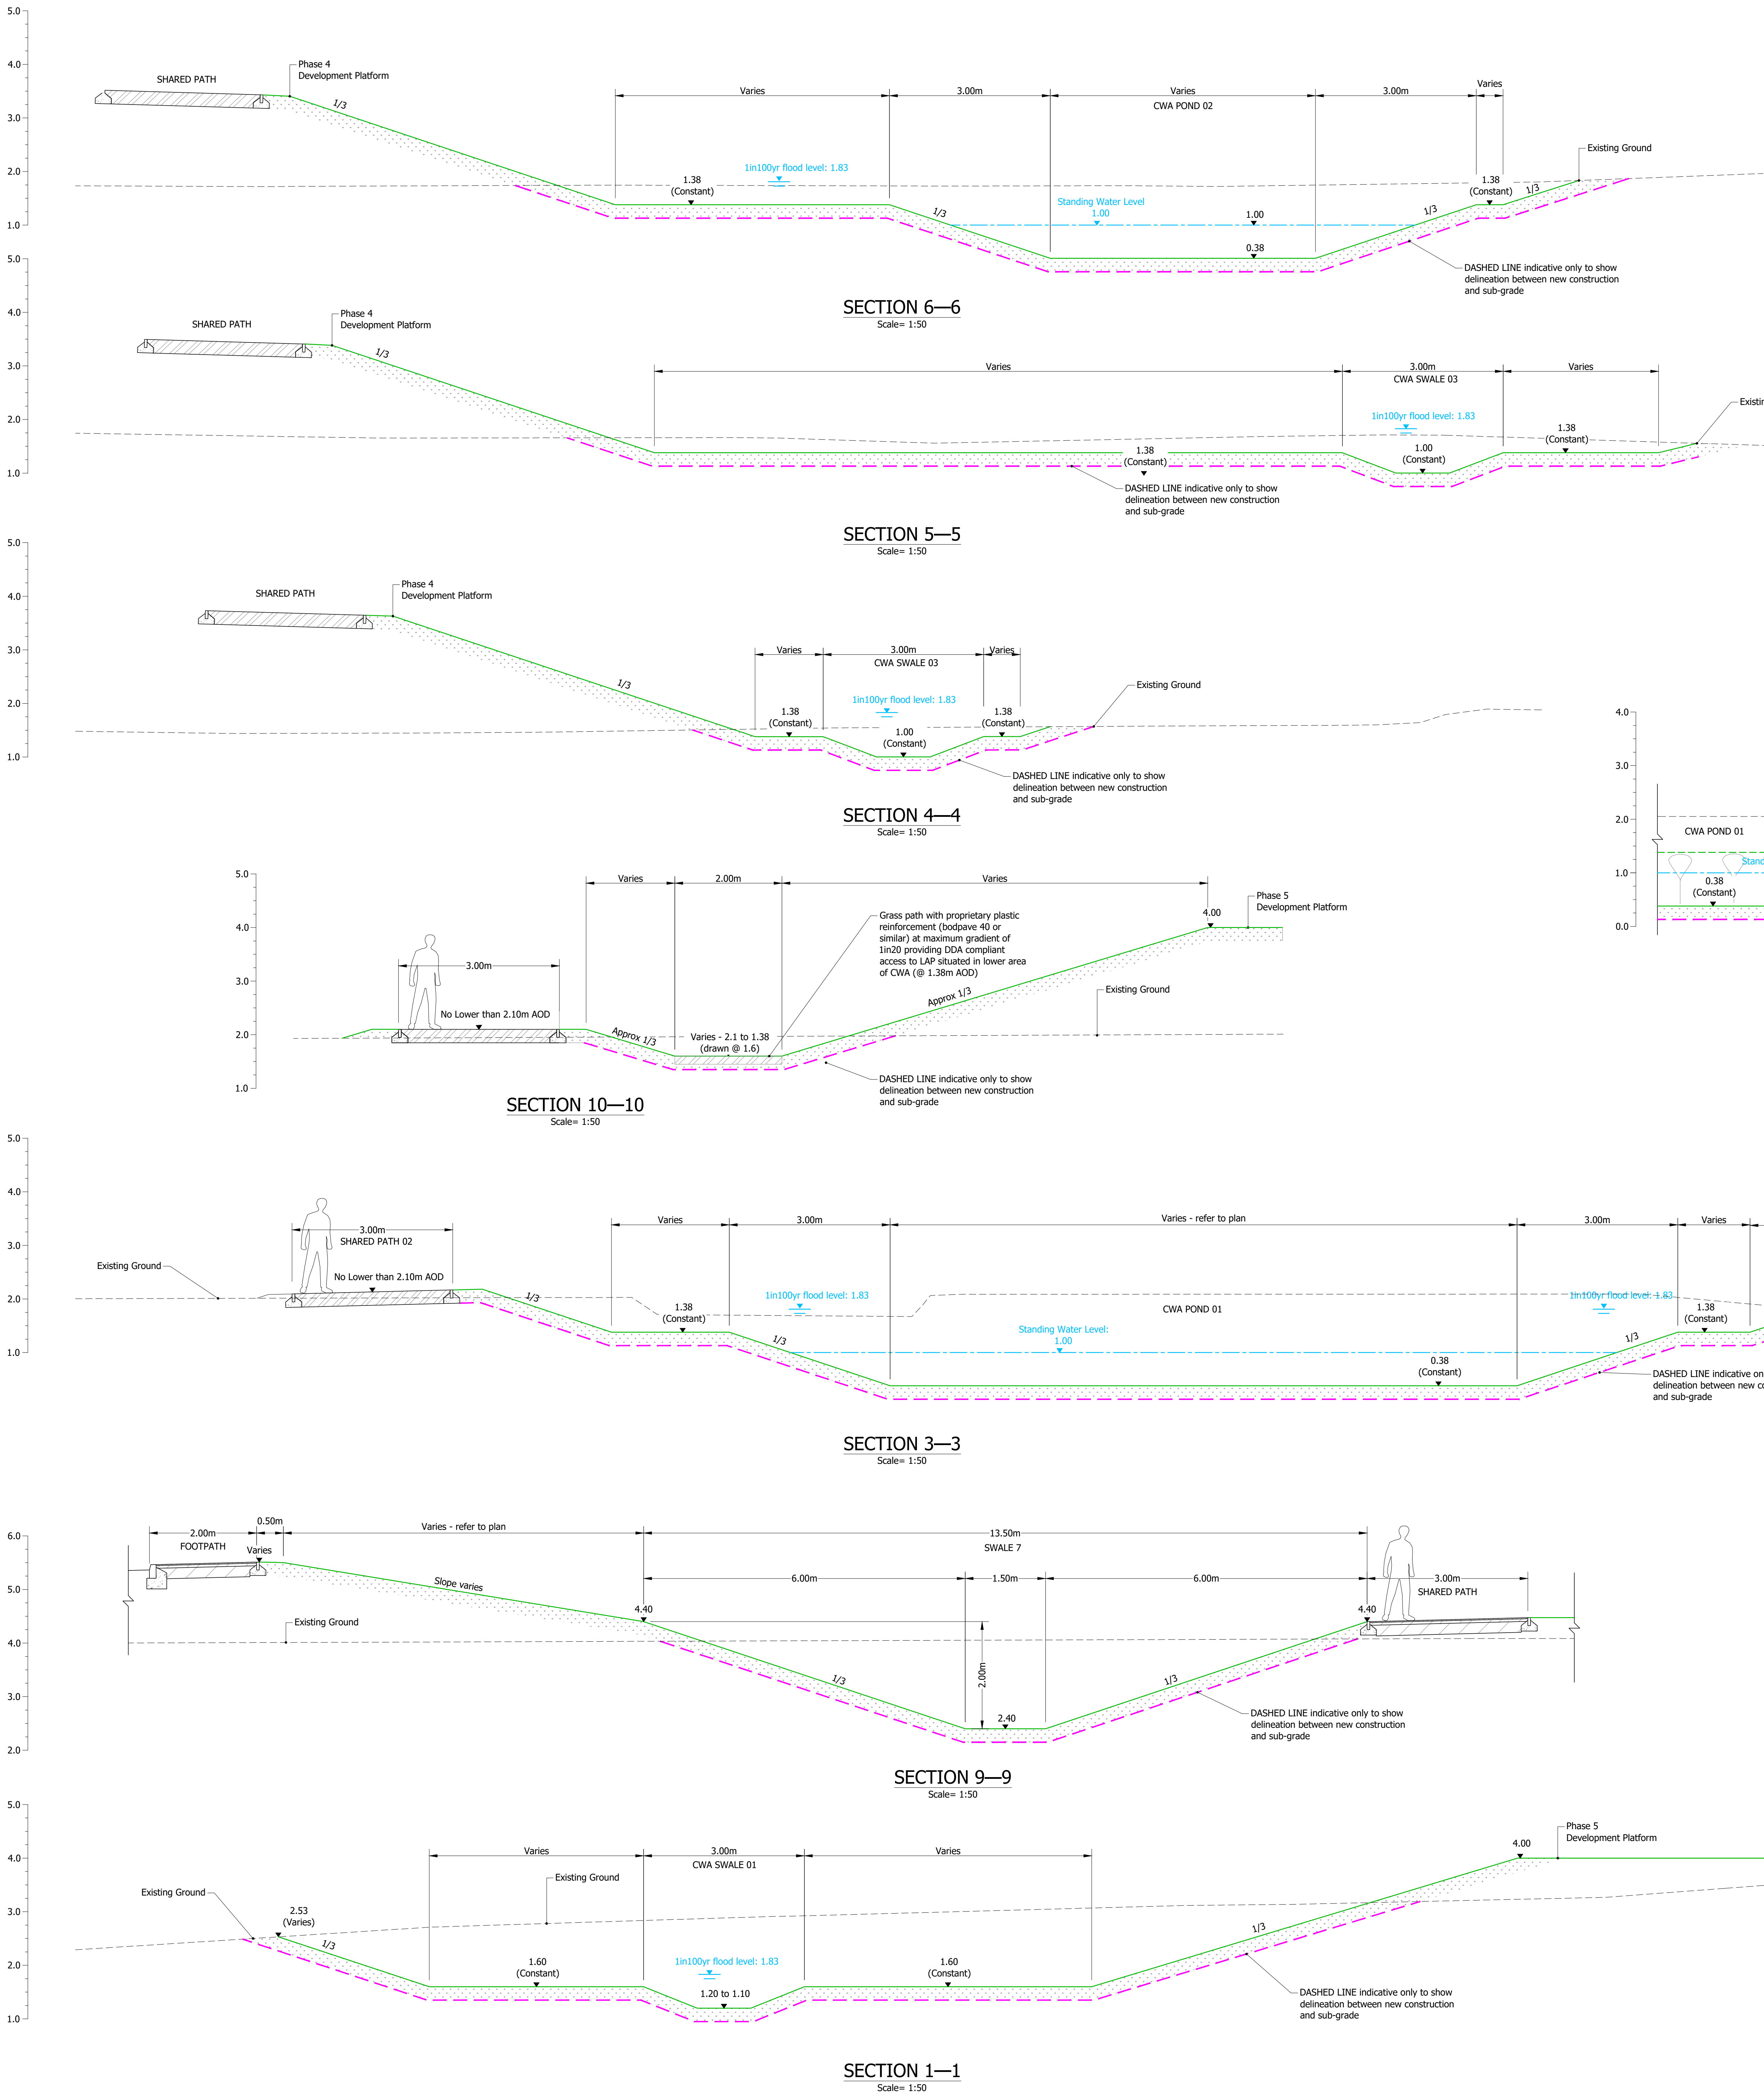

NOTES:

- This drawing is not to be scaled.
- This drawing is to be read in conjunction with the following Mayer Brown drawing references:
 - SF/PH/LITTLE-CWA.10/20 series - Levels & Drainage Drawing
 - SF/PH/LITTLE-CWA.10/30 series - Construction Treatments Drawing
- Site Remediation dealing with potential contamination or intrusive plant species, and potential disposal thereof, is outside the scope of civils and drainage design undertaken by Mayer Brown Ltd. If required, this will be dealt with by others.

FOR APPROVAL
NOT FOR CONSTRUCTION

P4	Sections 10-10 added showing grass path into lower CWA. Swale crossing point added. (SF)	SF	07/03/2022
P3	Sections 2-2 & 8-8 amended. Typical footbridge sections added. (SF)	SF	01/03/2022
P2	Section 9-9 added through Swale 07. (IC)	SF	31/01/2022
P1	Initial issue. (IC)	SF	09/07/2021

rev.	amendment	checked	date
------	-----------	---------	------



client
PERSIMMON HOMES THAMES VALLEY

project
NORTH LITTLEHAMPTON
EAST OF WETLANDS
MAIN AVENUE & NORTHERN CROSSING

scale	drawn by	checked by
1:50	IC	SF

date	cad file
JULY 2021	MBC03.DWG

title
PROPOSED CENTRAL WETLAND SWALES
CROSS SECTIONS

Mayer Brown Limited jobcode	suitability	revision
		P4

drawing number
MB/C/03