

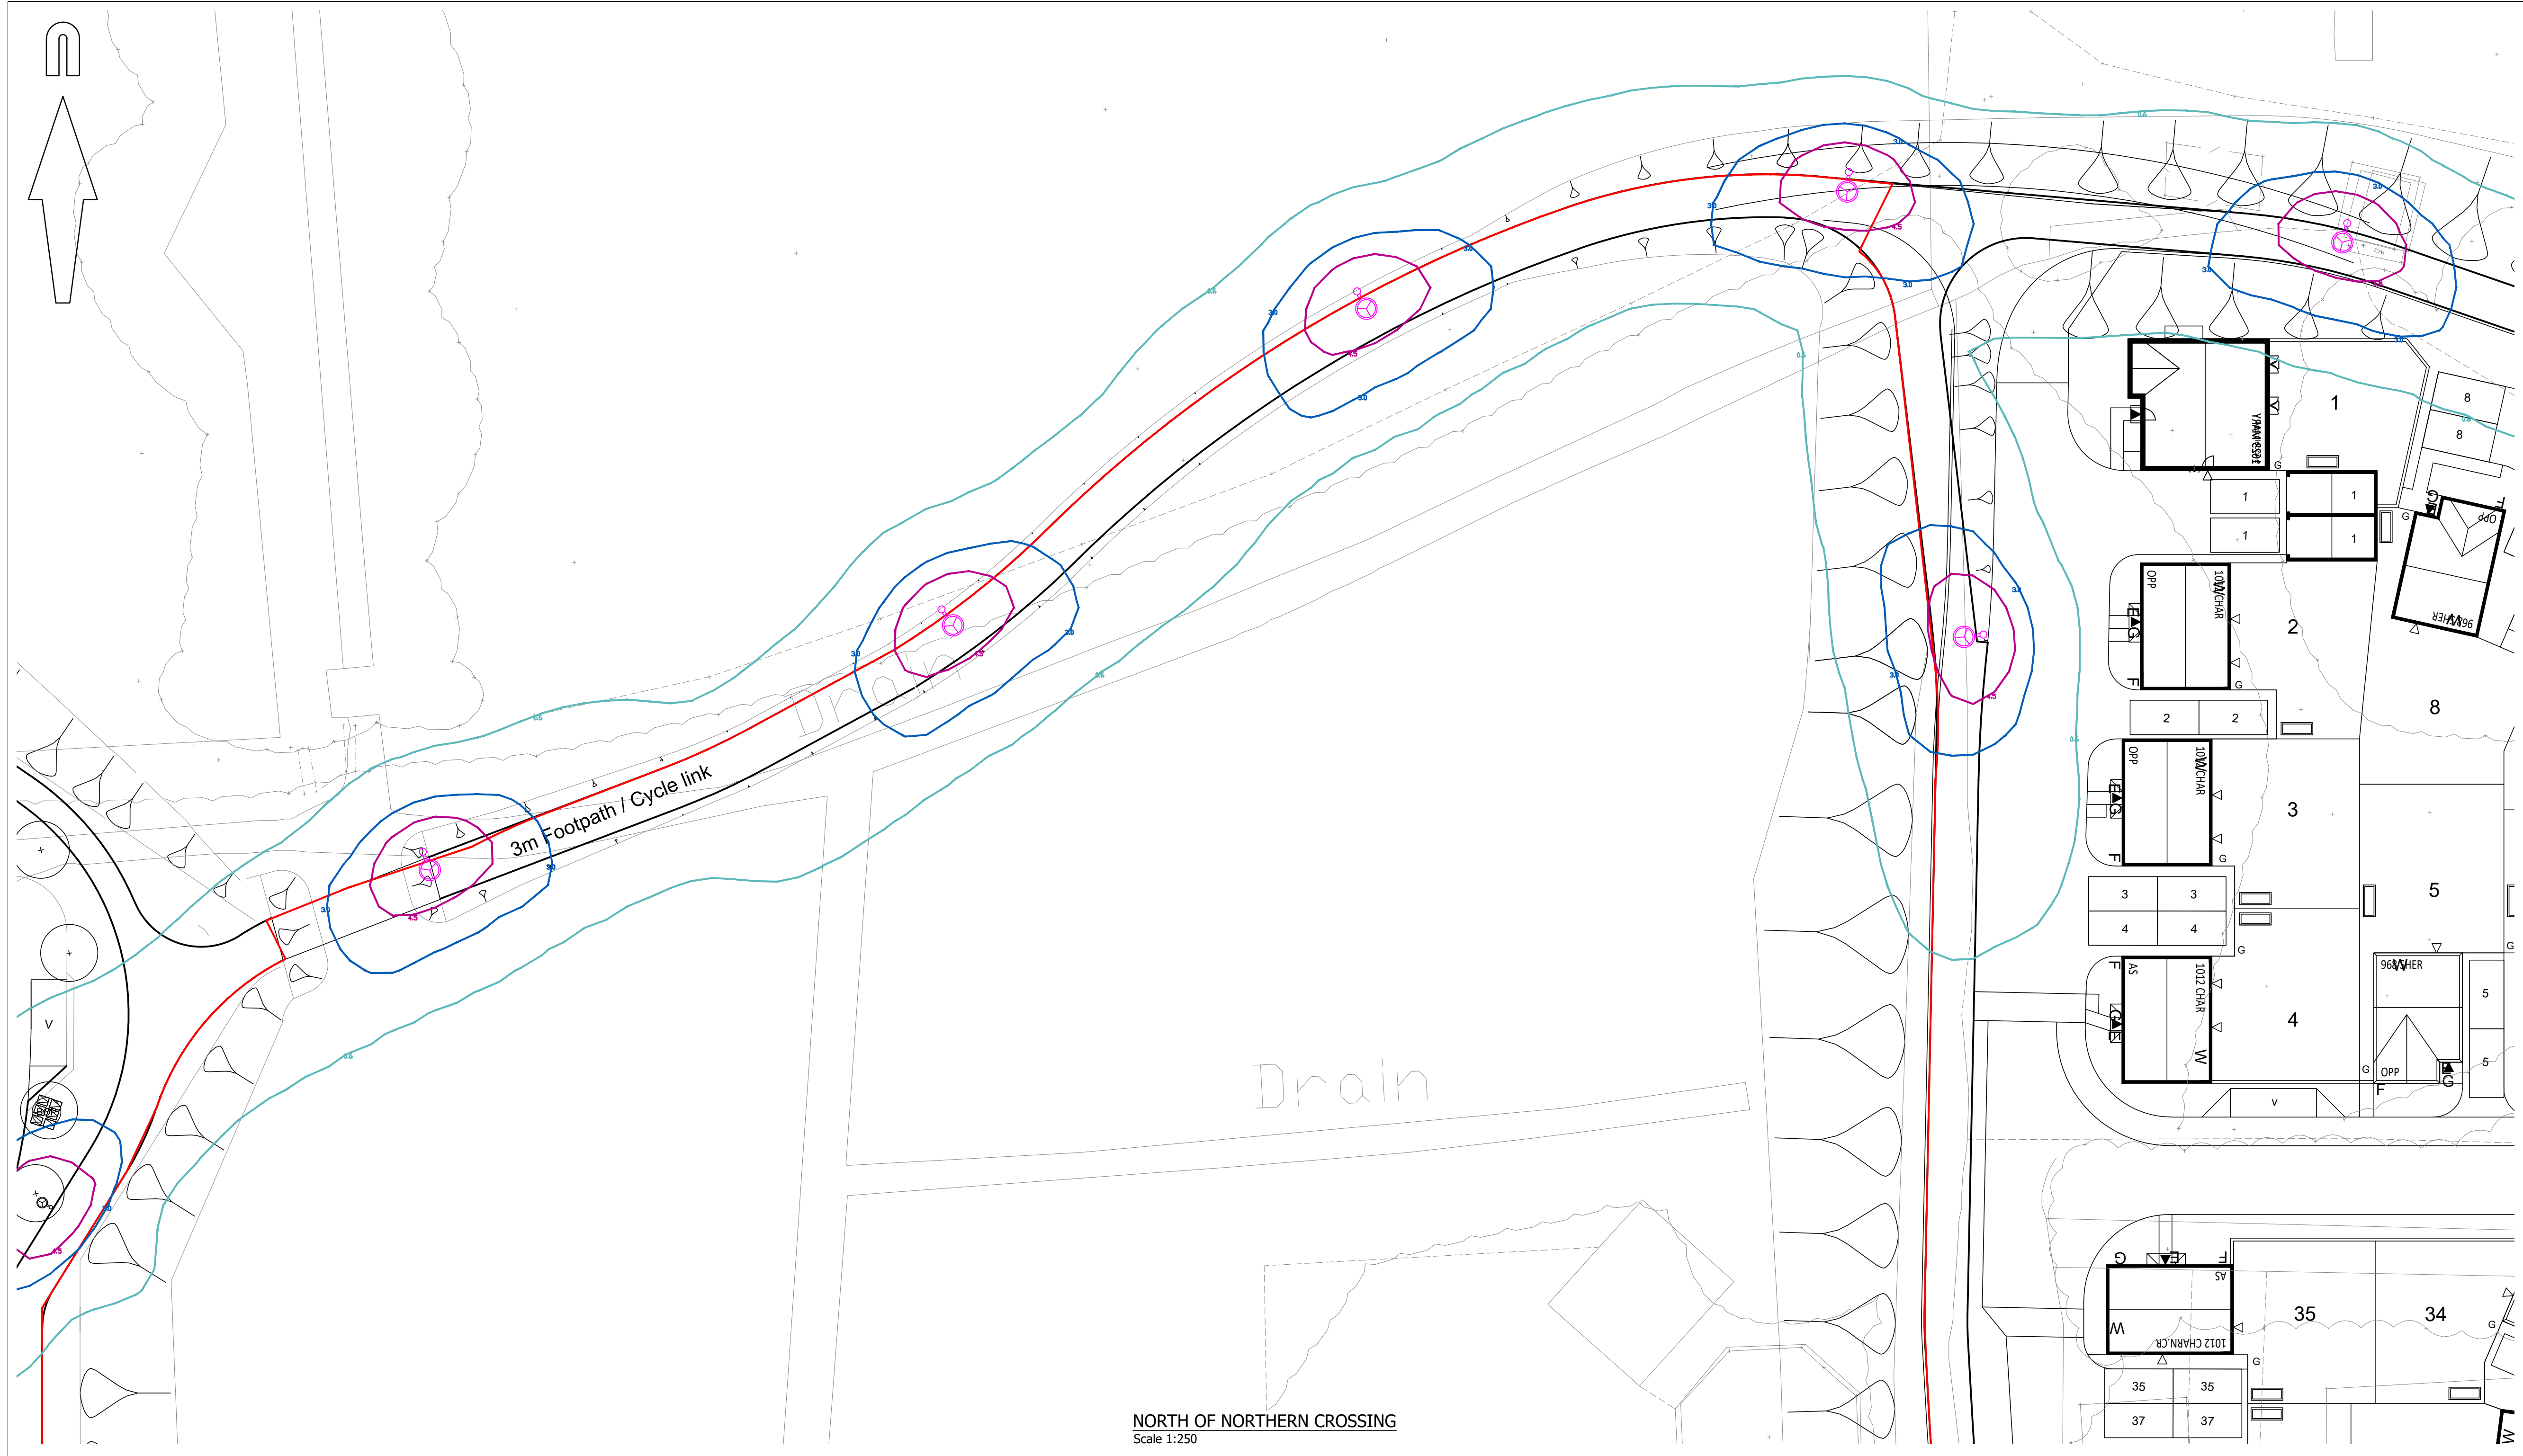


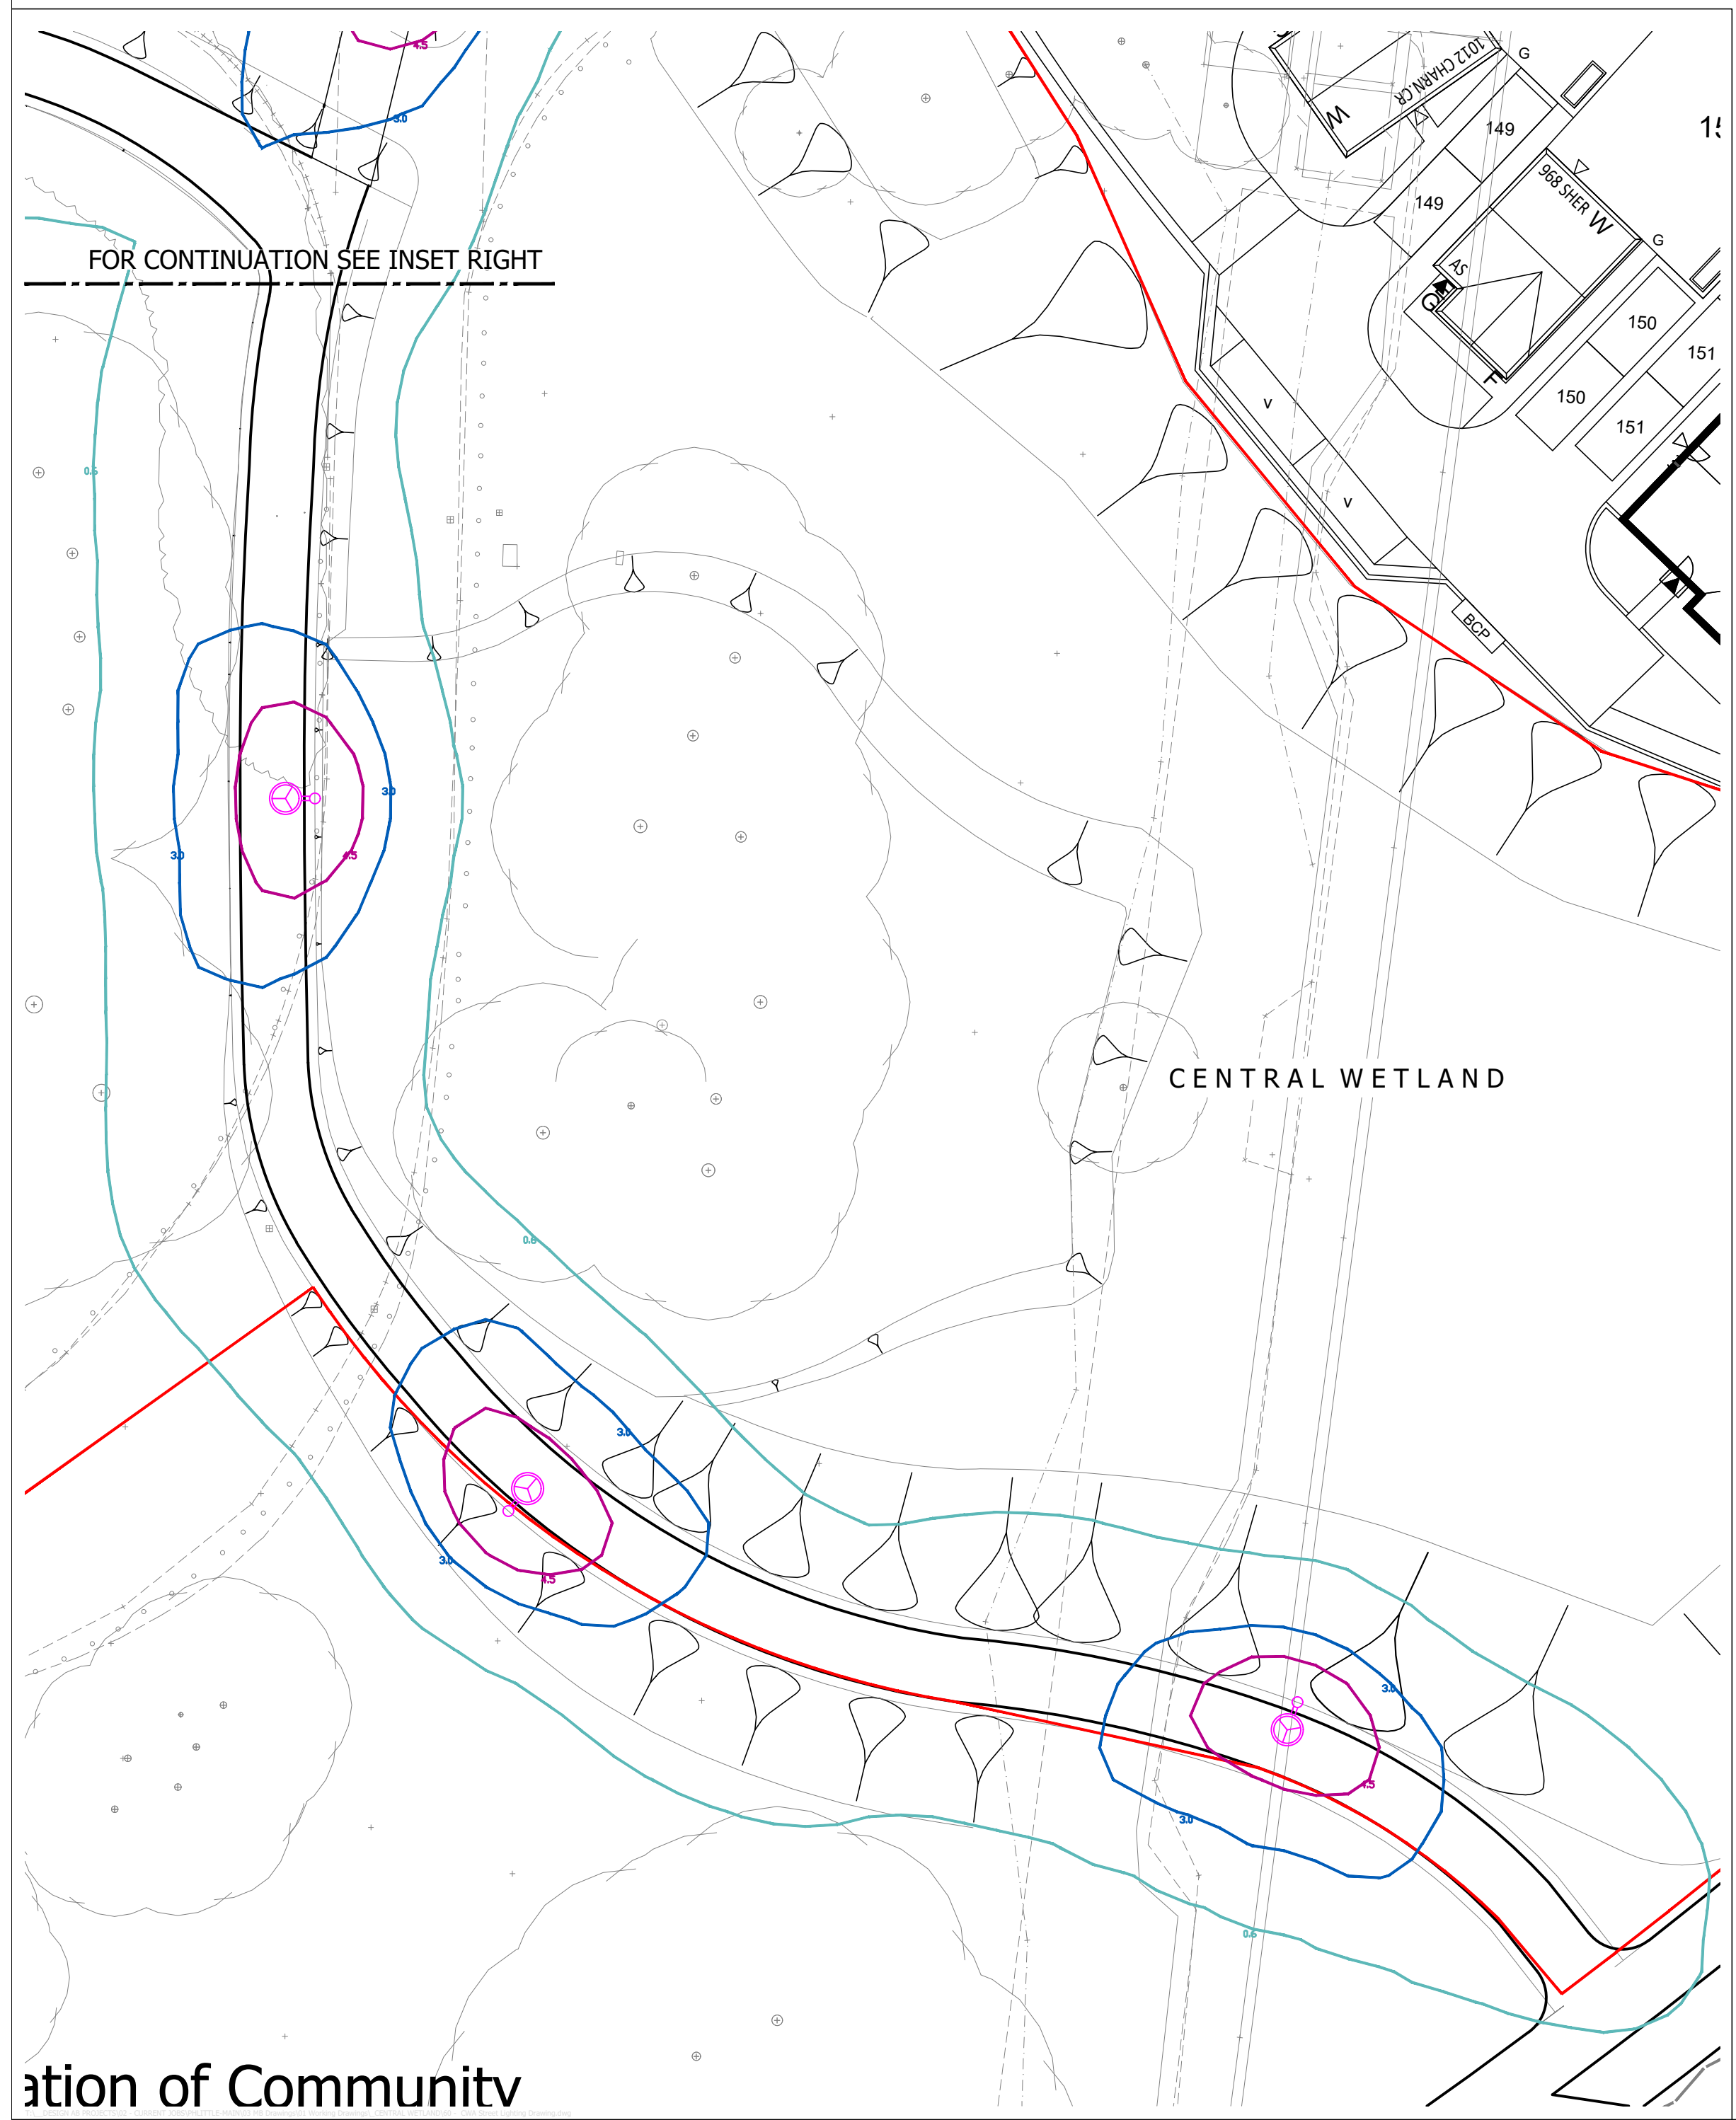

NORTH OF NORTHERN CROSSING
Scale 1:250

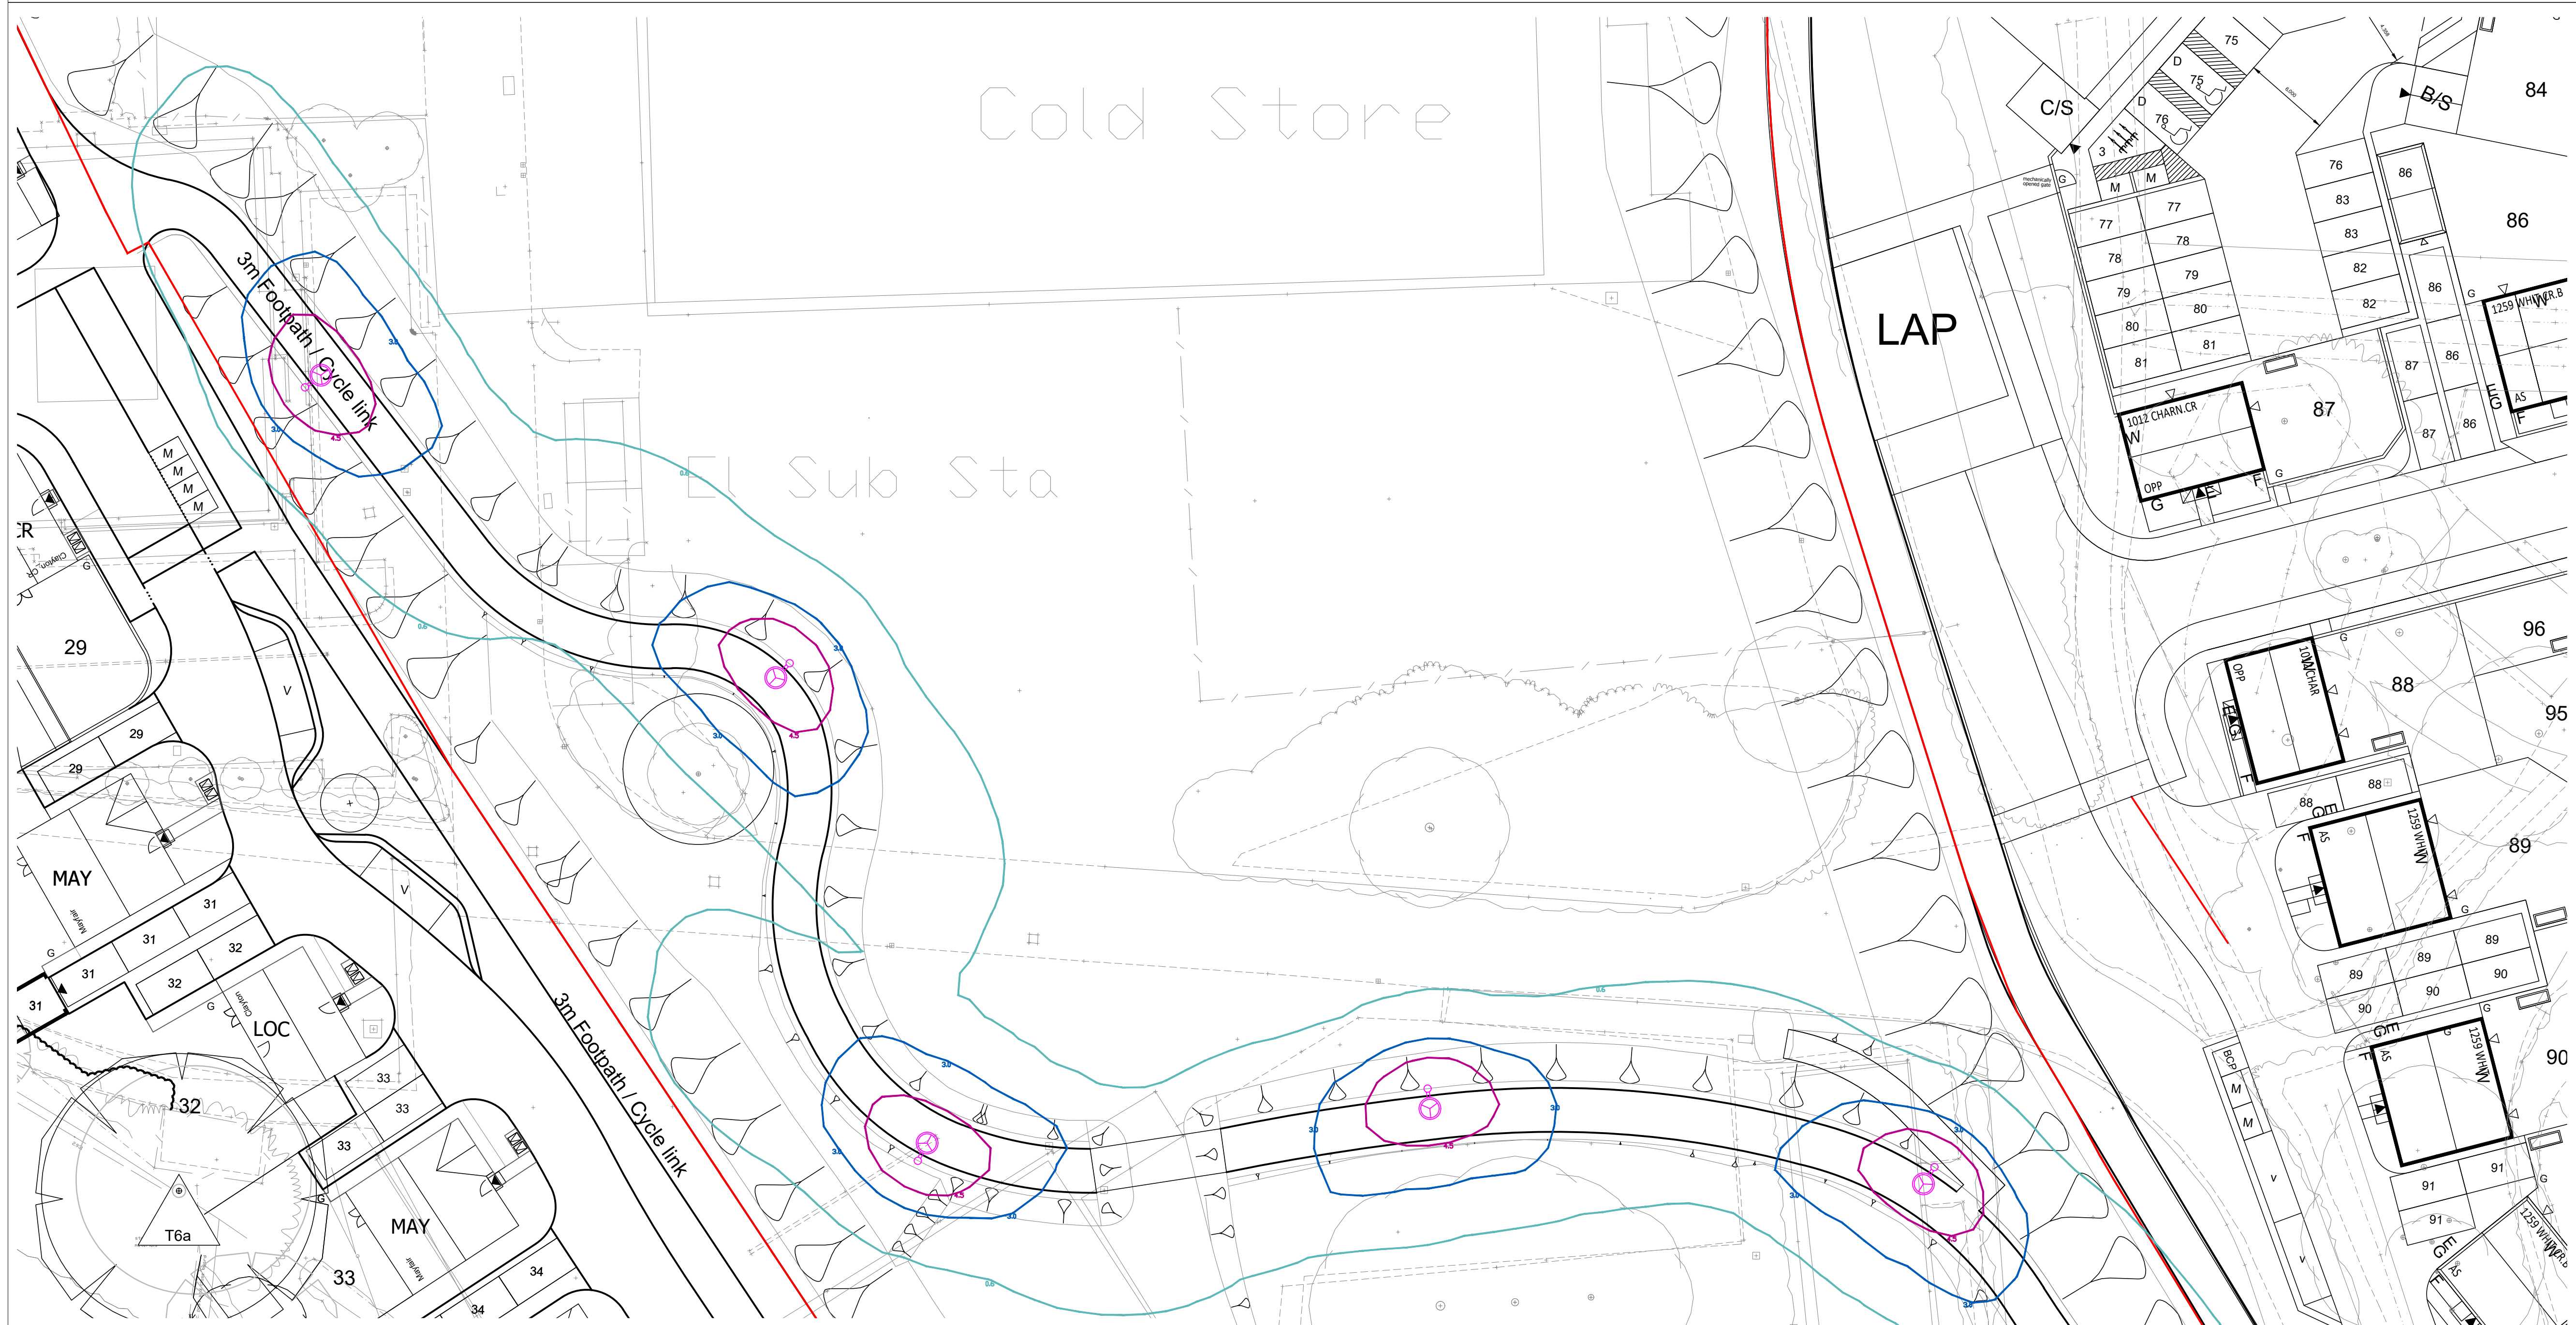

ation of Community

SOUTH OF NORTHERN CROSSING
Scale 1:250

© Mayer Brown Limited Copyright. The drawings, information and data recorded in this document ("the information") is the property of Mayer Brown. This document and the information is solely for the use of the addressee recipient and the document may not be used, copied or reproduced in whole or part for any purpose other than which it was supplied by Mayer Brown. Mayer Brown accepts no responsibility, whatsoever, for any use or misuse of the information by any third party who may use or rely upon the information in this information.

A0 ORIGINAL

© Crown copyright and database rights 2021. Ordnance Survey 1000333373.

PROPOSED 6m COLUMN WITH PHILIPS MILEWIDE[®] LED NW, 5° TILT, POST TOP MOUNTED LUMINAIRE: BP435 T15 DM50 LED20/- NO LAMP: LED20-45/740 FLUX: 2,000lm

○ LIGHTING COLUMN DESIGNED BY OTHERS

4.5 ISOLUX CONTOUR

3.0 ISOLUX CONTOUR

0.6 ISOLUX CONTOUR

NOTES:

- This drawing is not to be scaled.
- Based on topographic survey by WYG drawing numbered GGL/AD44029/LAY/01.
- This drawing is to be read in conjunction with all relevant engineering and landscaping drawings. Any discrepancies are to be reported to the engineer immediately for clarification.

FOR APPROVAL
NOT FOR CONSTRUCTION

P3	Lighting column near footbridge relocated. (clouded)	SF	08/03/2022
P2	Offset of lighting columns from kerb increased to 500mm. (JRH)	IC	22/02/2022
P1	Initial Issue. (JRH)	SF	14/01/2022

rev.	amendment	checked	date

mayer brown

Mayer Brown Limited
Lion House, Oriental Road, Woking, Surrey GU22 8AR
Telephone: 01483 750 506 Fax: 01483 750 437
wokingoffice@mayerbrown.co.uk www.mayerbrown.co.uk

client
PERSIMMON HOMES THAMES VALLEY

project
NORTH LITTLEHAMPTON
EAST OF WETLANDS
MAIN AVENUE & NORTHERN CROSSING

scale 1:250	drawn by JRH	checked by SF
date JANUARY 2022	cad file 60.DWG	
title PROPOSED STREET LIGHTING DESIGN		

Mayer Brown Limited jobcode	submittal	revision
		P3

drawing number
SF/PHLITTLE-CWA.10/60