



Persimmon Homes

North Littlehampton:

Parcel A2 & B6

Proposed
Planting: 2 of 2

LA302

Revision W

Key



Soft landscape proposals




Tree planting: refer drawing LA300 for details and tree schedule. Note: where trees are positioned within narrow planting areas, an underground cellular / structure will be necessary to achieve minimum 8 cubic metres of soil (per tree).



Shrub planting: refer to Dwg no. LA302 for plant schedule



Amenity grass: refer to Dwg no. LA300 for specification

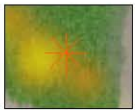

Specimen shrub: refer to Dwg no. LA302 for plant schedule

Hard landscape proposals



Car park and driveway: Permeable block paving




Shared footpath and road: Bitumen macadam



Private footpath: Marshalls Mistral paving (Harvest Buff colour) or equivalent approved, Size: 240x160x60mm

Ecology: refer to Ecosa report for details

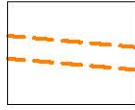


1.5 m unmown grassland strip




Schwegler 1FF Bat Box



Schwegler 2F Bat Box

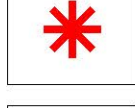

Schwegler 1B Bat Box

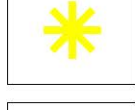

Schwegler 2H Bat Box




Log pile



Hedgehog Nest Box



Small Mammal Passing Holes

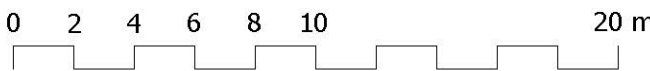

Scale @ A1 - 1:250



A088461 LA300-303[W]v2.dwg

27.10.21

5th Floor, Longcross Court, 47 Newport Road, Cardiff CF24 0AD

+44 (0)29 2082 9200 cardiff@wyg.com www.wyg.com

© Crown copyright and database rights 2020 Ordnance Survey 0100031673.

© WYG Environment Planning Transport Limited 2020. Registered in England Number: 3050297

Plant Schedule

Shrubs						
Number	Abbreviation	Species	Height	Specification	Pot Size	Density
2 -	Ae	Aralia elata	80-100cm	Single leader :2 brks :C	10L	Counted
236 -	CHOTE	Choisya ternata	40-60cm	Bushy :7 brks :C	10L	0.7Ctr
20 -	CHOSUNA	Choisya ternata 'Sundance'	40-60cm	Bushy; 5 breaks; C	7.5L	1Ctr
87 -	CaS	Cornus alba 'Sibirica'	80-100cm	Branched :5 brks :C	10L	0.7Ctr
93 -	CORFLAA	Cornus stolonifera 'Flaviramea'	40-60cm	Branched :5 brks :C	10L	0.7Ctr
24 -	Cav	Corylus avellana	60-80cm	Branched :3 brks :C	3L	Counted
142 -	EfDsB	Euonymus fortunei 'Dart's Blanket'	30-40cm	Bushy :5 brks :C	3L	0.5Ctr
272 -	EfEG	Euonymus fortunei 'Emerald Gaiety'	30-40cm	Bushy :9 brks :C	5-7.5L	0.5Ctr
234 -	HEB.RE	Hebe 'Red Edge'	30-40cm	Bushy :7 brks :C	5-7.5L	0.5Ctr
110 -	HEBRA	Hebe rakaiensis	30-40cm	Bushy :7 brks :C	5-7.5L	0.5Ctr
77 -	Hca	Hypericum calycinum	20-30cm	Bushy; 6 breaks; C	2L	0.5Ctr
449 -	LaH	Lavandula angustifolia 'Hidcote'	30-40cm	Bushy :7 brks :C	5-7.5L	0.5Ctr
333 -	LONLOGR	Lonicera 'Loughall Green'	40-60cm	Bushy :8brks :C	5-7.5L	0.6Ctr
154 -	MaA	Mahonia aquifolium 'Apollo'	30-40cm	Branched :C	3L	0.6Ctr
111 -	MAHJA	Mahonia japonica	60-80cm	Bushy :3 brks :C	10L	0.6Ctr
2 -	MAHCHAA	Mahonia media 'Charity'	60-80cm	Bushy: 3 brks: C	10L	Counted
134 -	OLEHA	Olearia x haastii	40-60cm	Bushy :5 brks :C	5-7.5L	0.7Ctr
18 -	PHOSU	Phormium 'Sundowner'	60-80cm	Triple crown :C	15L	Counted
296 -	PfA	Potentilla fruticosa 'Abbotswood'	30-40cm	Bushy :5 brks :C	5-7.5L	0.6Ctr
388 -	PIOL	Prunus laurocerasus 'Otto Luyken'	60-80cm	Bushy :7 brks :C	10L	0.7Ctr
119 -	ROSOFMIJU	Rosmarinus offi.'Miss Jessop's Upright'	30-40cm	Bushy :4 brks :C	3L	0.45Ctr
25 -	RBA	Rubus 'Betty Ashburner'	30-40cm	Branched :5 brks :C	3L	0.5Ctr
49 -	SARCO	Sarcococca confusa	30-40cm	Bushy; 6 breaks; C	5L	0.6Ctr
265 -	SjAW	Spiraea japonica 'Anthony Waterer'	40-60cm	Branched :7 brks :C	5-7.5L	0.6Ctr
4 -	VIBMARA	Viburnum plicatum 'Mariesii'	60-80cm	Branched: 5 brks: C	10L	Counted
78 -	VIBRH	Viburnum rhytidophyllum	40-60cm	Bushy :3 brks :C	3L	0.7Ctr

Hedge - 0.3m centers double staggered at 0.25m offset

Number	Abbreviation	Species	Specification	Height
8 -	BETJACA	Betula utilis jacquemontii	Extra Heavy Standard :5 brks :3x	425-600cm

