


Tree schedule 1				
Tree No	Species	Category	RPA Radius	Tree Works
All retained trees				Carry out safety check and lift over site to 3-4m as necessary.
G26	Hawthorn & Elder	C	2.4	Fell for development
G27	Hawthorn	C	2.4	Fell for development
G28	Hawthorn	C	1.2	Fell for development

Tree schedule 2				
Tree No	Species	Category	RPA Radius	Tree Works
All retained trees				Carry out safety check and lift over site to 3-4m as necessary.
T200	Leyland Cypress	C	5.5	Fell for development
T200a	Weeping Willow	B	6.0	Fell for development
T201	Cherry Plum	C	1.8	Fell for development
T202	Cherry Plum	C	2.4	Fell for development
T203	Cherry Plum	C	2.6	Fell for development
T204	Hawthorn	C	1.8	Felled for development
T205	Cherry Plum	C	1.6	Fell for development
T206	Cherry Plum	C	2.3	Fell for development
T207	Cherry Plum	C	2.5	Felled for development
T208	Cherry Plum	C	2.6	Felled for development
T209	Cherry Plum	C	1.8	Fell for development
T210	Cherry Plum	C	1.8	Fell for development
T211	Cherry Plum	C	2.4	Felled for development
T212	Hawthorn	C	1.7	Fell for development
T213	Cherry Plum	C	2.2	Fell for development
T214	Hawthorn	C	2.3	Fell for development
T215	Hawthorn	C	2.1	Felled for development
T216	Cherry Plum	C	1.0	Fell for development
T217	Cherry Plum	C	1.9	Fell for development
T218	Hawthorn	C	2.0	Fell for development
T219	Cherry Plum	C	2.3	Fell for development
T220	Cherry Plum	C	2.6	Fell for development
T221	Sycamore	B	4.4	Fell for development
T223	Cherry Plum	C	3.0	Felled for development
T224	Hawthorn	C	2.2	Felled for development
T225	Cherry Plum	C	2.3	Felled for development
T226	Cherry Plum	C	1.7	Felled for development
T227	Cherry Plum	C	1.8	Felled for development
T228	Cherry Plum	C	3.0	Fell for development
T229	Cherry Plum	C	1.9	Felled for development
T230	Cherry Plum	C	3.1	Felled for development
T231	Cherry Plum	C	2.1	Fell for development
T232	Hawthorn	C	2.2	Felled for development
T233	Hawthorn	C	2.6	Fell for development
T234	Hawthorn	C	3.4	Fell for development
T235	Leyland Cypress	C	5.6	Fell for development
T300	Sycamore	C	4.7	Fell for development
T301	Sycamore	C	3.0	Fell for development

Tree schedule 3				
Tree No	Species	Category	RPA Radius	Tree Works
All retained hedges				Carry out safety check and lift over site to 3-4m as necessary.
H50	Leyland Cypress	C	2.4	-
H51	Hawthorn	C	2.4	-
H54	Leyland Cypress	C	2.4	Fell for development
H57	Leyland Cypress	C	2.4	-
H62	Hawthorn, cherry plum, blackthorn	C	2.4	Fell for development

Tree Protection Plan
Location of trees, categorisation & protection/management proposals at Parcels A2 and B6 at Toddington Lane, Littlehampton
Barrell Plan Ref. 16267-BT11 Rev A

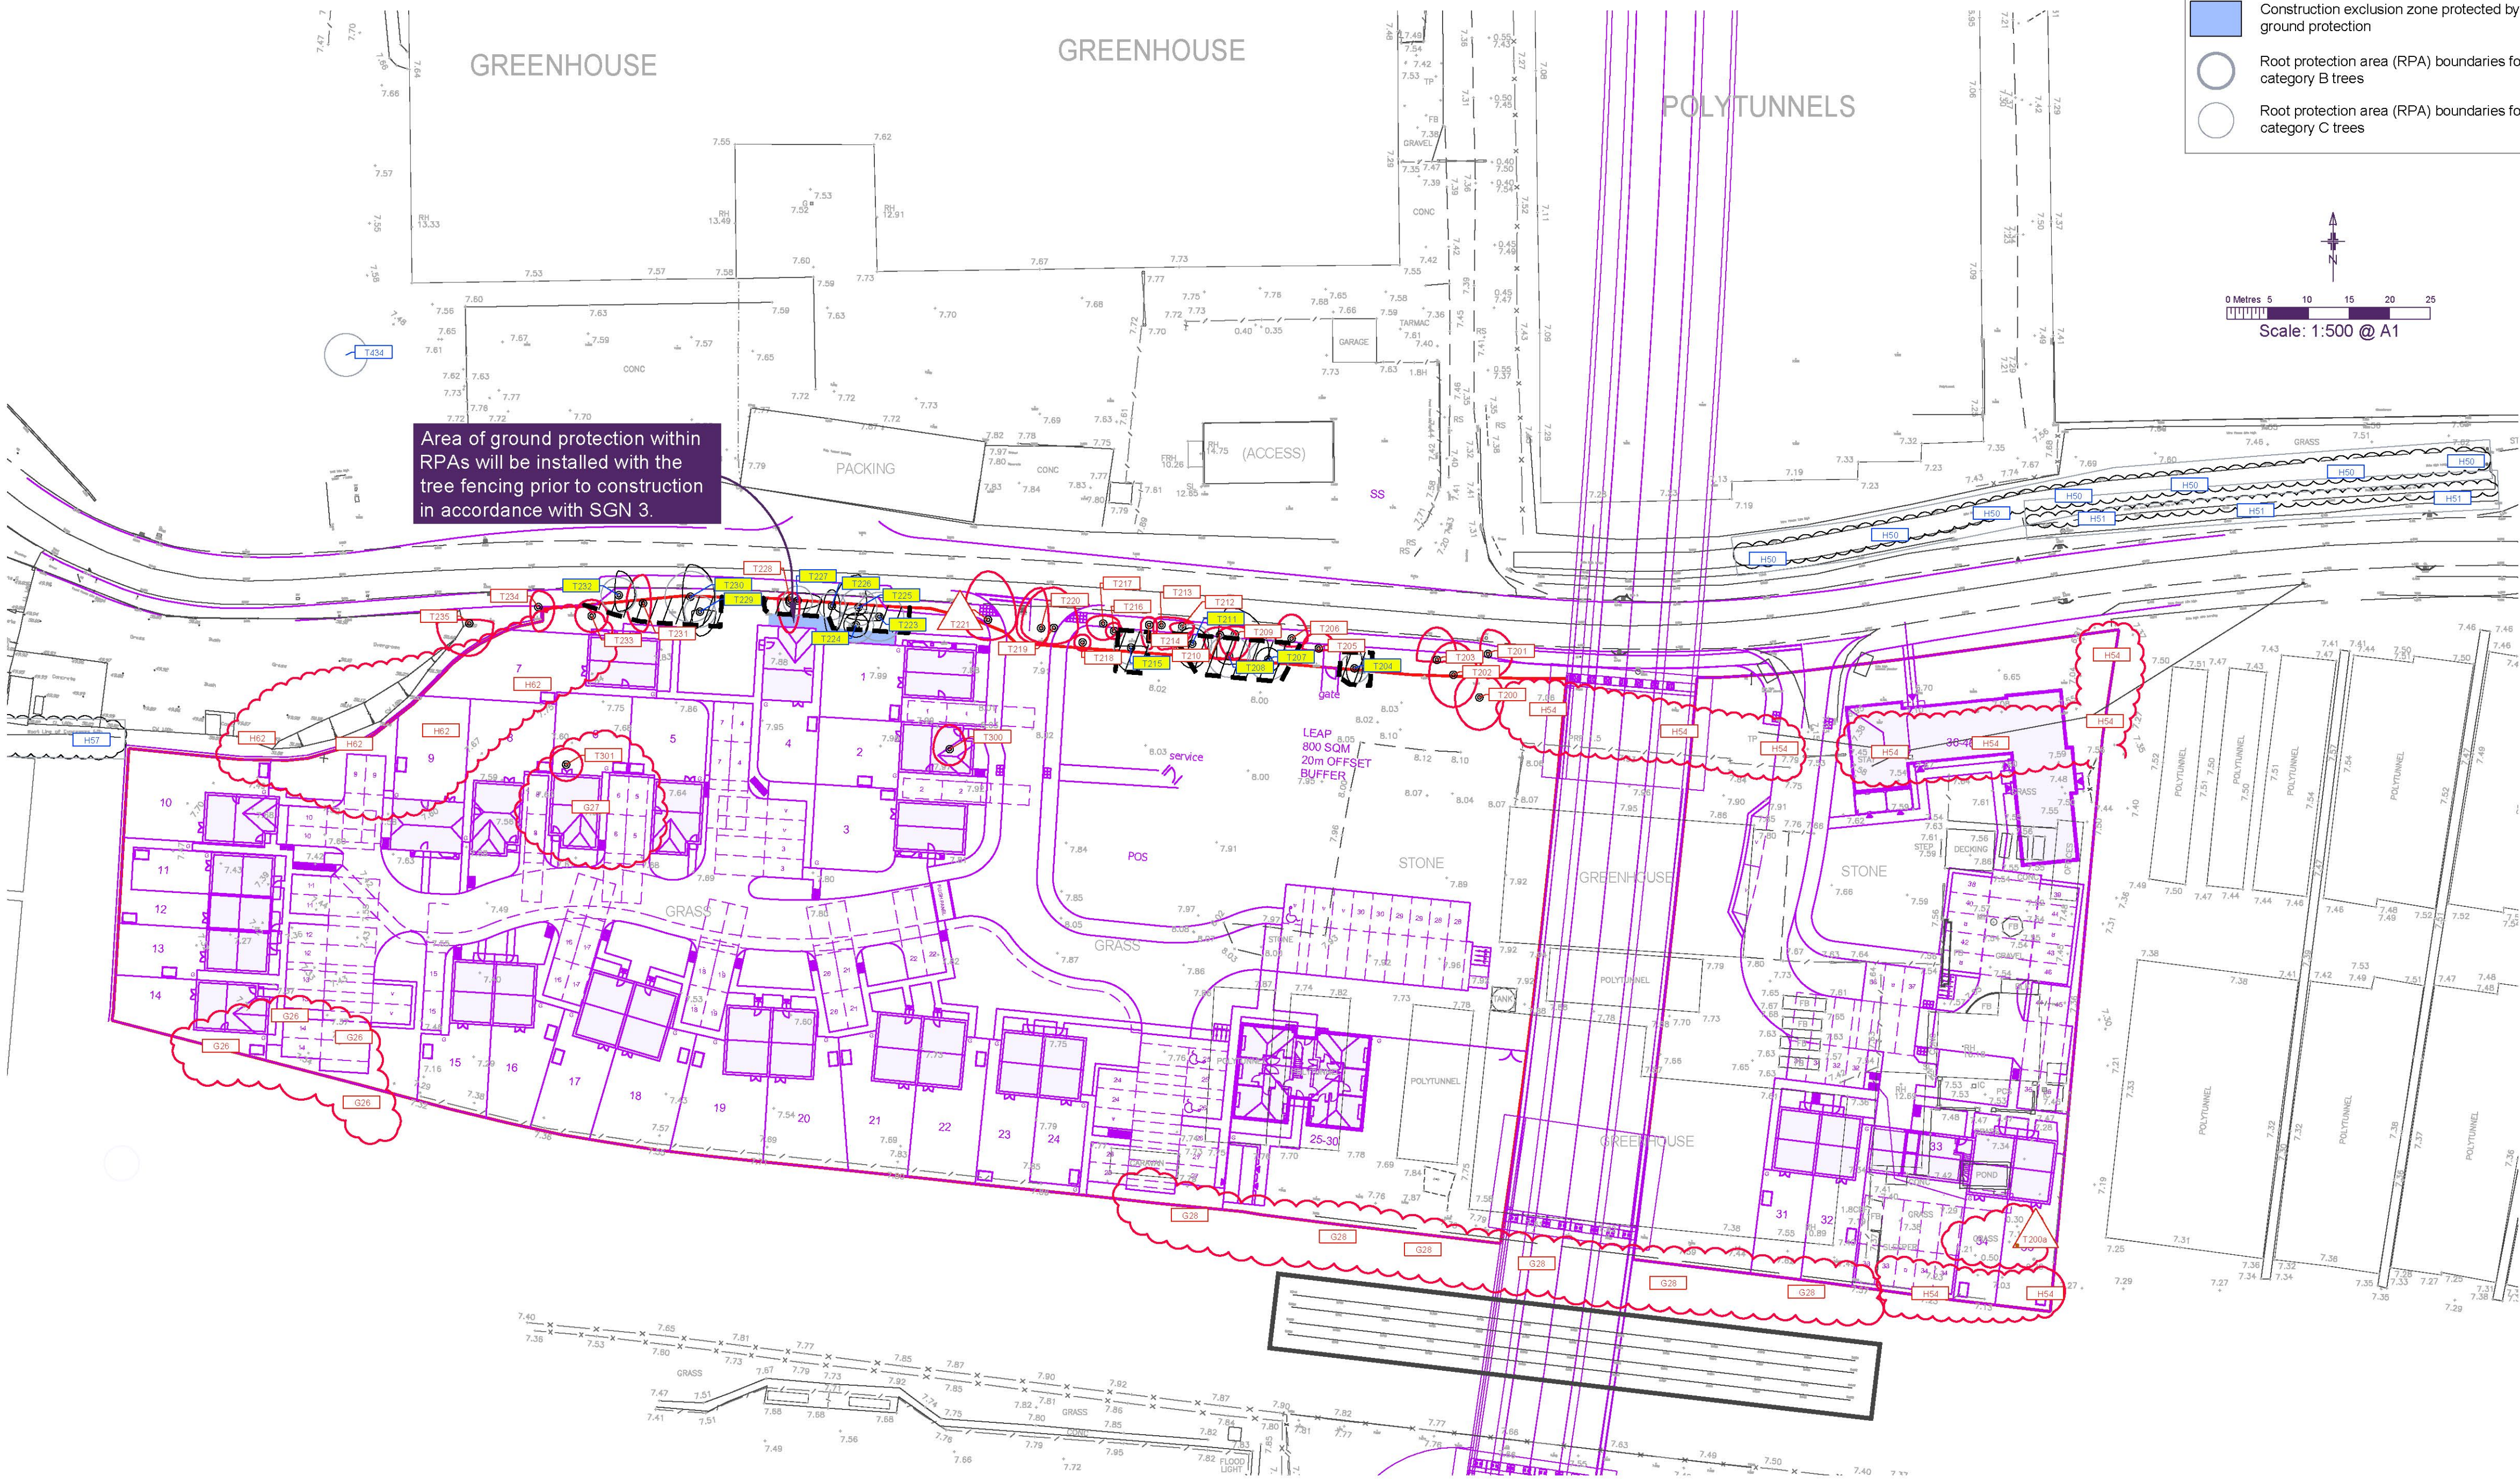

SGN 1 Monitoring tree protection



Always:

- have a pre-commencement meeting with the tree consultant before development starts
- use the tree consultant to regularly check that protection remains fit for purpose
- use the tree consultant to supervise work in RPAs
- keep a written record of supervision



SGN 3 Ground protection



Always:

- install protection before development starts
- make sure protection is fit for purpose, i.e. it prevents damage to trees and soil
- keep protection in place until there is no risk to trees
- get written permission to move or remove any protection



SGN 12 Landscaping in RPAs



Always:

- use the tree consultant to supervise work in RPAs
- avoid raising ground levels within 1m of the trunks of retained trees



SGN 2 Fencing protected trees



Always:

- install protection before development starts
- make sure protection is fit for purpose, i.e. it prevents damage to trees and soil
- keep protection in place until there is no risk to trees
- get written permission to move or remove any protection



SGN 4 Pollution control



Always:

- keep toxic products away from RPAs



How to use plan

More detailed guidance on each Site Guidance Note (SGN) can be found in a printed hard copy compilation of all the SGNs, issued to the Site Manager at the pre-commencement site meeting (Note: This should be retained on site throughout the duration of works). Additionally, an electronic pdf compilation of all the SGNs, was submitted with this drawing to the local planning authority and the client. Alternatively, a pdf of each SGN can be downloaded by:

- clicking the image links in the electronic pdf version of this plan;
- holding a mobile phone QR (Quick Response) code reader over the QR code in the paper version of this plan; or,
- visiting our website at <https://www.barrelltreecare.co.uk/resources/technical-guidance>