


APARTMENT UNIT - 30
HA-F1 (2 BED 4 PERSON)

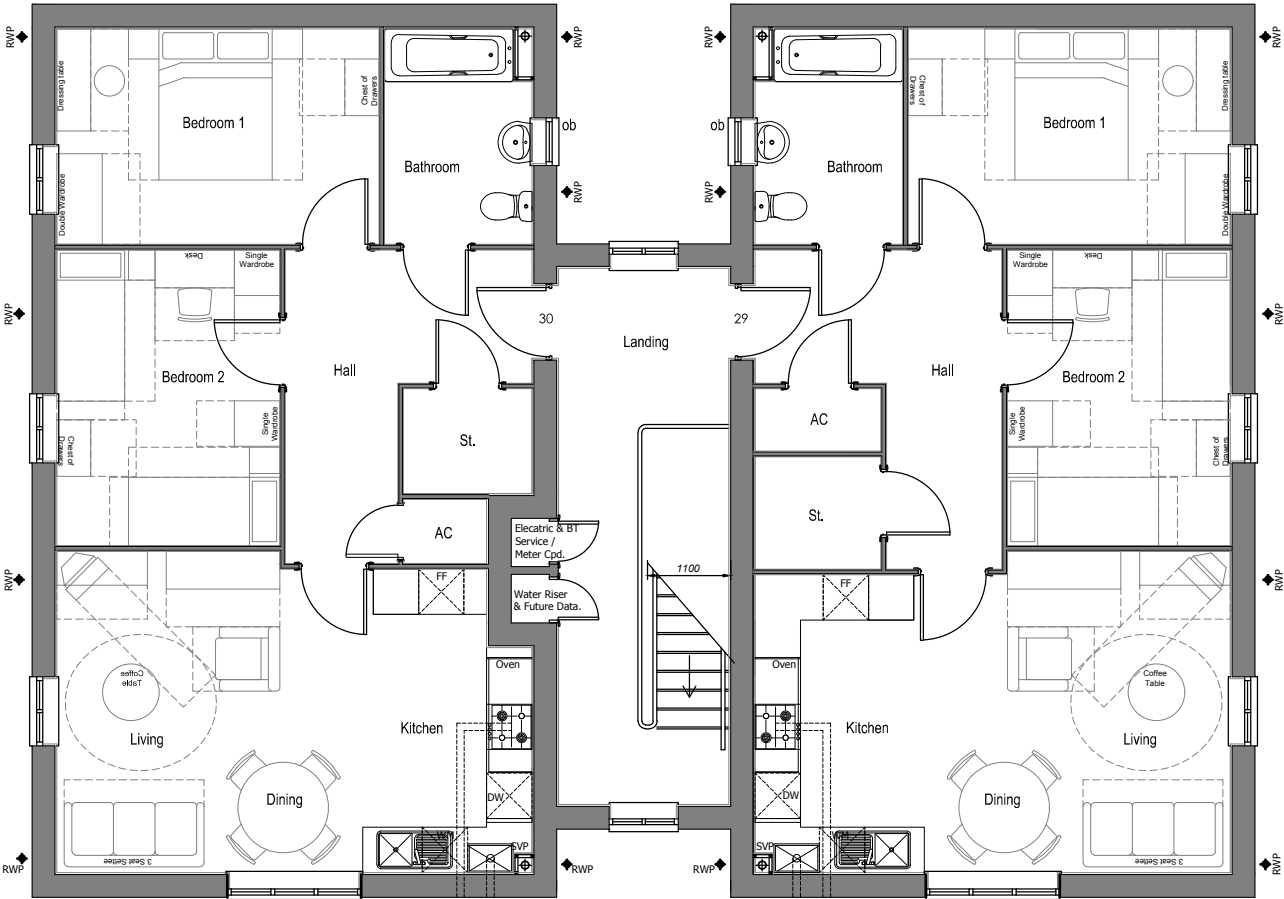

APARTMENT UNIT - 29
HA-F2 (2 BED 4 PERSON)

Second Floor Plan

Plots: 29 - 30



Persimmon Homes Thames Valley
Persimmon House, Knoll Road,
Camberley, Surrey GU15 3TQ
Tel: 01276 808080

Site:
PHASE 3
Littlehampton
Parcel A2.B6

Date:
March 2018

Scale:
1:100 @ A3

Drg No:
544_PL_BLK_A_102

Drawing Title:
Apartment Block A - Afford.
Proposed Second Floor Plan

Drawing Status:
SUBMITTED

Drawn:
AT

Checked:
ME/RC

Rev:
C



Scale
1:100

C	Minor internal changes. Windows to side flanks changed.	03.01.20
B	Apartment Block re-designed & Plot numbers updated.	14.05.19
A	Window to Living Room added to side flank.	02.05.18
Rev		Date