


FEATURE PLINTH TO PLOTS 1, 3, 5, 6, 7, 17, 18, 19, 20, 21, 22, 25-30; 36-45


This drawing is the copyright of the architects and must not be reproduced without permission.
Figured dimensions to be taken in preference to scaled dimensions and any discrepancies are to be reported to the architects.

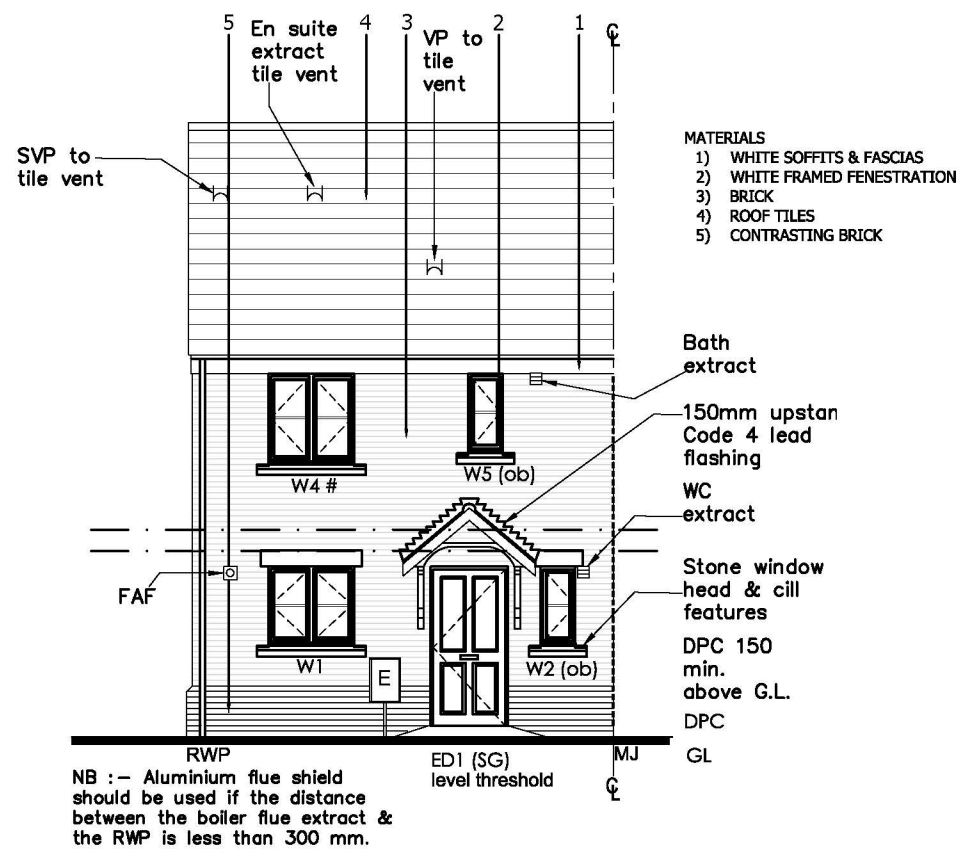

FRONT ELEVATION - EXAMPLE OF BRICK PLINTH

Plots - AS - 18 & 22
- OPP - 17 & 21

1:100 scale

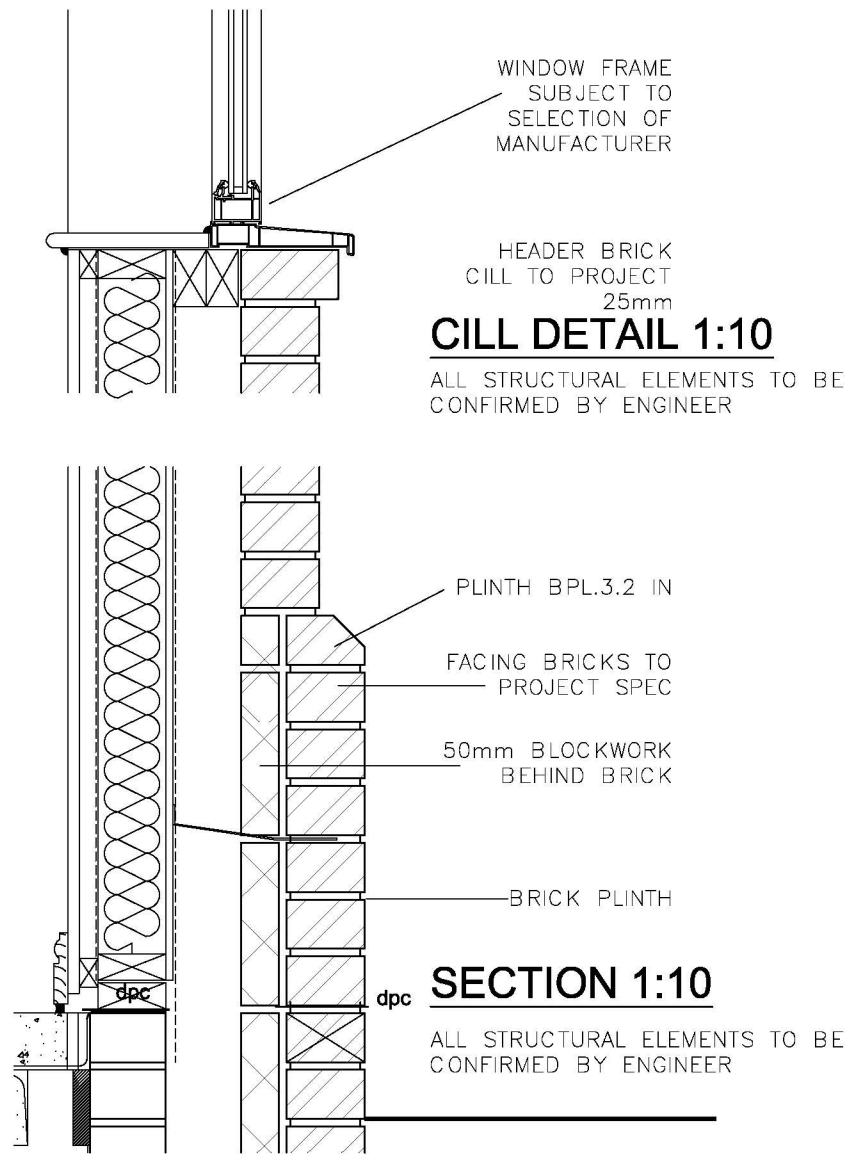

Drawing No:
544_WD_DET_02

Revision:
-

Scale @ A3:
as noted

Date:
19.02.2020

Drawn:
AT