

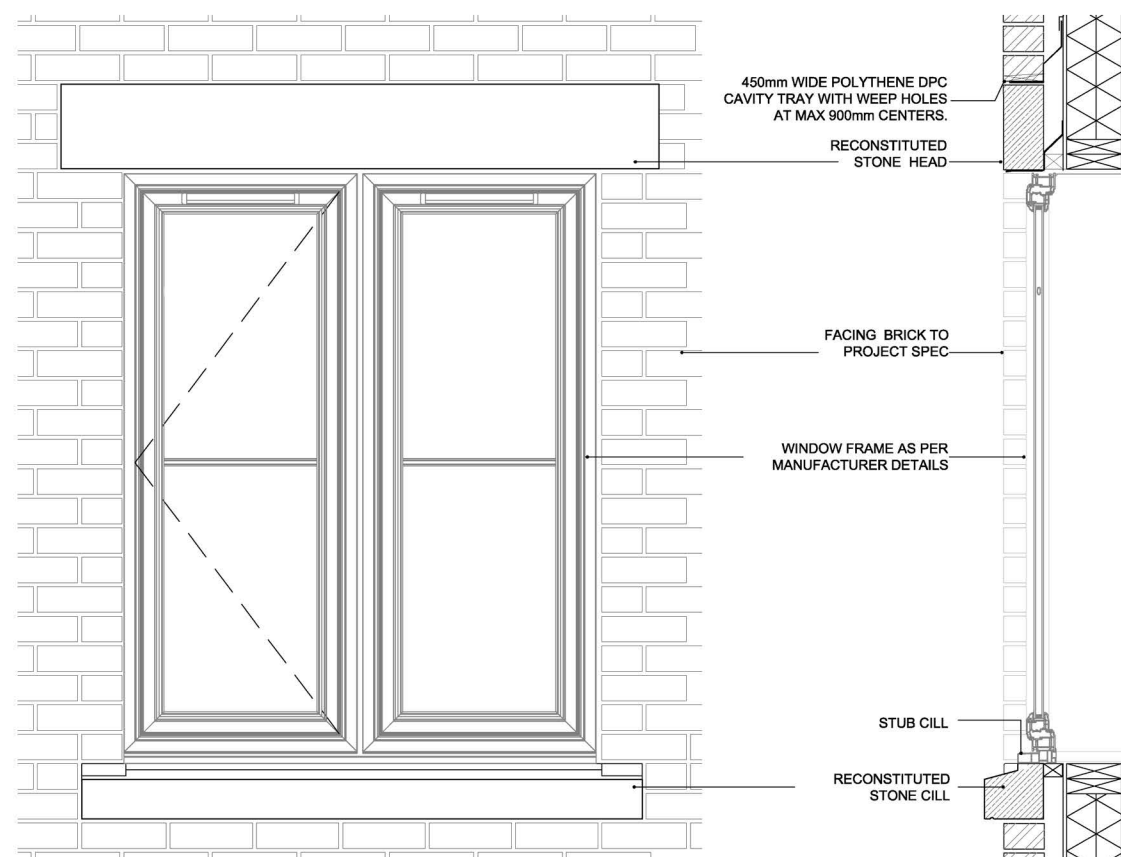
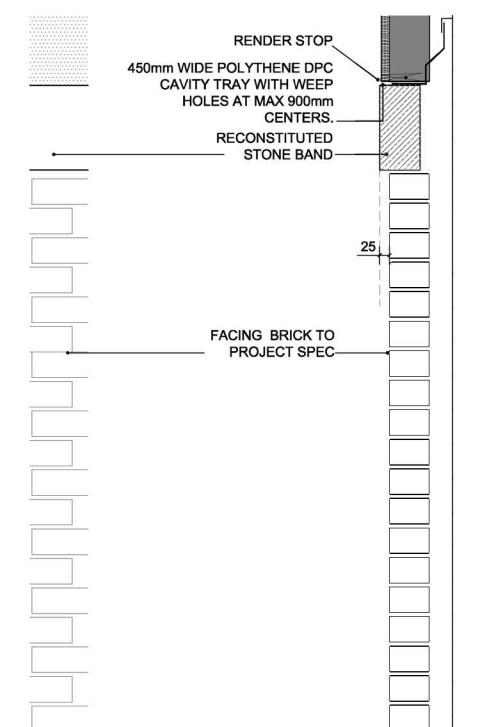
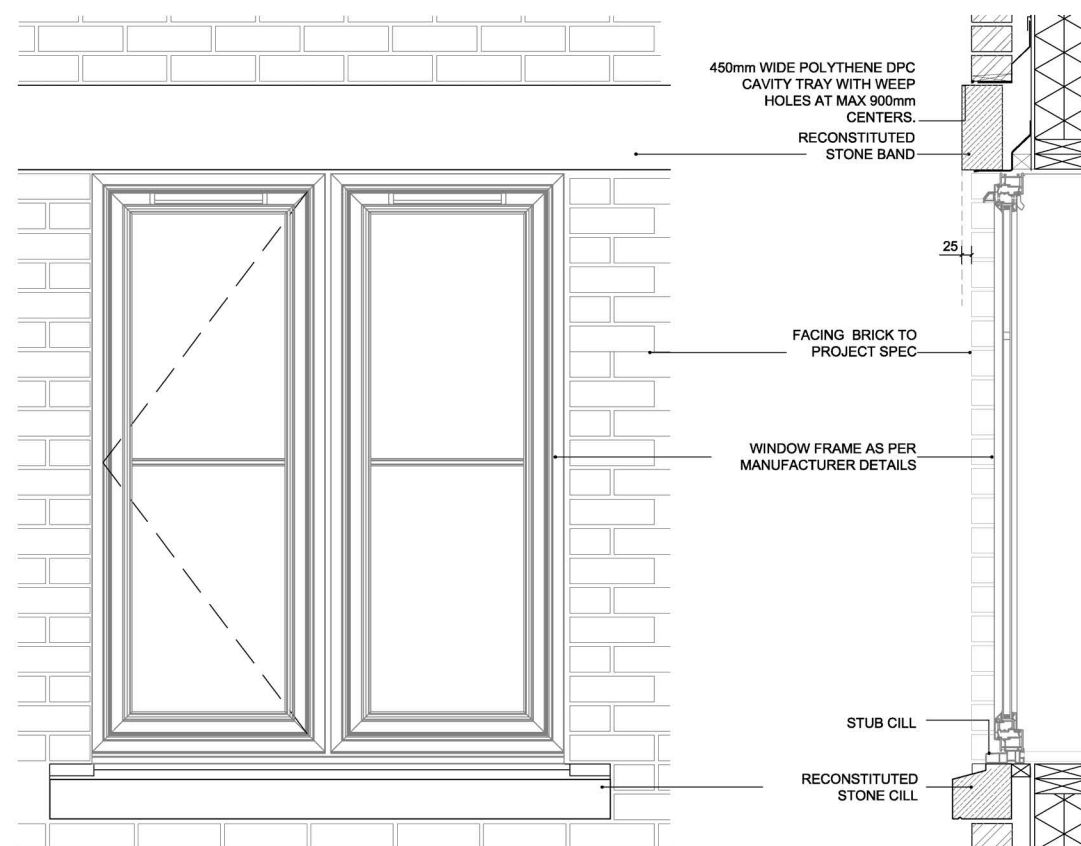


**STONE HEADERS & CILL  
WINDOW DETAILS TO  
PLOTS 13, 17, 18, 21, 22,  
31, 32, 34 & 35**

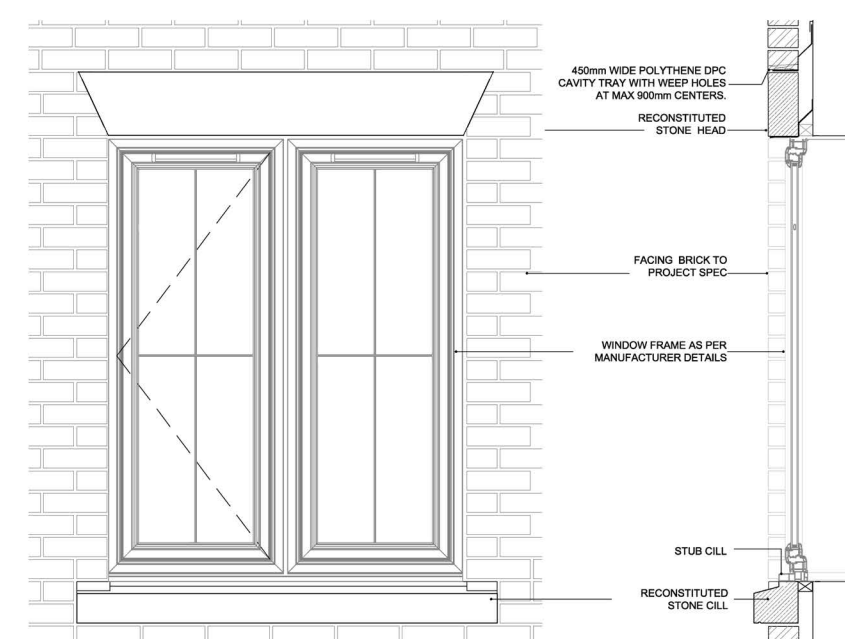

**STONE BAND DETAIL TO  
PLOTS 25-30**

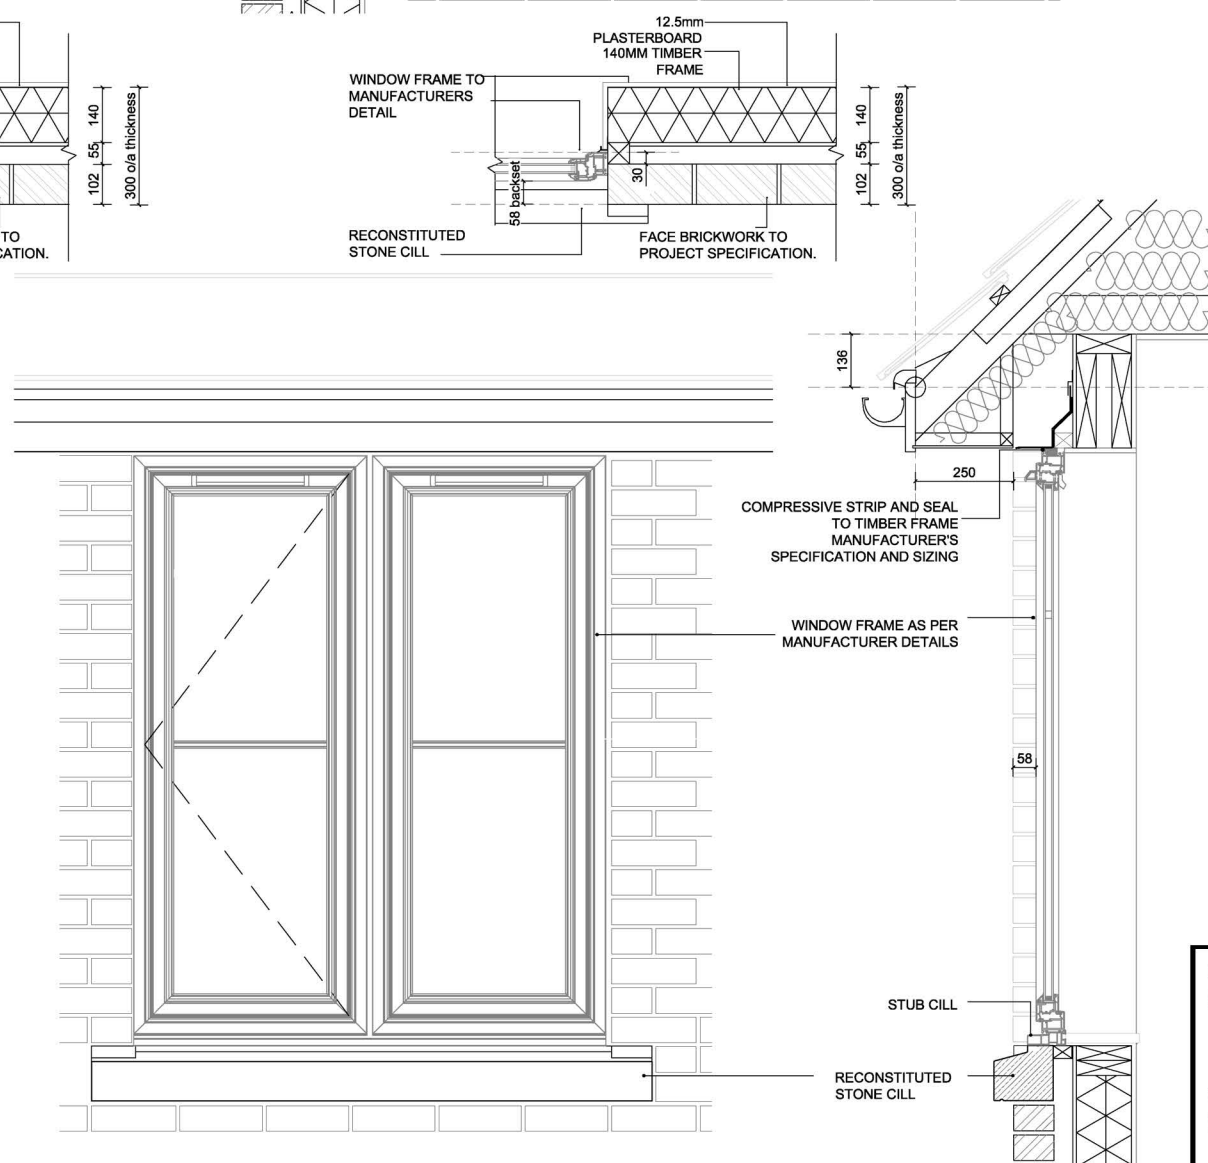

**SPLAYED STONE HEADERS & STONE  
CILL WINDOW DETAILS TO  
PLOTS 25-30 & 36-45**

This drawing is the copyright of the architects and must not be reproduced without permission. Figured dimensions to be taken in preference to scaled dimensions and any discrepancies are to be reported to the architects.

Drawing No:  
544\_WD\_DET\_0

Revision:  
-

Scale @ A3:  
NTS

Date:  
19.02.2020

Drawn:  
AT

