



CANOPY TO BE FIXED TO WALL IN STRICT ACCORDANCE WITH MANUFACTURERS RECOMMENDATIONS & INSTRUCTIONS. ATTENTION TO BE MADE TO TYPE & NUMBER OF FIXINGS REQUIRED.

This drawing is the copyright of the architects and must not be reproduced without permission.
Figured dimensions to be taken in preference to scaled dimensions and any discrepancies are to be reported to the architects.
Revisions

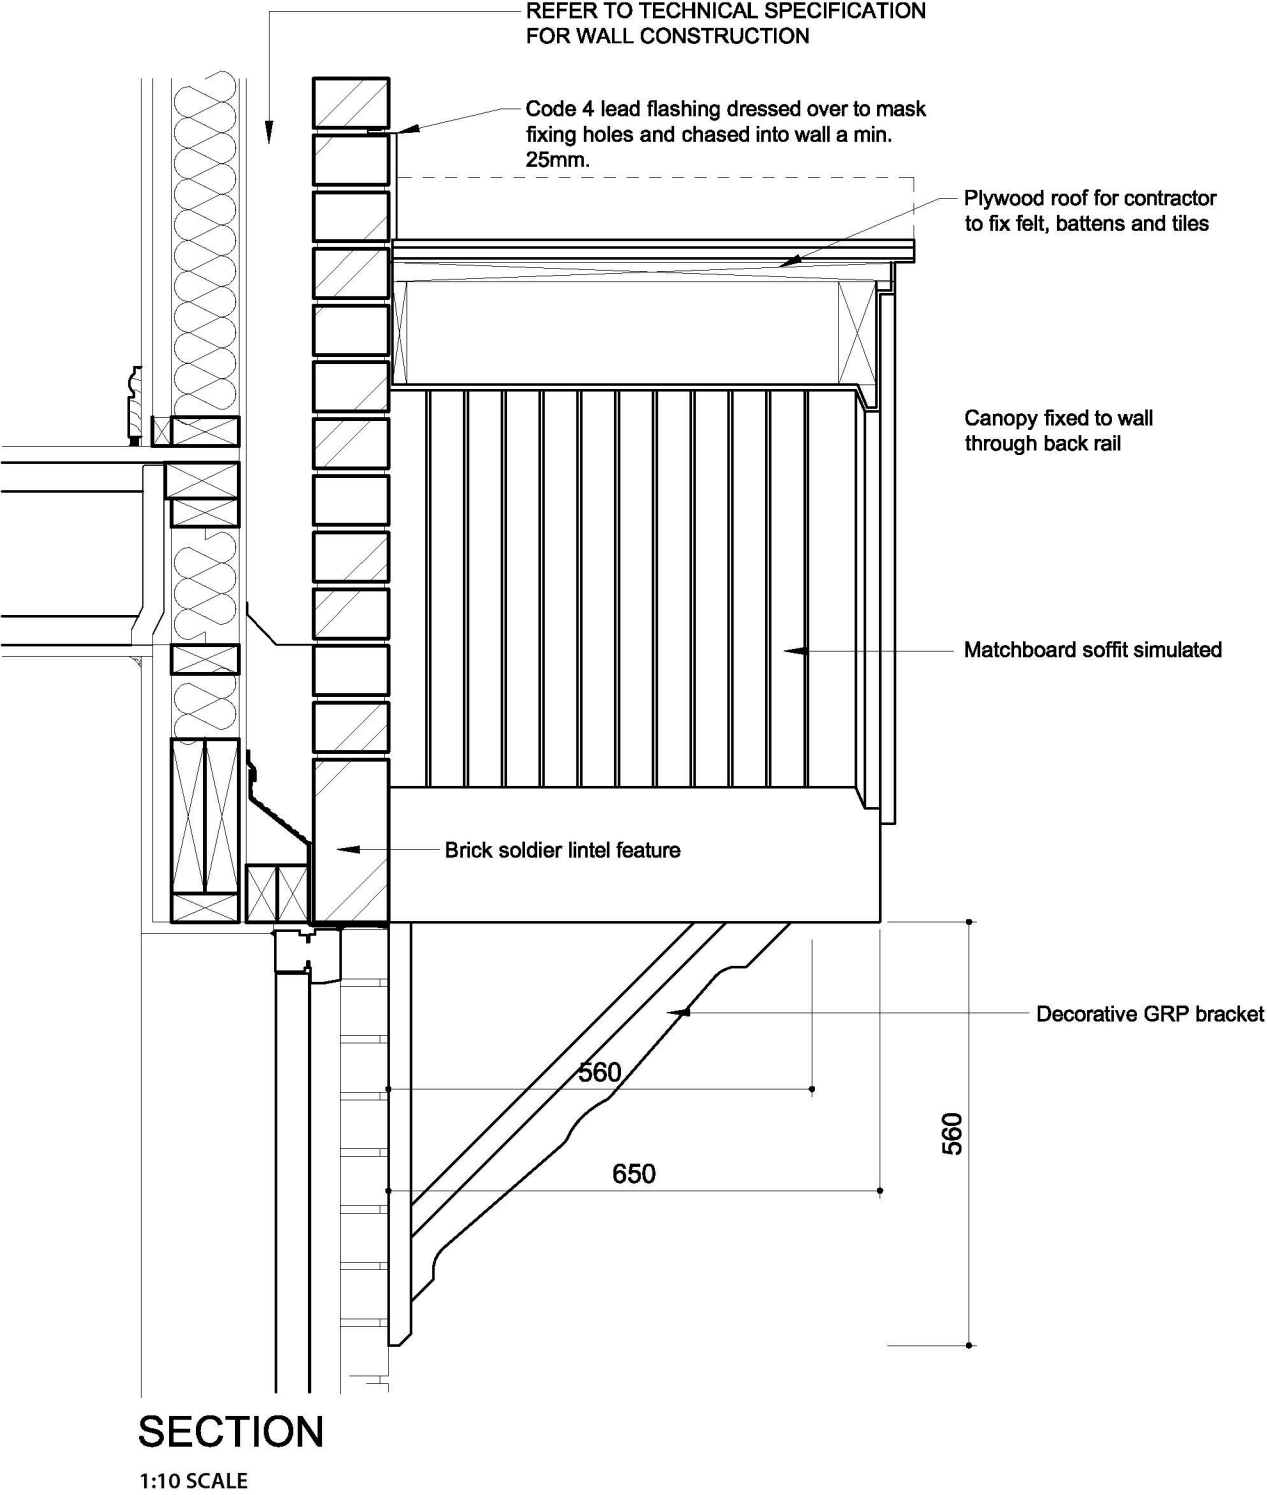

STORMKING GRP Canopy with brackets

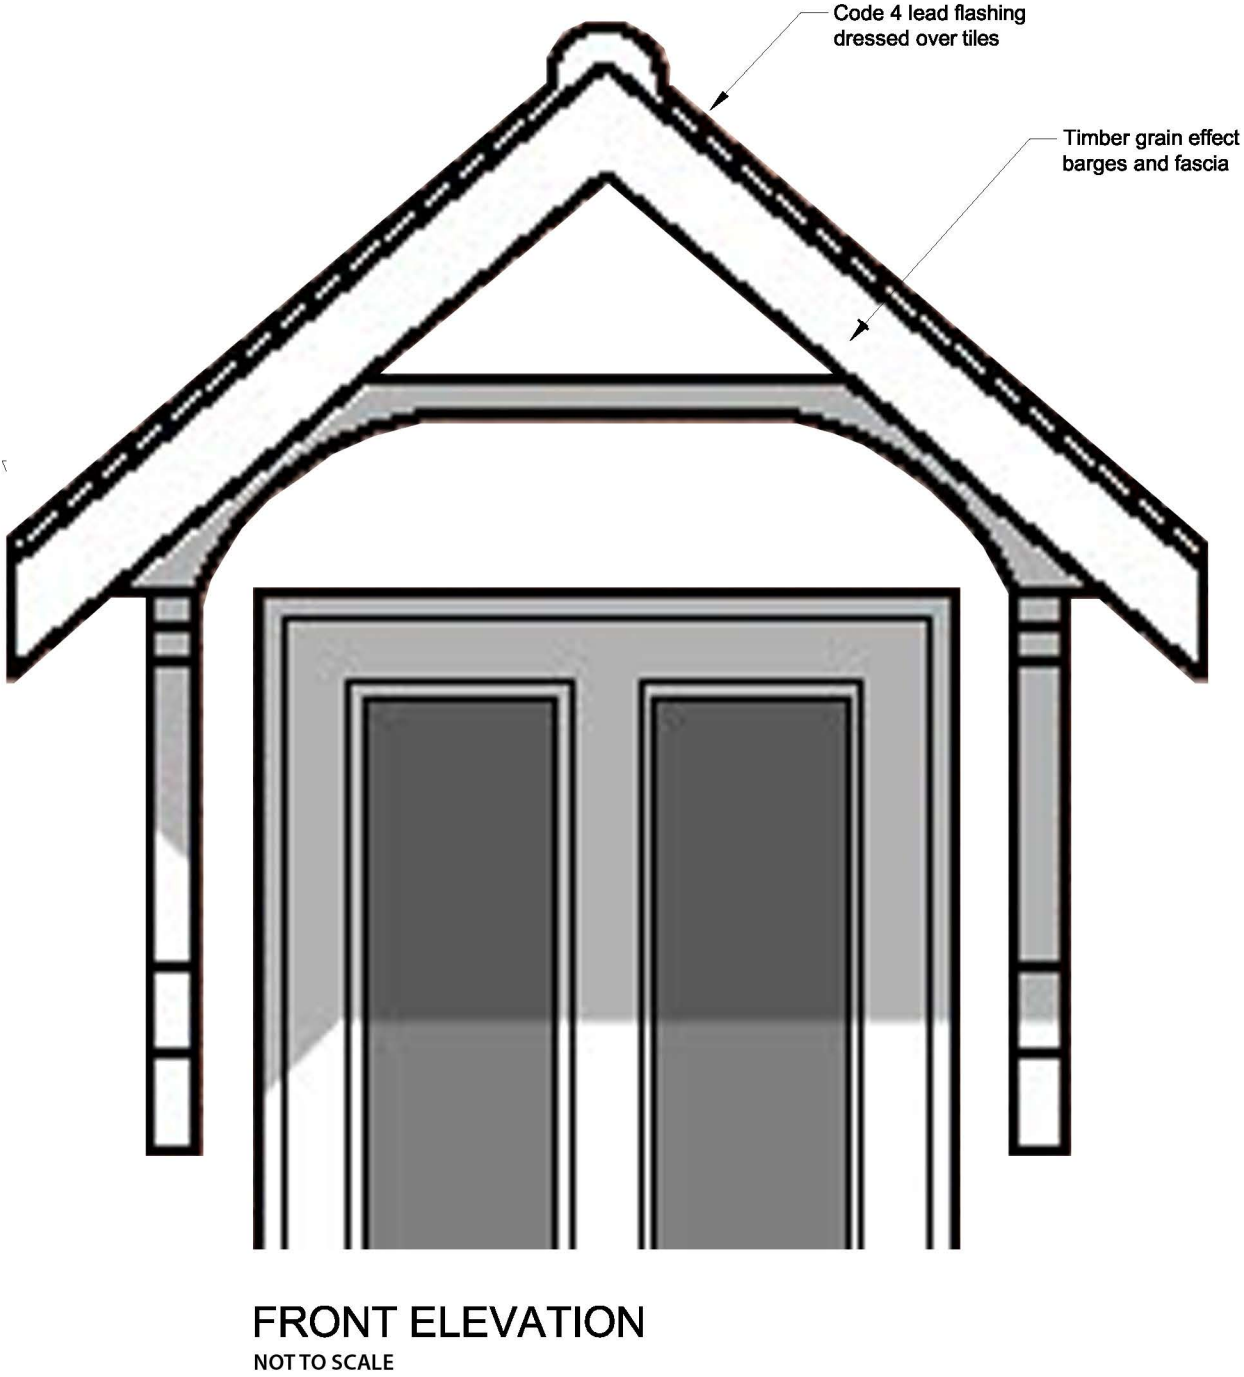

Title:
Gable Fronted GRP Canopy With
Brackets

Drawing No:
544_WD_DET_04

Scale @ A3:
1:10

Date:
FEB. 2020

Revision:
-

Drawn:
AT

