



CANOPY TO BE FIXED TO WALL IN STRICT ACCORDANCE WITH MANUFACTURERS RECOMMENDATIONS & INSTRUCTIONS. ATTENTION TO BE MADE TO TYPE & NUMBER OF FIXINGS REQUIRED.


This drawing is the copyright of the architects and must not be reproduced without permission. Figured dimensions to be taken in preference to scaled dimensions and any discrepancies are to be reported to the architects.

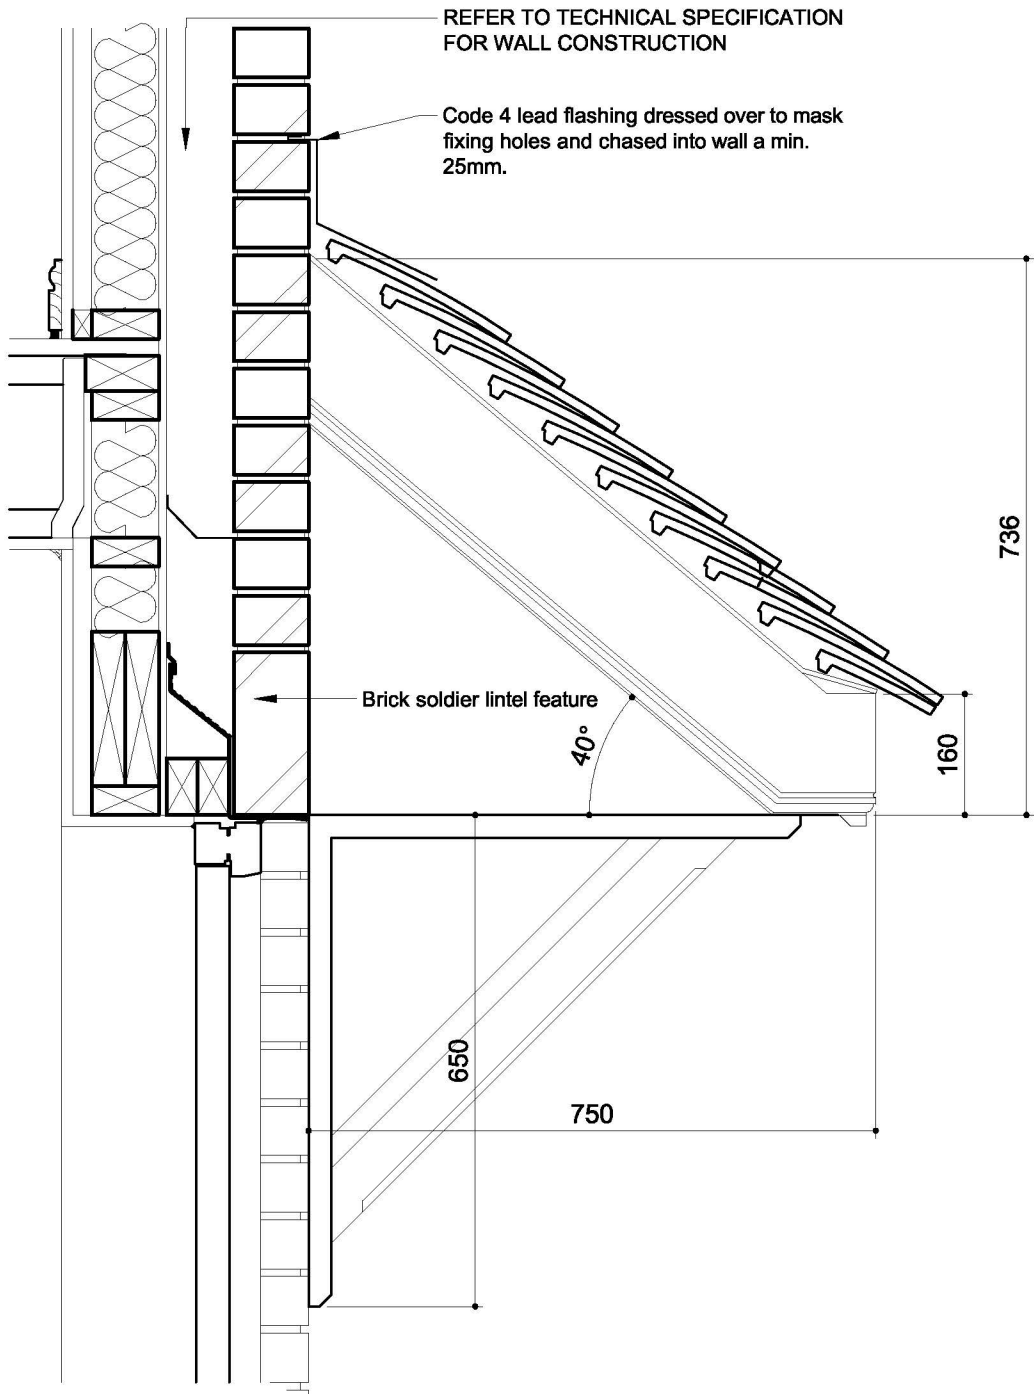

SIDE VIEW

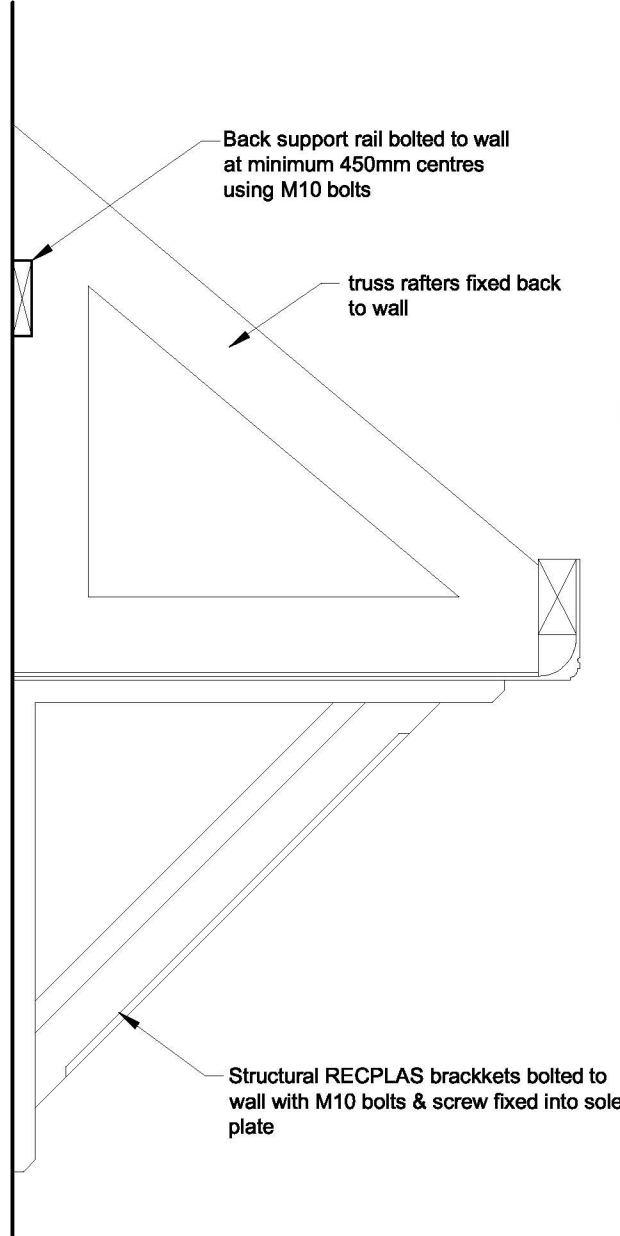

SECTION

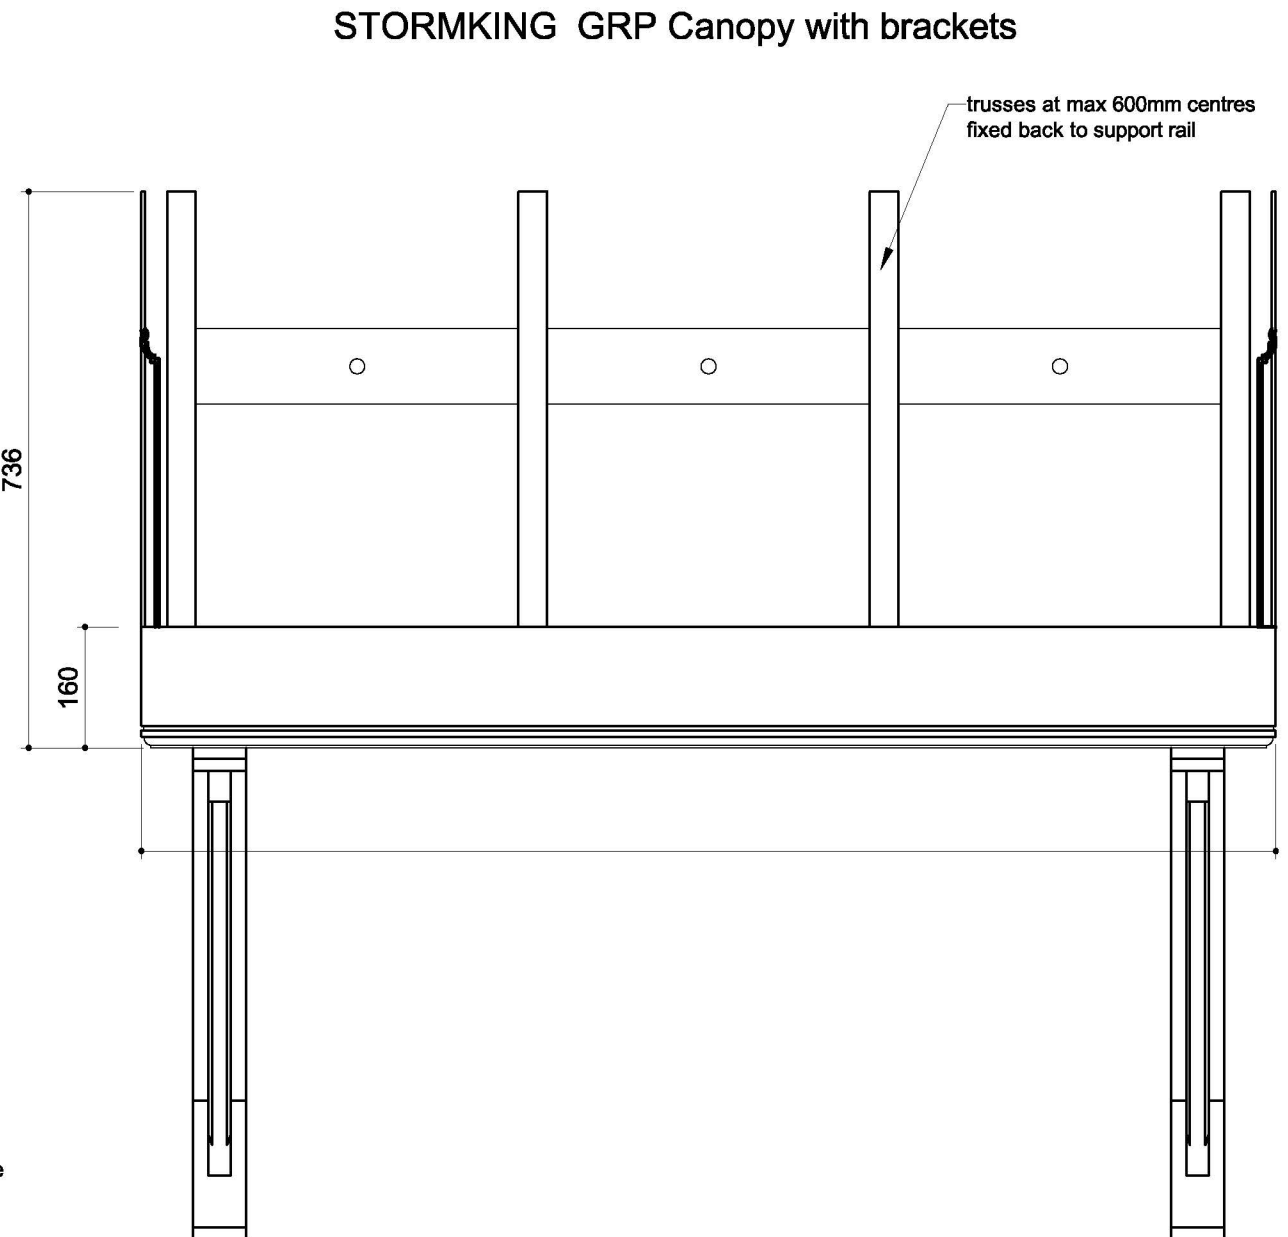

FRONT ELEVATION

Title:
GRP Open Lean-To Canopy & Brackets

Drawing No:
544_WD_DET_05

Scale @ A3:
1:10

Revision:
-

Date:
FEB. 2020

Drawn:
AT

