



MATERIALS :
All MATERIALS TO MATCH EXISTING DWELLING.

64/217/09.

NOTES:
1. Do not scale this drawing. Use figured dimensions only, except for planning purposes.
2. All dimensions must be checked on site by the contractor prior to commencement of work.
3. All construction details are indicative and are to be checked and confirmed on site and any divergence are to be agreed with the Contract Administrator.

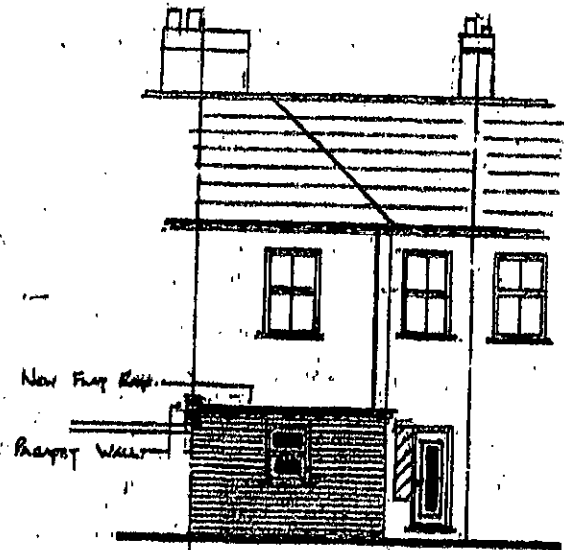

SOUTH ELEVATION.

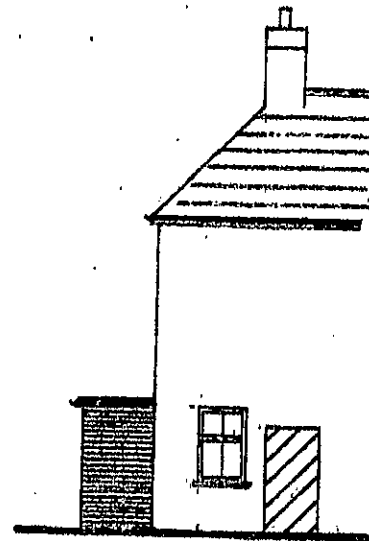

PART EAST ELEVATION.

**Conversion Of Existing Terrace House Into Two, Two Bed Self Contained Flat Units at,
28 New Road Littlehampton. BN17 5AX**

K.E. HILTON C. Eng M.I Struct. E. F.F.B. Chartered Structural Engineer	
P ALBERT CHAMBERS BURLY ROAD BOGNOR REGIS WEST SUSSEX PO21 1EG	Tel: 01243 885800 Fax: 01243 880489 Mobile: 07806 333140 E-Mail: k_e_hilton@yahoo.co.uk

ELEVATIONS [As Prop]		
Scale	1:100	Drawn By
Date	AUG 03	Checked
Drawing Number		64/217/4