


			11/01/2019
P6	B2 future attenuation tank altered at PN 3,000. (CON)	SF	
P5	Subs. cadmium location, discharge rates added, pipe numbers updated. Attenuation Tank volumes amended for future pipes and note on purchased outlet added. (CON)	SF	10/01/2019
P4	Drainage updated. (CON)	SF	14/03/2018
P3	Foed drainage added. (CON)	SF	08/03/2018
P2	Drainage layout updated. (CON)	SF	06/02/2018

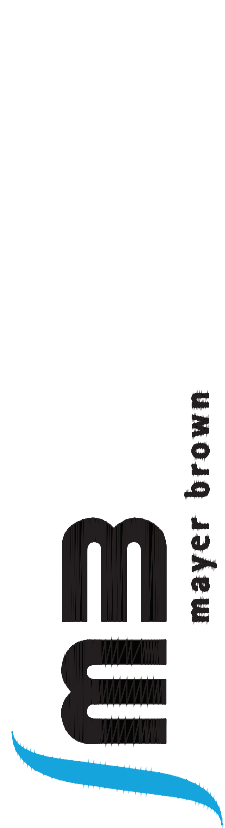

Mayer Brown Limited
Lion House, Oriental Road, Woking, Surrey GU24 8AR
Telephone 01483 750 508 Fax 01483 750 437
wokingoffice@mayerbrown.co.uk www.mayerbrown.co.uk

PERSIMMON HOMES THAMES VALLEY

**NORTH LITTLEHAMPTON PHASE 2
SITE WIDE DRAINAGE STRATEGY**

date	scale	author	revision	description
NOVEMBER 2017	1:500	QJN		MASTER.DWG

DRAINAGE STRATEGY DRAWING
WEST OF THE WETLANDS

drawing number	A/PHLITTLE.2/DS	rev.	P6
----------------	-----------------	------	----

