



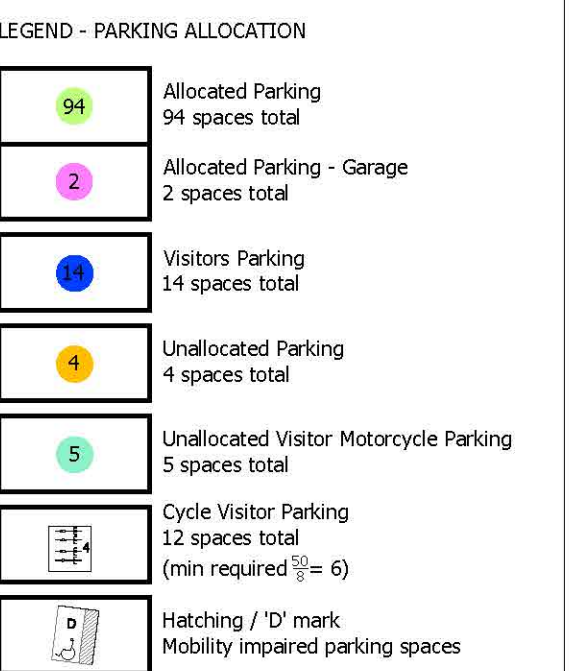

Total of **114** car parking spaces proposed on site.
Total of 108 required on site as per the demand on
Parking Calculator.

SCALE 1/500

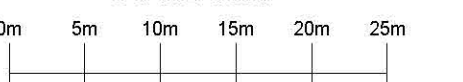

Crabtree Park
(Football Ground)

-	-	-
B	Further changes made due to Engineer's comments. Plots 6 - 8 reconfigured due to parking conflict with site access.	02.11.18
A	Planning Layout re-designed at the request of the Planning Officer.	08.10.18
Rev		Date



Persimmon Homes Thames Valley
Persimmon House, Knoll Road,
Camberley, Surrey GU15 3TQ
Tel: 01276 808080

Site:
PHASE 3
Littlehampton
Parcel A2.B6

ate:
July 2018

scale:
1:500 @ A1

Org No:
544_PL_105

Drawing Title:
Parking Strategy Plan

Drawing Status: SUBMITTED	Drawn: AT	Checked: ME
	Rev: B	