




- | | |
|---|---|
|  | Red
Traditional Multi Brick |
|  | Brown
Traditional Multi Brick |
|  | Buff Brick |
|  | Brown Traditional Multi Brick to
Ground Floor (height 600mm) / Buff
Brick to be as Main Facing Brick. |
|  | Plain Red
Detail Brick |
|  | Stone Cill Detail |
|  | Render Surround /
Render Detail |
|  | Tile Hanging |
|  | Render - Light Beige |
|  | Weatherboard - White / Black |
|  | Flint |

SCALE 1/500

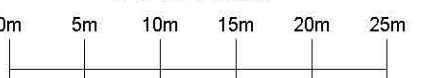

PERSIMMON
Together, we make a home

Persimmon Homes Thames Valley
Persimmon House, Knoll Road,
Camberley, Surrey GU15 3TQ
Tel: 01276 808080

Site:
PHASE 3
Littlehampton
Parcel A2.B6

March 2018

Scale:
1:500 @ A1

g No:
544_PL_107

Drawing Title:
Materials Plan - External Wall Finishes

Drawing Status: SUBMITTED	Drawn: AT	Checked: ME
	Rev: B	