


Key



Site boundary

Soft landscape proposals

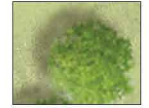


Tree planting: refer drawing LA300 for details and tree schedule. Note: where trees are positioned within narrow planting areas, an underground cellular / structure will be necessary to achieve minimum 8 cubic metres of soil (per tree).



Shrub planting: refer to Dwg no. LA302 for plant schedule



Amenity grass: refer to Dwg no. LA300 for specification

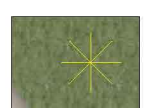


Specimen shrub: refer to Dwg no. LA302 for plant schedule

Hard landscape proposals



Car park and driveway: Permeable block paving

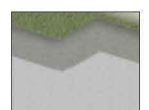

Shared footpath and road: Bitumen macadam




Private footpath: Marshalls Mistral paving (Harvest Buff colour) or equivalent approved, Size: 240x160x60mm



Parking areas and rumble strips: Impermeable block paving

Boundary Treatment Types

- 1.2m high black railings
- 1.8m high larch lap fence
- 1.8m high close boarded fence
- 1.8m high brick wall with brick on edge coping
- 2.0m high Acoustic fence
- 2.5m high Acoustic fence
- Retaining wall - Refer to Engineer's drawing

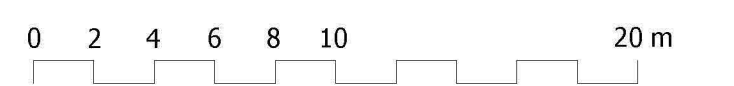

Scale @ A1 - 1:250



A088461 LA300-303[D].dwg 11 Dec 2018

5th Floor, Longcross Court, 47 Newport Road, Cardiff CF24 0AD
☎ +44 (0)29 2082 9200 ✉ cardiff@wyg.com 🌐 www.wyg.com

© Crown copyright and database rights 2017 Ordnance Survey 0100031673.
© WYG Environment Planning Transport Limited 2017. Registered in England Number: 3050297