



Persimmon Homes

North Littlehampton:

Parcel A2 & B6

Proposed
Planting:
2 of 2

LA302
Revision D

Key



Soft landscape proposals



Tree planting: refer drawing LA300 for details and tree schedule. Note: where trees are positioned within narrow planting areas, an underground cellular / structure will be necessary to achieve minimum 8 cubic metres of soil (per tree).



Shrub planting: refer to Dwg no. LA302 for plant schedule



Amenity grass: refer to Dwg no. LA300 for specification



Specimen shrub: refer to Dwg no. LA302 for plant schedule

Hard landscape proposals



Car park and driveway: Permeable block paving



Shared footpath and road: Bitumen macadam




Private footpath: Marshalls Mistral paving (Harvest Buff colour) or equivalent approved, Size: 240x160x60mm



Parking areas and rumble strips: Impermeable block paving

Boundary Treatment Types

- 1.2m high black railings
- 1.8m high larch lap fence
- 1.8m high close boarded fence
- 1.8m high brick wall with brick on edge coping
- 2.0m high Acoustic fence
- 2.5m high Acoustic fence
- Retaining wall - Refer to Engineer's drawing

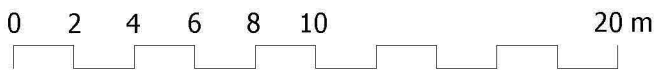

Scale @ A1 - 1:250



A088461 LA300-303[D].dwg 11 Dec 2018

5th Floor, Longcross Court, 47 Newport Road, Cardiff CF24 0AD
+44 (0)29 2082 9200 cardiff@wyg.com www.wyg.com

© Crown copyright and database rights 2017 Ordnance Survey 0100031673.
© WYG Environment Planning Transport Limited 2017. Registered in England Number: 3050297



Plant Schedule

Shrubs						
Number	Abbreviation	Species	Height	Specification	Pot Size	Density
113 No.	CHOTE	Choisya ternata	40-60cm	Bushy :5 brks :C	5-7.5L	0.7Ctr
73 No.	CaS	Cornus alba 'Sibirica'	80-100cm	Branched :5 brks :C	10L	0.7Ctr
67 No.	CORFLAA	Cornus stolonifera 'Flaviramea'	40-60cm	Branched :3brks :C	2L	0.7Ctr
19 No.	Cav	Corylus avellana	60-80cm	Branched :3 brks :C	3L	Counted
109 No.	EPB	Escallonia 'Peach Blossom'	40-60cm	Bushy :4brks :C	3L	0.7Ctr
63 No.	EfDsB	Euonymus fortunei 'Dart's Blanket'	30-40cm	Bushy :5 brks :C	3L	0.5Ctr
84 No.	EfEG	Euonymus fortunei 'Emerald Gaiety'	30-40cm	Bushy :9 brks :C	5-7.5L	0.5Ctr
226 No.	HEB.RE	Hebe 'Red Edge'	30-40cm	Bushy :7 brks :C	5-7.5L	0.5Ctr
103 No.	HEBRA	Hebe rakaiensis	30-40cm	Bushy :7 brks :C	5-7.5L	0.5Ctr
105 No.	LaH	Lavandula angustifolia 'Hidcote'	30-40cm	Bushy :7 brks :C	5-7.5L	0.5Ctr
289 No.	LONLOGR	Lonicera 'Loughall Green'	40-60cm	Bushy :8brks :C	5-7.5L	0.6Ctr
217 No.	MaA	Mahonia aquifolium 'Apollo'	30-40cm	Branched :C	3L	0.6Ctr
3 No.	MAHCHAA	Mahonia media 'Charity'	60-80cm	Bushy: 3 brks: C	10L	Counted
123 No.	OLEHA	Olearia x haastii	40-60cm	Bushy :5 brks :C	5-7.5L	0.7Ctr
199 No.	PfA	Potentilla fruticosa 'Abbotswood'	30-40cm	Bushy :5 brks :C	5-7.5L	0.6Ctr
88 No.	ROSOFMIJU	Rosmarinus offi.'Miss Jessop's Upright'	30-40cm	Bushy :4 brks :C	3L	0.45Ctr
76 No.	RBA	Rubus 'Betty Ashburner'	30-40cm	Branched :5 brks :C	3L	0.5Ctr
125 No.	SjAW	Spiraea japonica 'Anthony Waterer'	40-60cm	Branched :7 brks :C	5-7.5L	0.6Ctr
7 No.	VIBMARA	Viburnum plicatum 'Mariesii'	60-80cm	Branched: 5 brks: C	10L	Counted
33 No.	VIBRH	Viburnum rhytidophyllum	40-60cm	Bushy :3 brks :C	3L	0.7Ctr

Herbaceous					
Number	Abbreviation	Species	Specification	Pot Size	Density
24 No.	ACHMO	Achillea 'Moonshine'	C	3L	0.4Ctr
78 No.	SEDSP	Sedum spectabile	C	3L	0.4Ctr

Grasses					
Number	Abbreviation	Species	Specification	Pot Size	Density
237 No.	CALACKF	Calamagrostis acutiflora 'Karl Foerster'	C	3-4L	0.5Ctr

Hedge - 0.3m centers double staggered at 0.25m offset

Trees				
Number	Abbreviation	Species	Specification	Height
365 No.	CARBET	Carpinus betulus	Feathered: 2x: B: 3brks	150-175cm