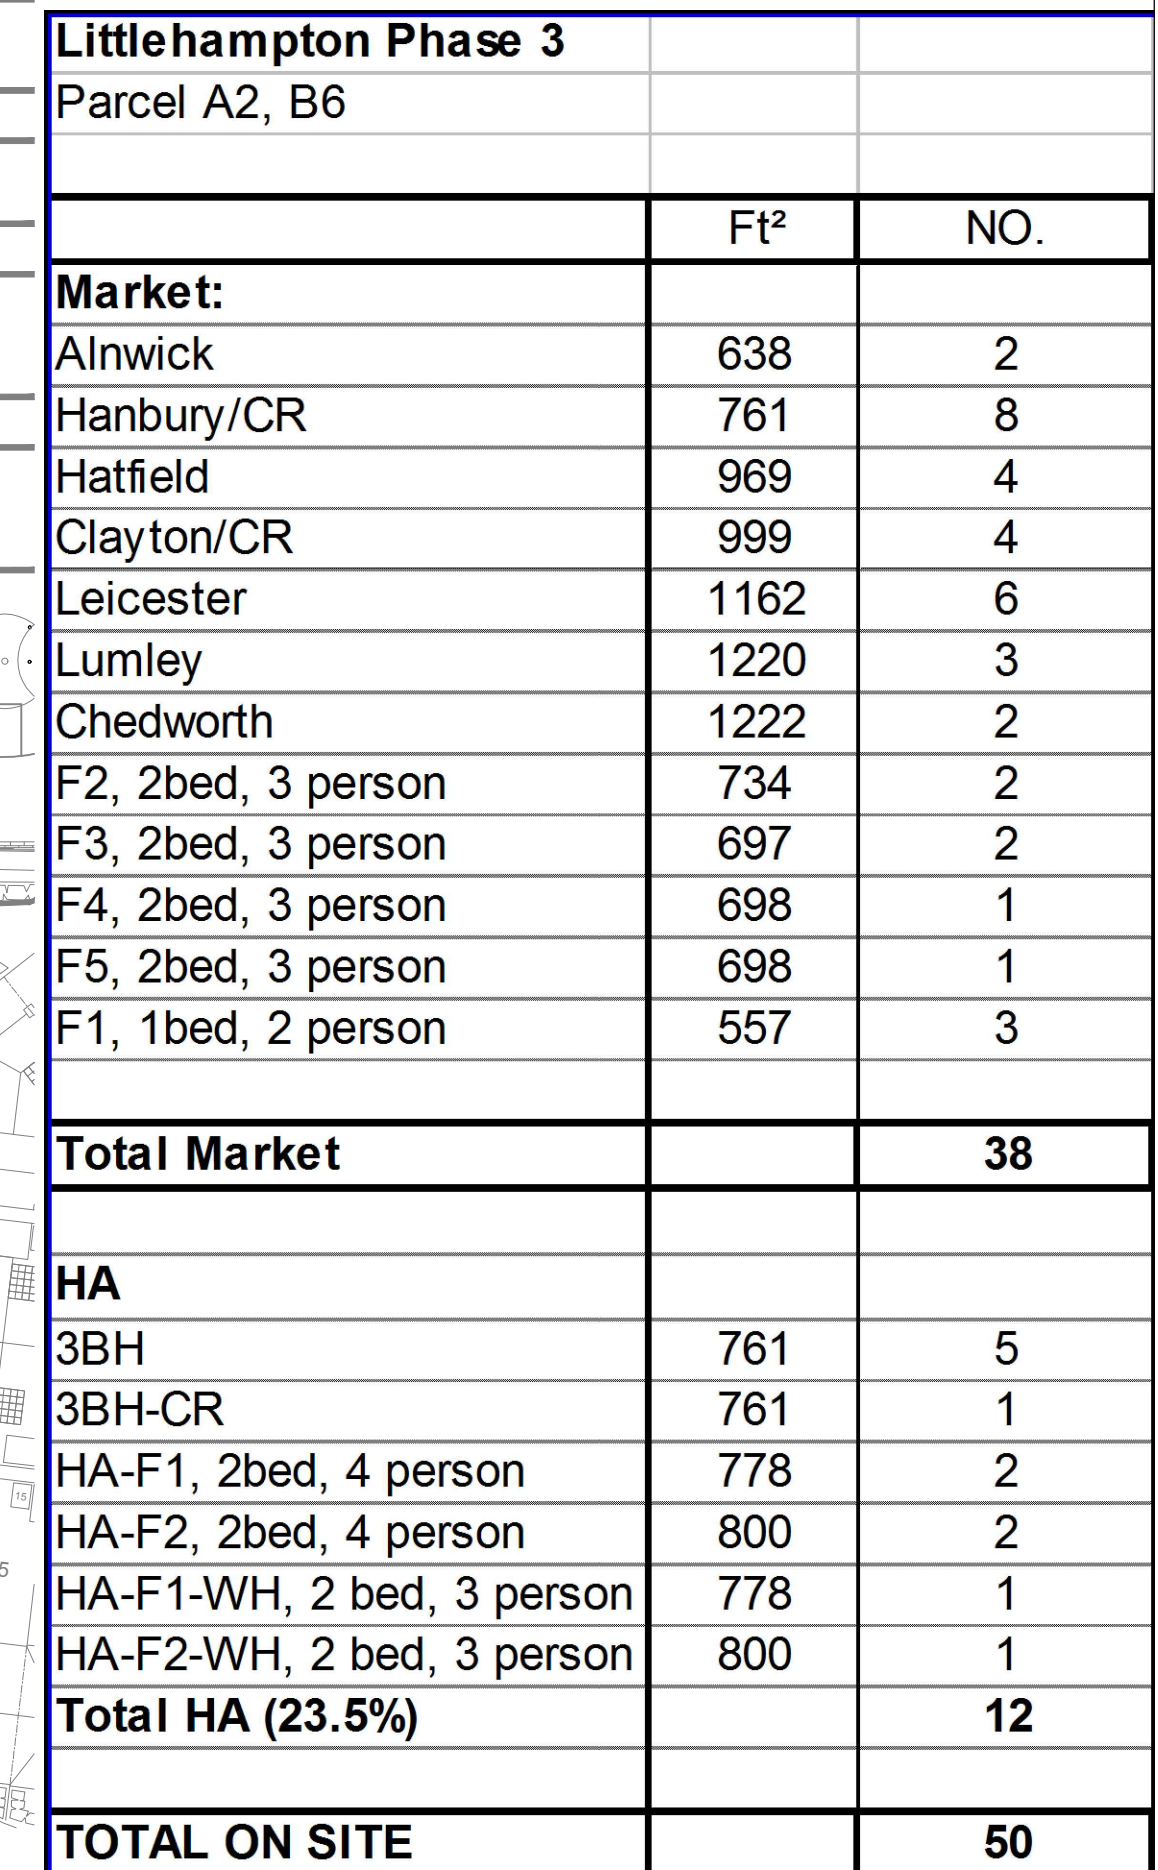


PERSIMMON
Together, we make a home

Persimmon Homes Thames Valley
Persimmon House, Knoll Road,
Camberley, Surrey GU15 3TQ
Tel: 01276 808080

Drawing Status: SUBMITTED	Drawn: AT	Checked: ME
	Rev: B	

DEVELOPMENT MIX						ALLOCATED	PARKING DEMAND				
Ref.	Unit Type	Unit Tenure	Habitable Rooms (Per Unit)	No. of Units (Total)	Spaces (Per Unit)	Allocated No.	Unallocated for Residents per unit	Total	Unallocated for Visitors per unit	Total	Total Demand
A	Houses	Private	4	2	1	2	0	1	0	0	3
B	Houses	Private	5	16	2	32	0	1	0	3	36
C	Flats	Private	2	3	1	3	0	1	0	1	5
D	Flats	Private	3	6	1	6	0	1	0	1	8
E	Houses	Council/Housing Association (not including shared ownership)	5	6	2	12	0	0	0	1	13
F	Flats	Council/Housing Association (not including shared ownership)	3	6	1	6	0	1	0	1	8
G	Houses	Private	6	11	3+	33	0	0	0	2	35
H											
I											
J											
K											
L											
M											
N											
O											
P											
Q											
R											
S											
		Total		50		94		4.26		10.00	108

Crabtree Park
(Football Ground)