


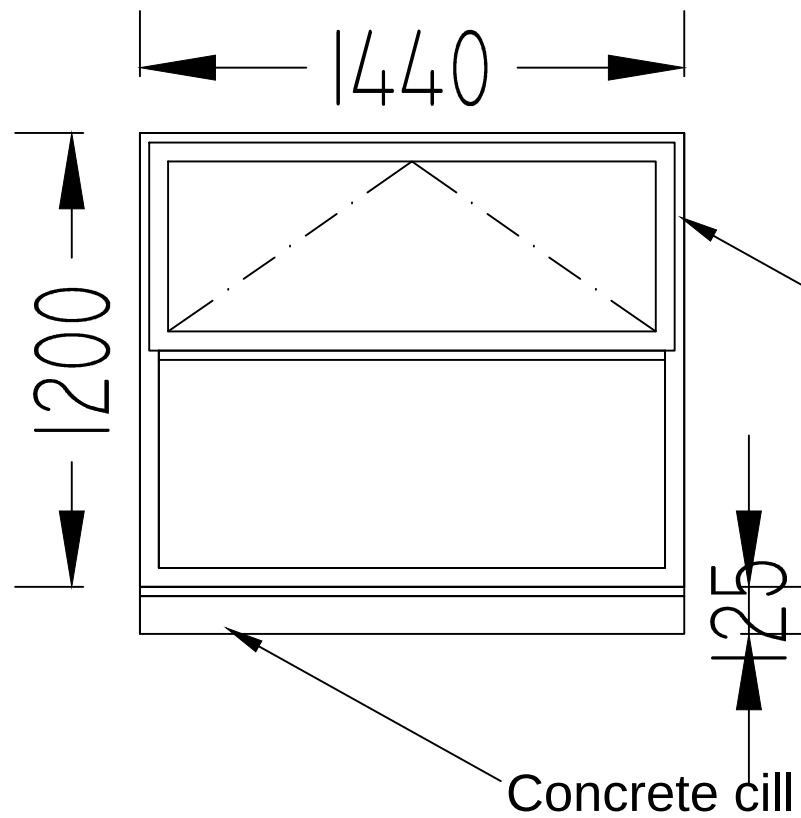

Window with timber frame,
double-glazed, top opening,
with trickle vent.

Concrete cill

Note: Contractor to check all dimensions
on site prior to manufacturing.

Clients: Aster Court Nursing Home	
18-20, South Terrace, Littlehampton, BN17 5NZ	
Proposed New Window Details	
Scale: 1:20	Note: drawings not to be scaled from. Drawings are issued for planning purposes only.
GBS Design Services	Tel: 07918 638 510
20 November 2021 Geoff Brown MCIAT AssocRICS	