
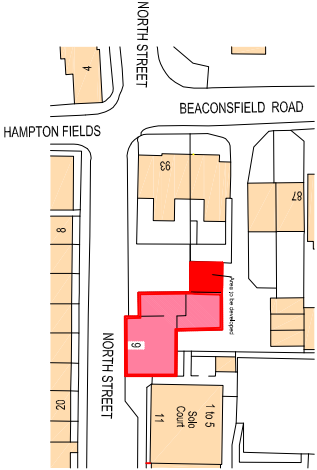


General Notes:

Do not scale dimensions from this drawing, unless for Planning purposes.

The Contractor is responsible for checking all dimensions on site prior to commencement of the works.


This drawing is to be read in conjunction with the specification.

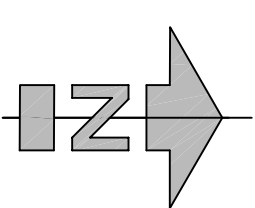

Location Plan

0m 5m 10m 15m 20m 25m


1:1250 Scale bar

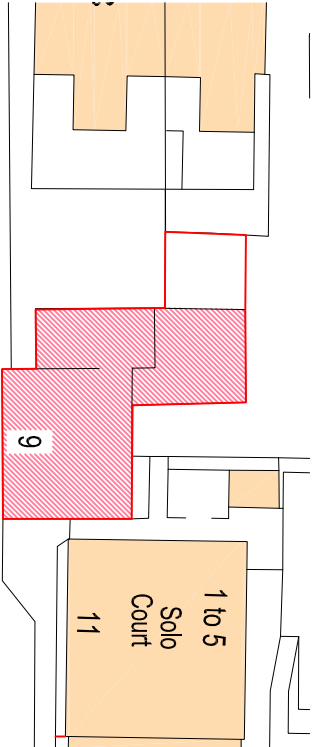

Site Plan - Existing

0m 5m 10m 15m 20m

1:500 Scale bar

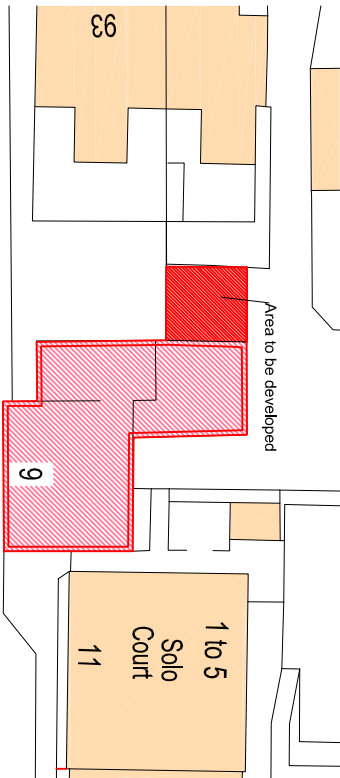

Site Plan - Proposed

0m 5m 10m 15m 20m

1:500 Scale bar

REV DATE NOTE

Revision	Date	Description
Client: The Car Surgery, 9 North Street, Littlehampton, BN17 6JJ		
Project: Extension to Rear		
Drawing Title: Site & Location Plans		
Scale:	Date:	Drawn By:
Noted	17/06/2021	BE
Drawing Number:	Revision:	
1410/001	-	

Brian Elstone Surveying Services Ltd

Brian Elstone, MCIOR, IMAPS, FCABE
Building Surveyor and Architectural Consultant
CDM Consultant
1 Heme Court, Station Road, Rustington,
West Sussex, BN16 3BQ
Phone: 01903 784884, Mobile: 07710 593021,
Email: brian@elstone.biz