


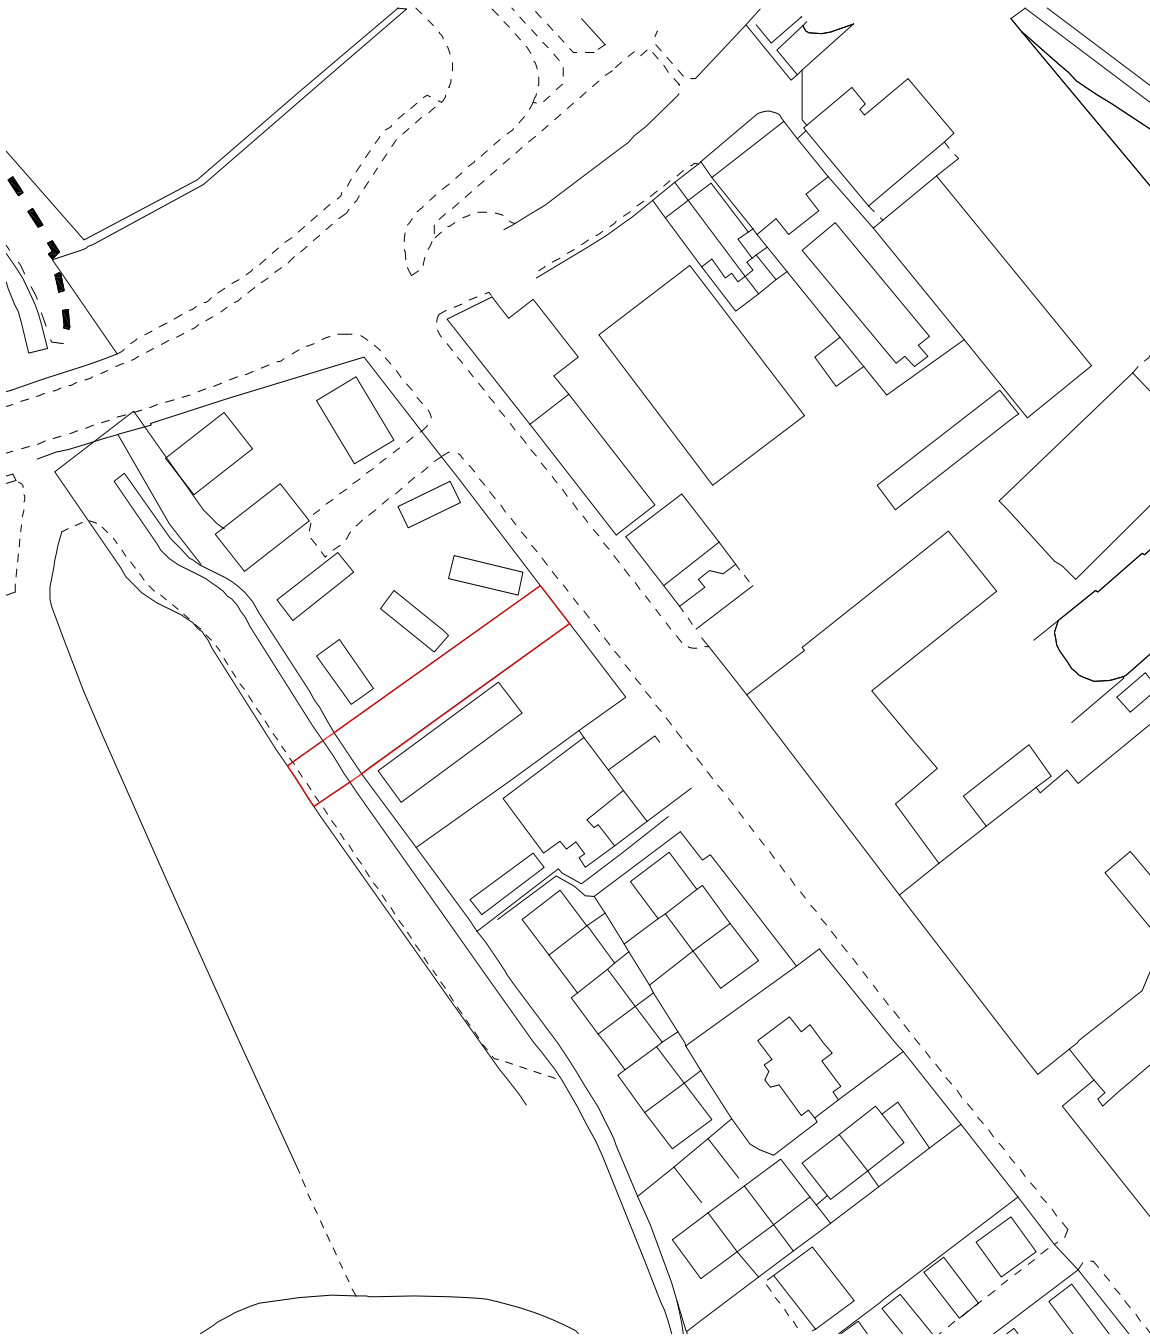


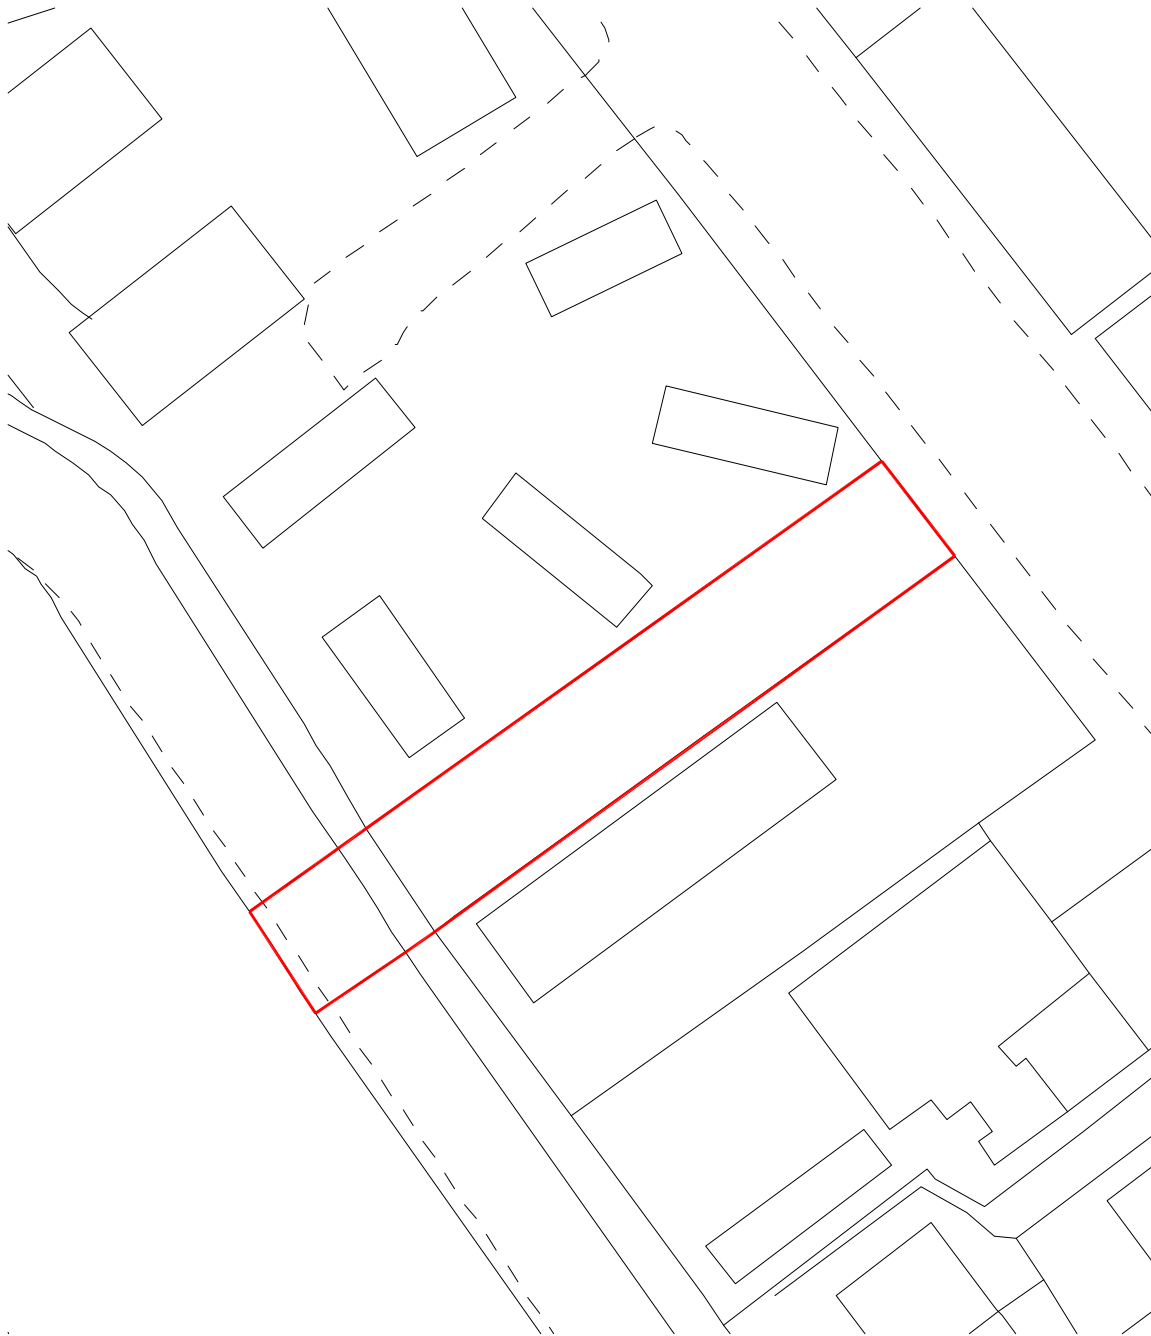

LOCATION PLAN

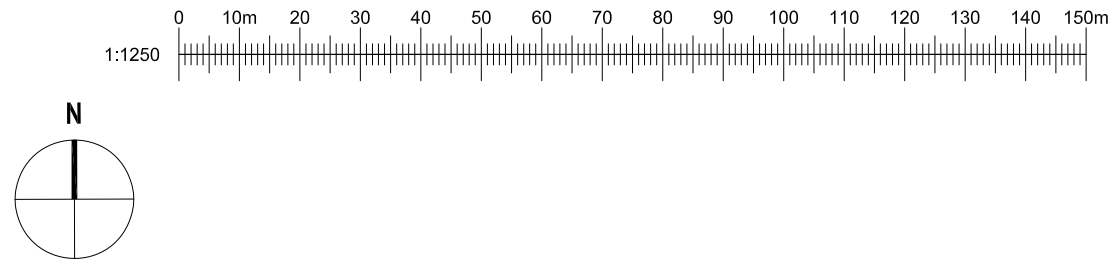

BLOCK PLAN

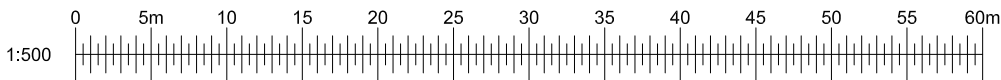

GENERAL

CONTRACTOR TO CHECK DIMENSIONS ON SITE BEFORE COMMENCEMENT OF WORK.

All materials and workmanship to be in accordance with current British Standards and Codes of Practice and comply fully with the Building Regulations.

All existing timbers to be inspected and replaced as necessary.

Electrical Services installations to be carried out in accordance with the Institute of Electrical Engineers specifications and British Standards.

Plumbing installations to be carried out in accordance with the Chartered Institute of Building Services Engineers.

All distributed surfaces to be made good prior to completion and handover of Contract.

leo|horsfield
SURVEYING

BUILDING SURVEYS - PARTY WALL MATTERS
ARCHITECTURE - BUILDING ENGINEERS



RICS



Chartered
Building
Consultancy

9 Clifton Hill - Brighton - East Sussex - BN1 3HQ
tel. : 01273 386 775 - fax : 01273 357 895
web : www.leohorsfieldsurveying.co.uk
mail : info@lhsurveying.co.uk

☒ PLANNING - NOT FOR CONSTRUCTION
☐ BUILDING CONTROL

Project address SEANORMUS
ROPE WALK
LITTEHAMPTON
Client MRS CAMBURN
Title LOCATION & BLOCK PLAN

Format	A3	Scale	1:1250 & 1:500
Date	DEC 2009	Drawn	RH
Drawing No.	LH09-300-100	Rev	

Revision	Date	Drawn	Rev.No
----------	------	-------	--------

DO NOT SCALE FROM THIS DRAWING

All dimensions to be verified on site.
This drawing has been produced for the specific client and project identified below and is not intended for use by any other person or for any other purpose.
This drawing is protected under The Copyright, Designs and Patents Act 1988.