


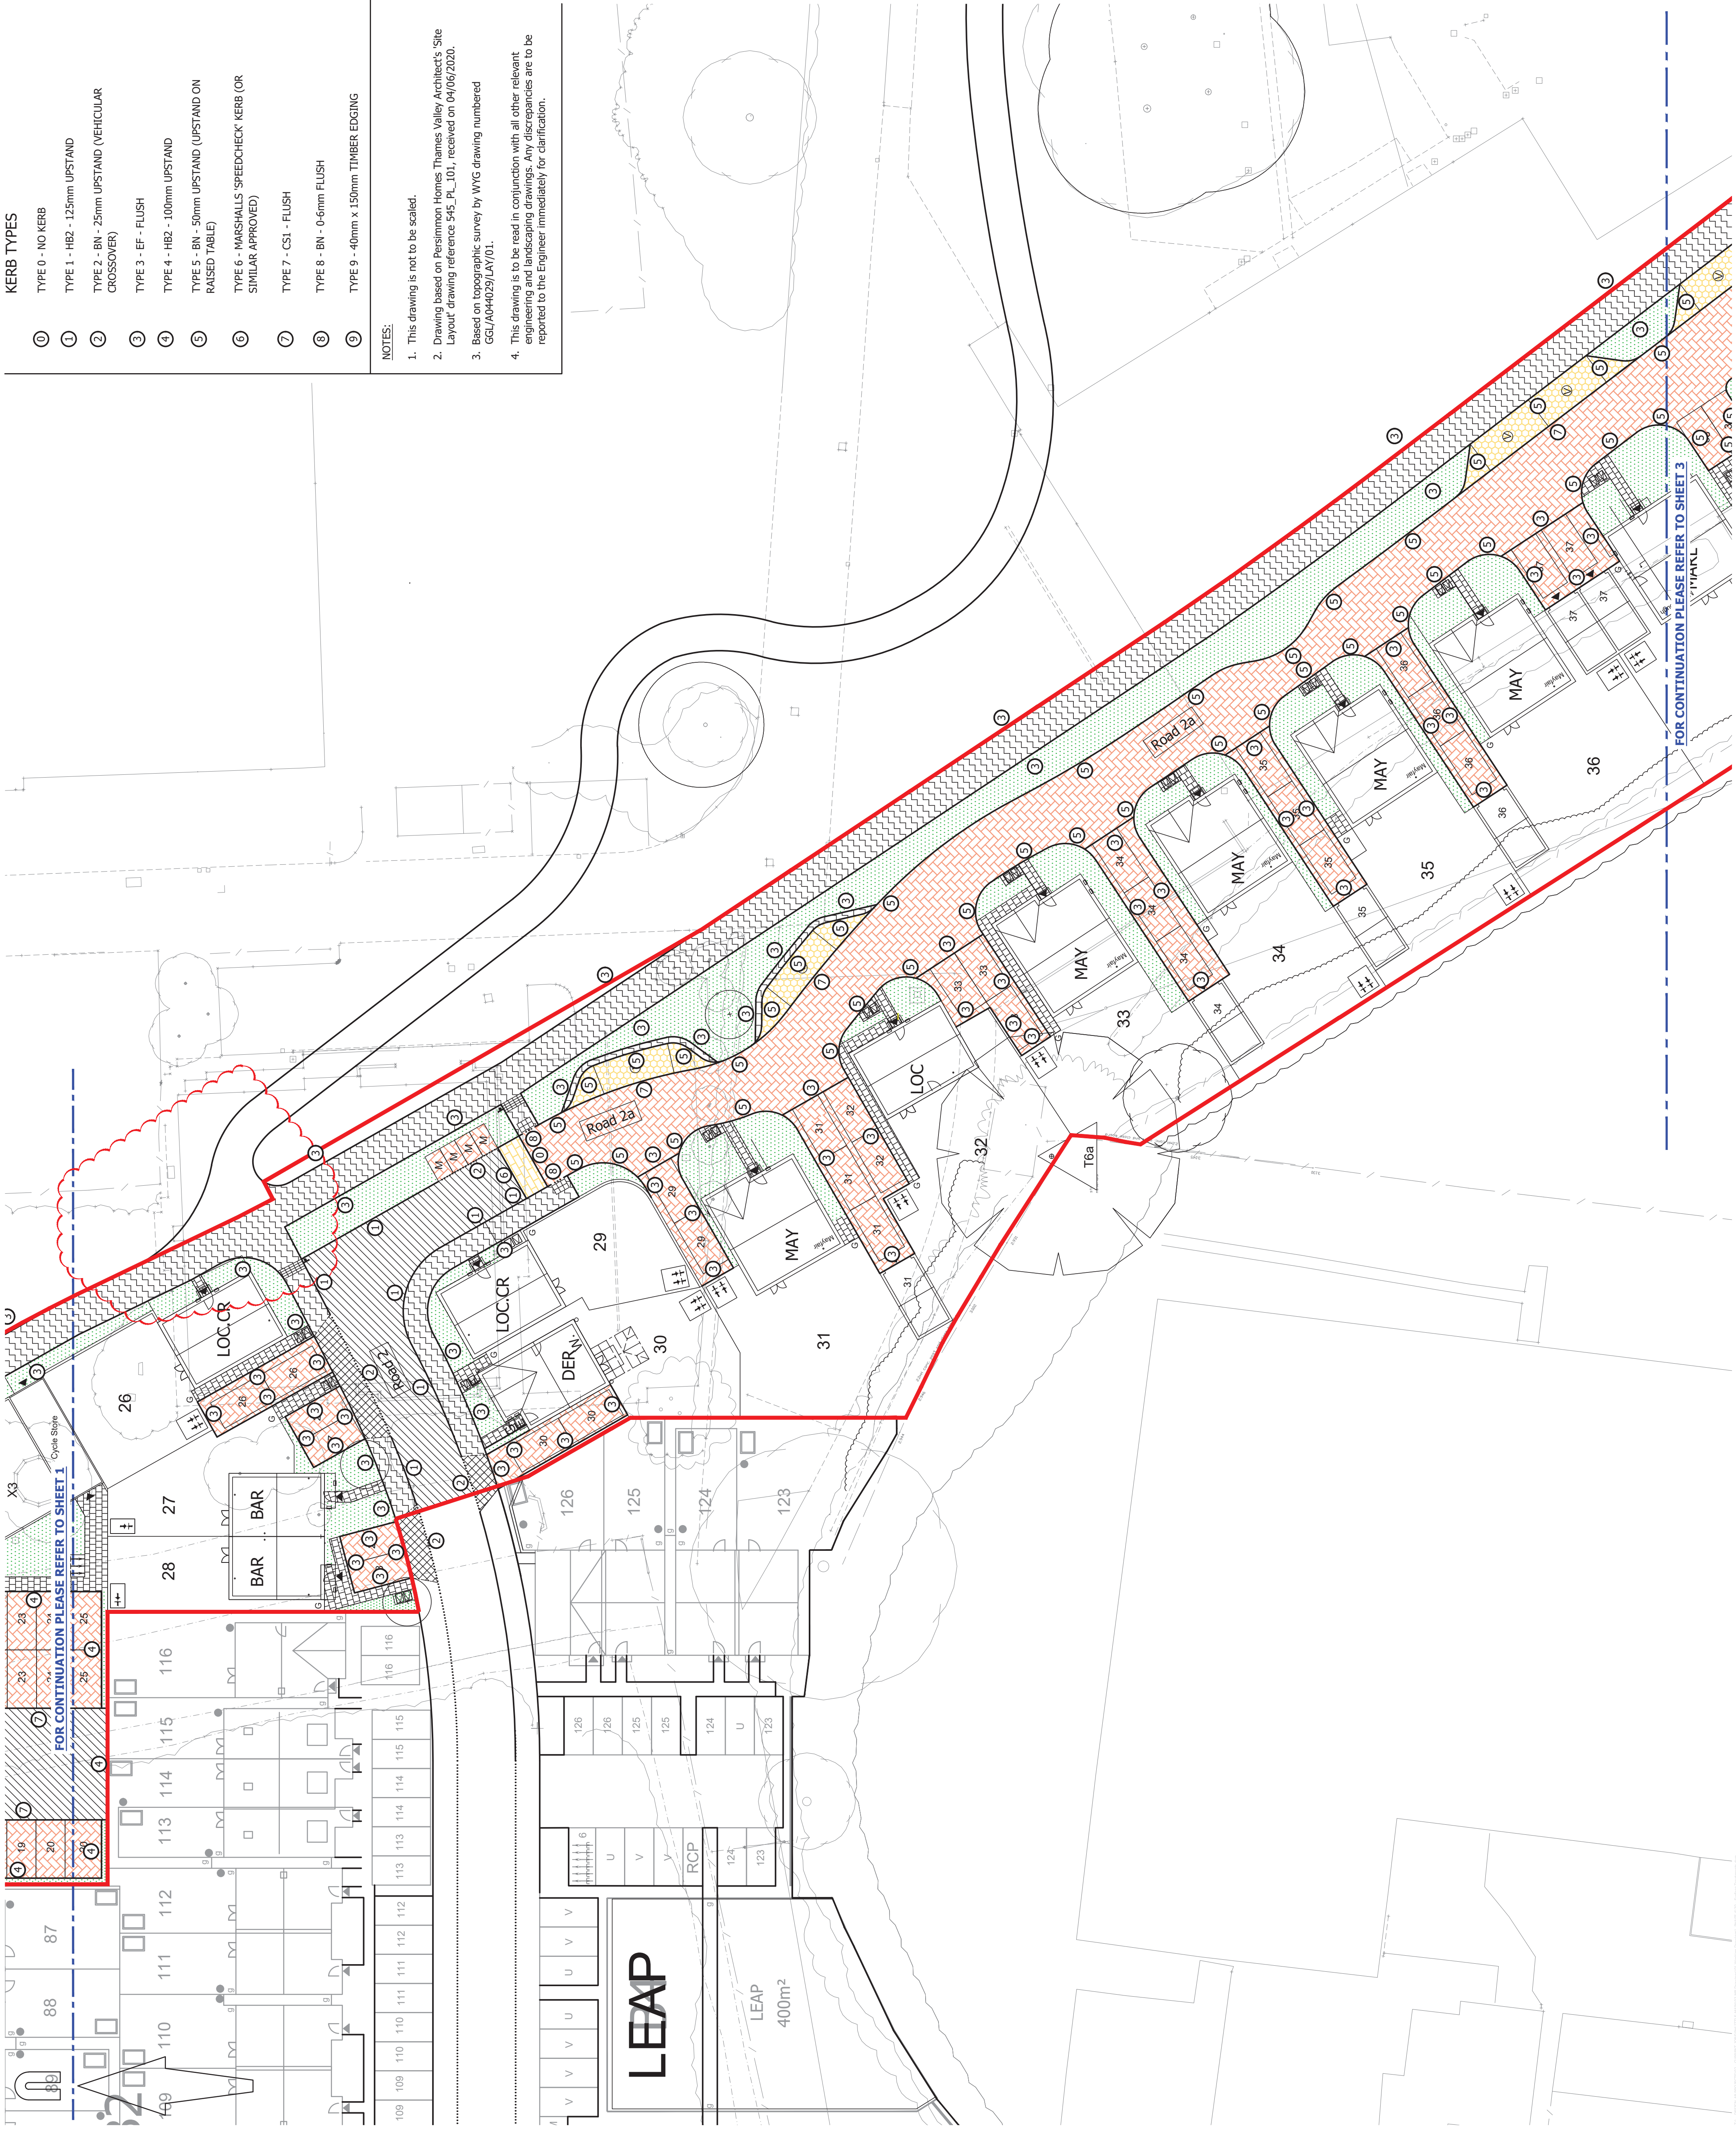

KERB TYPES	
①	TYPE 0 - NO KERB
②	TYPE 1 - HB2 - 125mm UPSTAND
③	TYPE 2 - BN - 25mm UPSTAND (VEHICULAR CROSSOVER)
④	TYPE 3 - EF - FLUSH
⑤	TYPE 4 - HB2 - 100mm UPSTAND
⑥	TYPE 5 - BN - 50mm UPSTAND (UPSTAND ON RAISED TABLE)
⑦	TYPE 6 - MARSHALLS 'SPEEDCHECK' KERB (OR SIMILAR APPROVED)
⑧	TYPE 7 - CS1 - FLUSH
⑨	TYPE 8 - BN - 0.6mm FLUSH
⑩	TYPE 9 - 40mm x 150mm TIMBER EDGING

- NOTES:
1. This drawing is not to be scaled.
 2. Drawing based on Persimmon Homes Thames Valley Architect's 'Site Layout' drawing reference 545_PL_101, received on 04/06/2020.
 3. Based on topographic survey by WYG drawing numbered GGL/A044029/LAY/01.
 4. This drawing is to be read in conjunction with all other relevant engineering and landscaping drawings. Any discrepancies are to be reported to the Engineer immediately for clarification.

© Mayer Brown Limited Copyright. This drawing, information and data appeared in this document ("the information") is the property of Mayer Brown. This document and the information are solely for the use of the authorized recipient and this document and the information are not to be distributed, copied, reproduced, or otherwise used in any form without the prior written consent of Mayer Brown. Mayer Brown makes no representation, warranty or guarantee, and accepts no responsibility to any third party who may use or rely upon the document or the information.

A1 ORIGINAL

© Crown copyright and database rights 2020. Ordnance Survey 100031072.

KEY	
—	EXISTING KERB LINE
—	PROPOSED KERB/EDGING LINE
—	PROPOSED DROPPED KERB
—	PROPOSED TACTILE PAVING
—	PROPOSED CORDUROY PAVING
—	PROPOSED TRAFFIC SIGN AND SIGN POST
—	PROPOSED BITUMEN MACADAM CARRIAGEWAY SURFACING
—	PROPOSED FULL DEPTH LOCAL DISTRIBUTOR RAISED TABLE CONSTRUCTION MAIN AVENUE
—	PROPOSED MARSHALLS BLOCK PAVED CARRIAGEWAY SURFACING (BRINDLE) COLOUR LAID IN HERRINGBONE PATTERN
—	PROPOSED MARSHALLS BLOCK PAVED RAMP (BRINDLE) CONSTRUCTION TYPE 5
—	PROPOSED PERMEABLE PAVING (BRINDLE) COLOUR
—	PROPOSED MARSHALLS BLOCK PAVED SHARED / PRIVATE DRIVE SURFACING (BRACKEN) COLOUR LAID IN HERRINGBONE PATTERN
—	PROPOSED BUFF COLOURED SELF BINDING COMPACTED GRAVEL (BUFF) COLOUR WITH TIMBER EDGING
—	PROPOSED MARSHALLS BUFF COLOURED SLAB PRIVATE FOOTWAY CONSTRUCTION
—	PROPOSED BITUMEN MACADAM FOOTWAY CONSTRUCTION
—	PROPOSED BITUMEN MACADAM FOOTWAY CROSSOVER TYPE 1
—	PROPOSED SOFT LANDSCAPING (REFER TO LANDSCAPE ARCHITECT DRAWINGS)
—	SITE BOUNDARY

FOR INFORMATION
NOT FOR CONSTRUCTION

P7	Footpath in clouded area amended to match revised Architect's layout received on 26/03/2021. (IC)	SF	30/03/21
P6	Drawing updated following Stage 2 ISA comments dated 28/11/2020. Key updated. (IC)	SF	18/12/20
P5	Drawing updated following revised layout. Key Updated. (TC)	SF	02/10/20
P4	Drawing updated following revised layout. (TC)	SF	05/06/20
P3	Drawing updated following revised layout. (TC)	SF	14/04/20
P2	Drawing updated following revised layout. (TC)	SF	06/03/20
P1	Initial Issue. (TC)	SF	04/02/20

rev.	amendment	checked	date
------	-----------	---------	------



mayer brown
Mayer Brown Limited
The Quadrant, 100 Victoria Road, Woking, Surrey GU24 0AR
Telephone 01483 750 508 Fax 01483 750 437
wokingoffice@mayerbrown.co.uk www.mayerbrown.co.uk

client	PERSIMMON HOMES THAMES VALLEY		
project	PHASE 4 LITTLEHAMPTON		
scale	1:250	drawn by	TC
date	FEBRUARY 2020	checked by	SF
title	SURFACE TREATMENTS DRAWING (SHEET 2 OF 3)		
drawing number	P7		