

A1 ORIGINAL

© Crown copyright and database rights 2020. Ordnance Survey 0100031673.

KEY


EXISTING GROUND PROFILE

PROPOSED ROAD PROFILE


RED LINE BOUNDARY

NOTES:


1. This drawing is to be read in conjunction with MBL 'Proposed Road Chainages Drawing' ref. PHLITTLEP4-50-1.

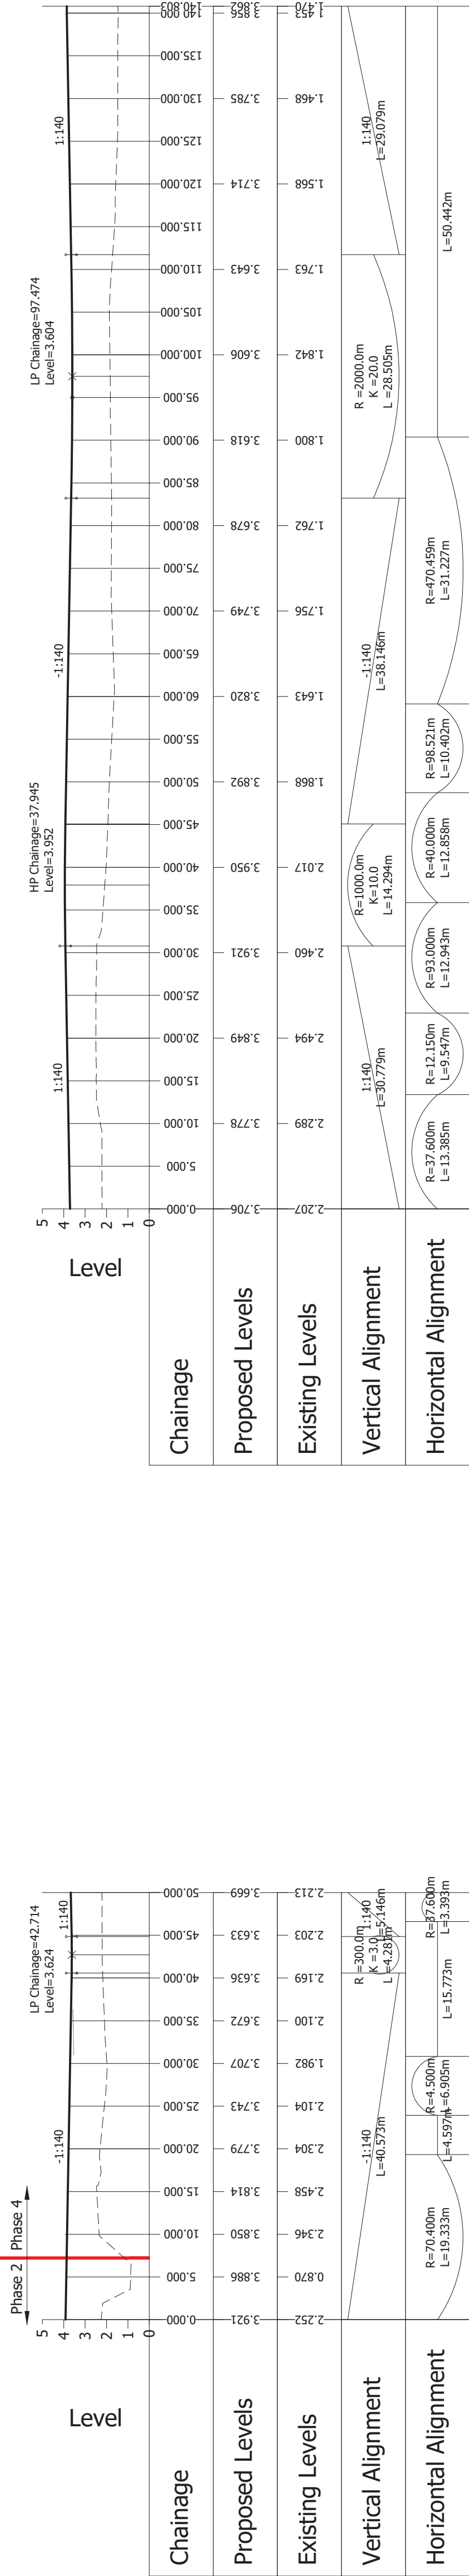


LONGITUDINAL SECTION ALONG ROAD 2

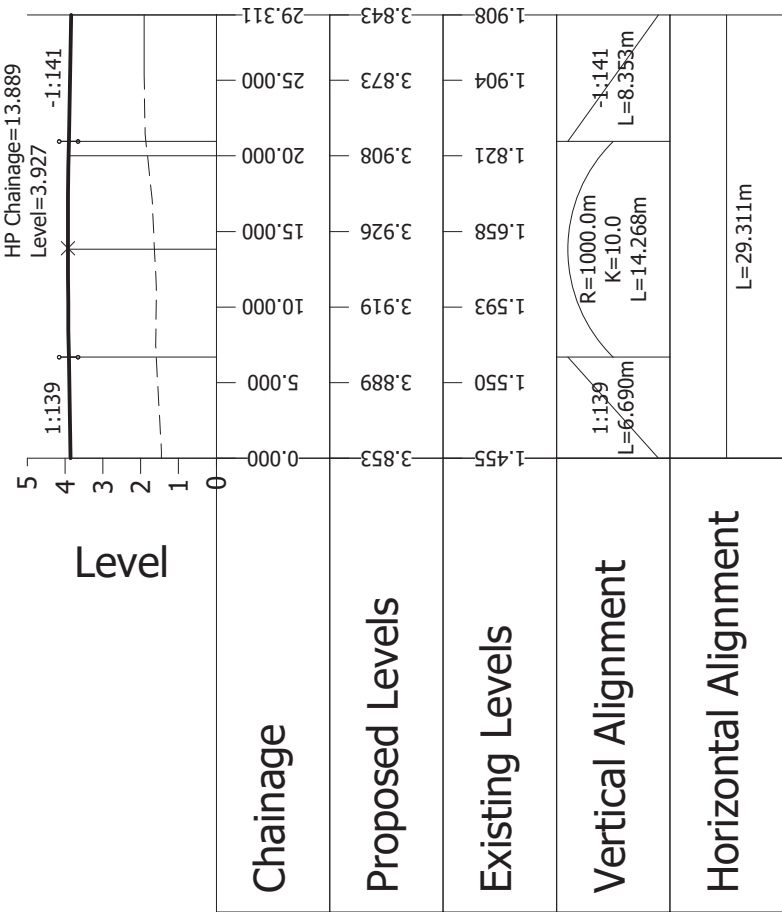


LONGITUDINAL SECTION ALONG ROAD 2b

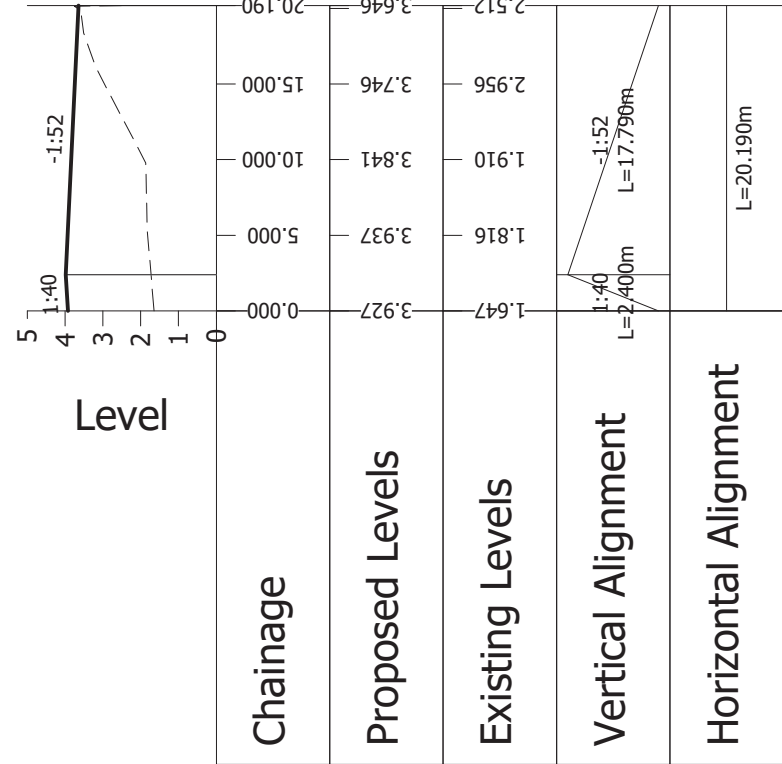


LONGITUDINAL SECTION ALONG ROAD 2c

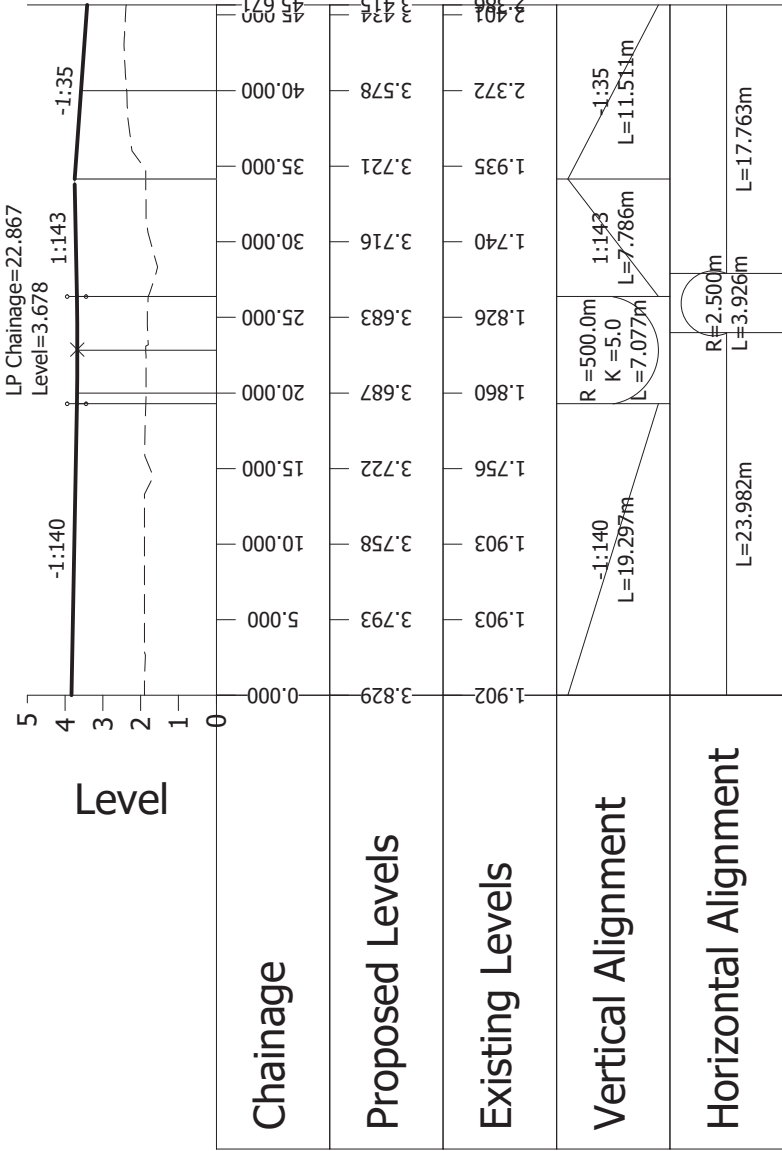

LONGITUDINAL SECTION ALONG ROAD 2d

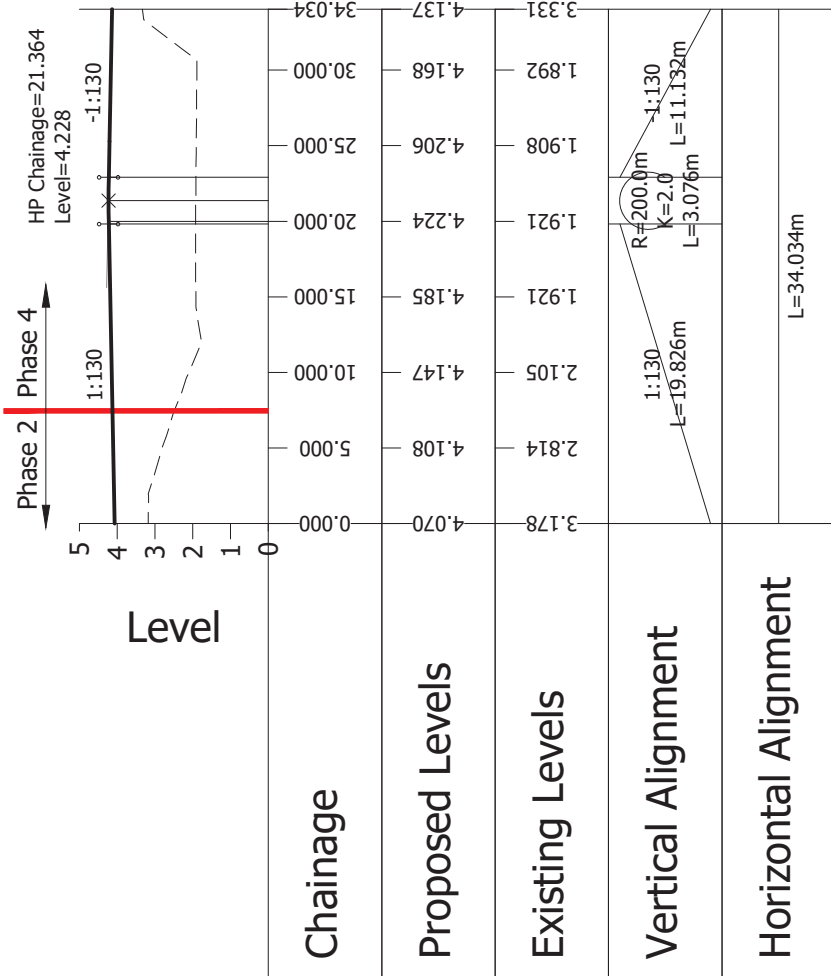

LONGITUDINAL SECTION ALONG ROAD 6

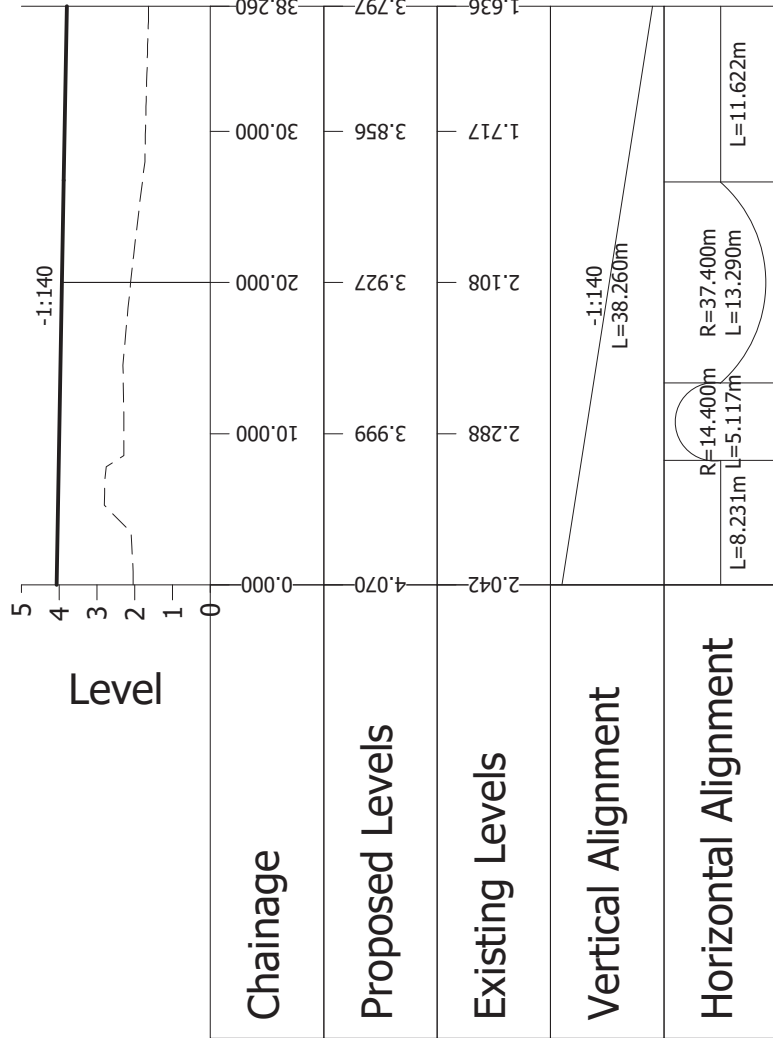

LONGITUDINAL SECTION ALONG ROAD 6a



Mayer Brown Limited
Lion House, Oriental Road, Woking, Surrey GU22 8AR
Telephone 01483 750 508 Fax 01483 750 437
wokingoffice@mayerbrown.co.uk www.mayerbrown.co.uk

client	PERSIMMON HOMES THAMES VALLEY		
project	PHASE 4 LITTLEHAMPTON		
scale	H=1:500, V=200	drawn by	TC
date	JUNE 2020	checked by	SF
file	cad file		50-51.DWG

PROPOSED ROAD LONGITUDINAL SECTIONS

Mayer Brown Limited	jobcode	suitability	revision
		-	P1
drawing number			

PHLITTLE P4-51-1