




* WINDOWS MARKED ARE
TO BE REPLACED

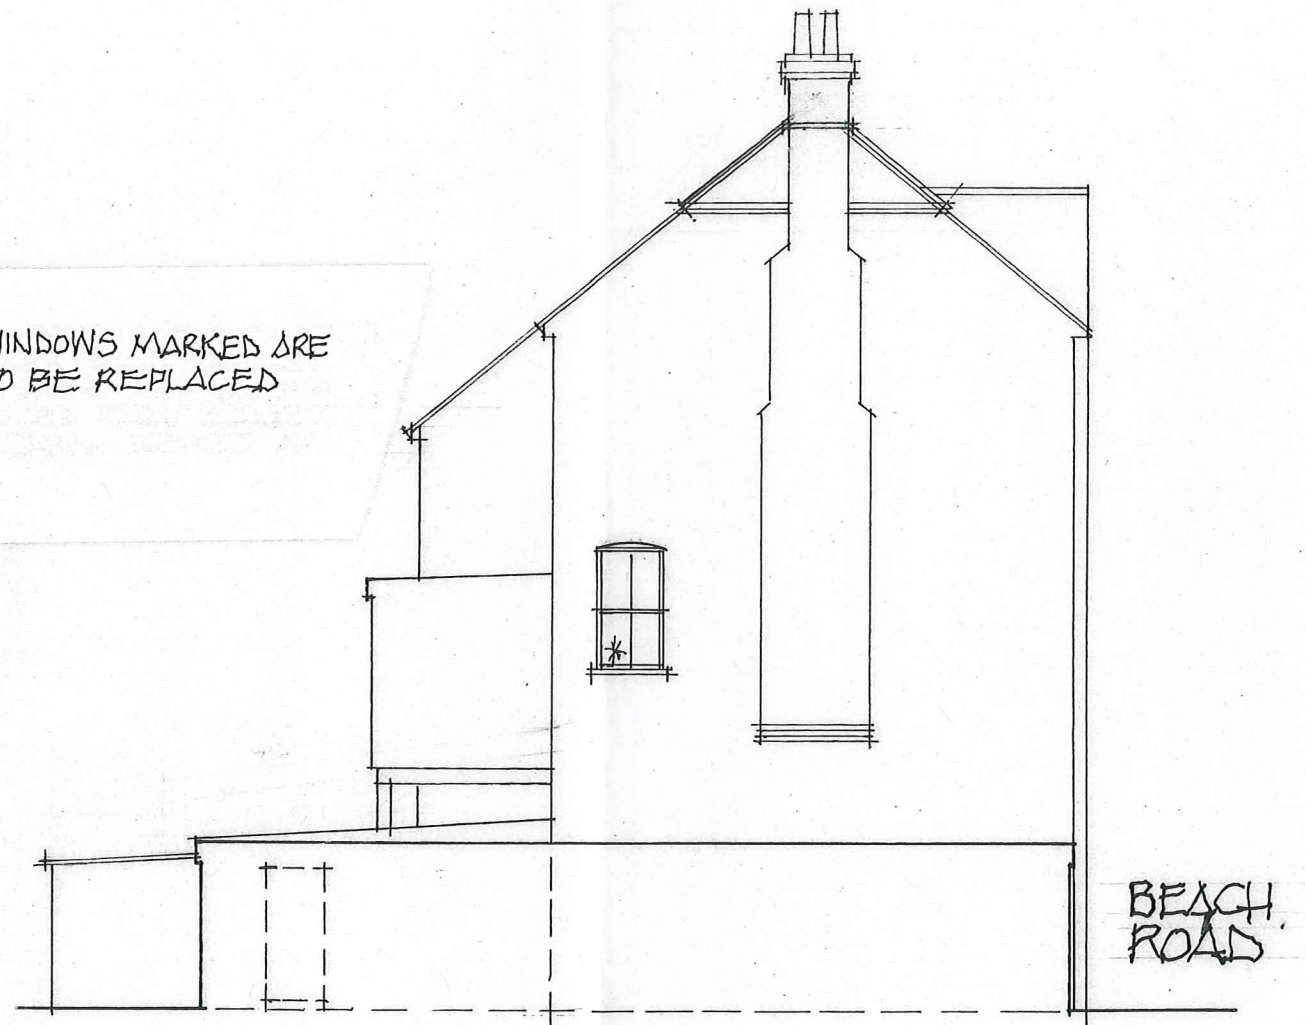

WEST [BACK] ELEVATION - AS EXISTING

SOUTH ELEVATION - AS EXISTING

REAR LU/38/18/PL

SOUTH + WEST ELEVATIONS AS EXISTING
2-6 BEACH ROAD . LITTLEHAMPTON . SUSSEX
GRAHAM NIDOLLS LTD. BUILDING DESIGN + TECHNOLOGY TEL/07990 522709

SCALE / 1:100 @ A3
DATE / 19.07.2017
DWG. No / 030417 / SY.07