



- Notes
1. This drawing is the copyright of MH Architects Ltd
 2. Do not scale this drawing except for Local Authority planning purposes
 3. All dimensions must be checked on site by the contractor prior to commencement of the works.

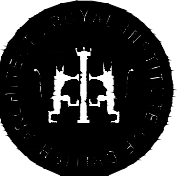

Rev.	Revision	By	Date	Check	Date
------	----------	----	------	-------	------

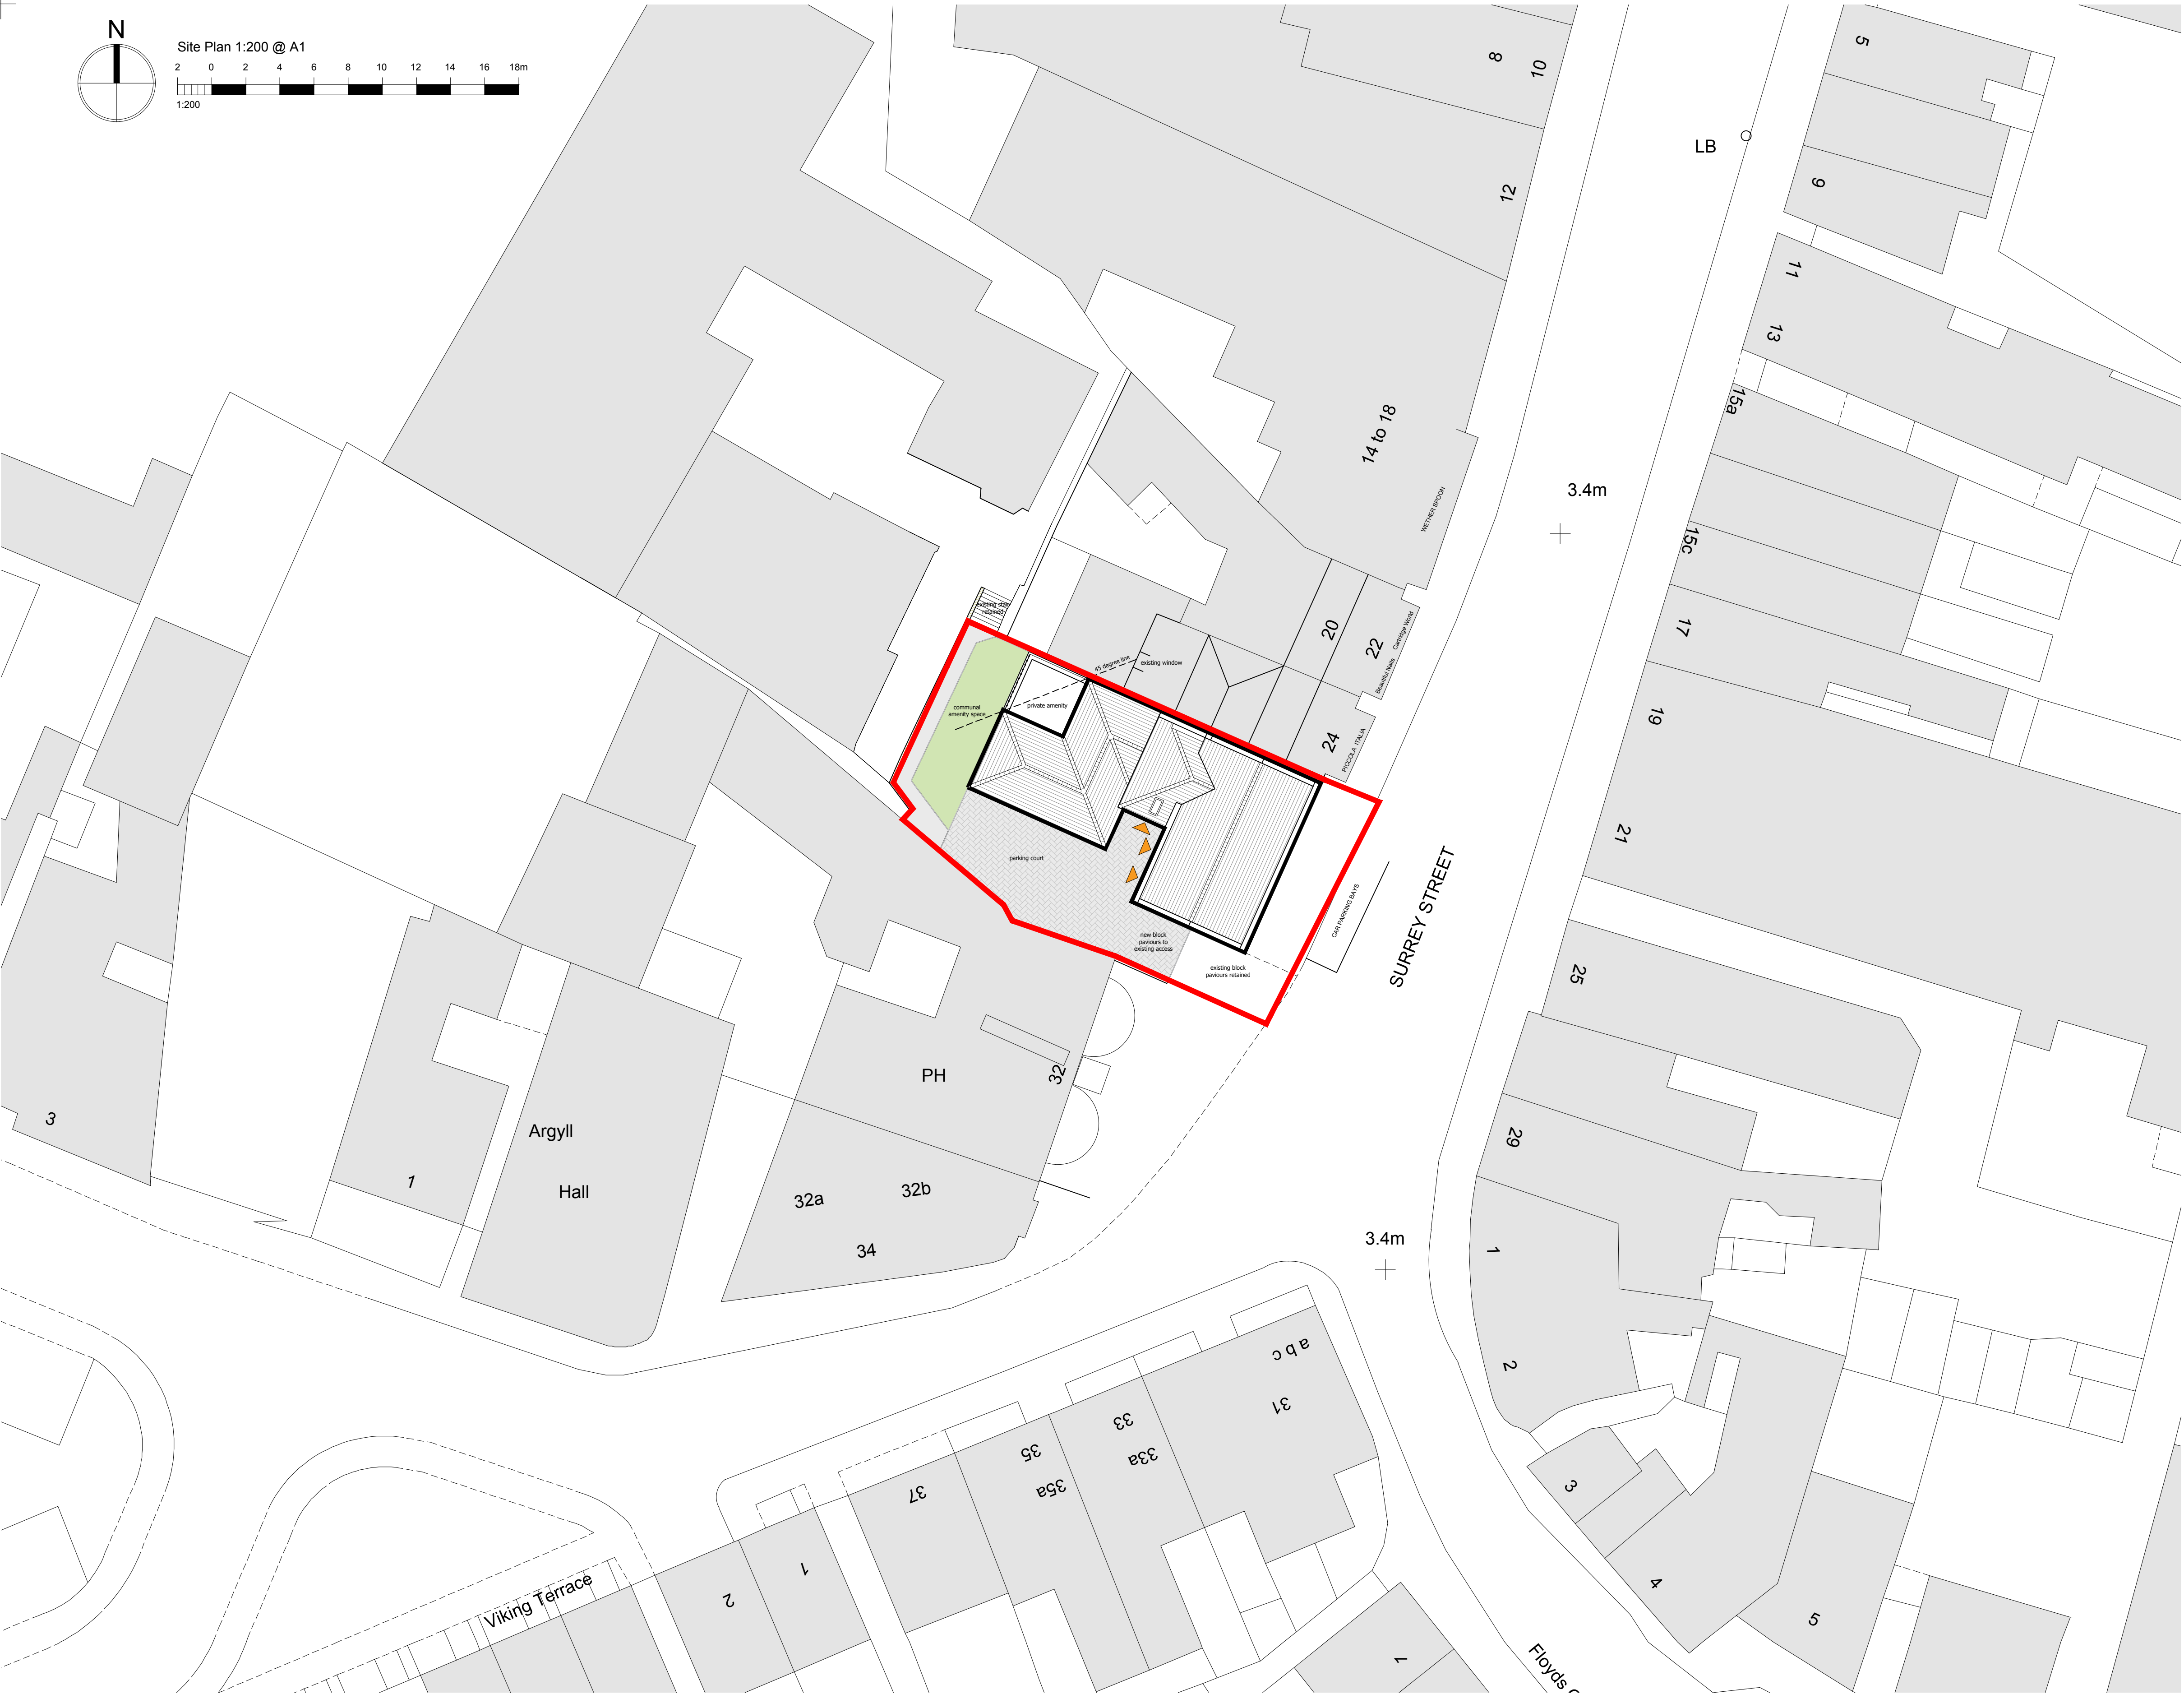

Client



Job title
Development At
26/28 Surrey Street
Littlehampton, BN17 5BG

Drawing title
Proposed Site

Drawn	Date	Checked	Date	Scale at A1
JK	Sep 17	CJP	Sep 17	1:200
Job N°	15-122	Drawing N°	003	Rev. P3

Status

PLANNING APPLICATION

Ground Floor / Environmental Building
Southern Gate | Chichester
West Sussex | PO19 8EZ
t. 01243 774748
e. admin@mharchitects.co.uk
www.mharchitects.co.uk
Limited Company
Registered in England No.0944339

