


- Notes
1. This drawing is the copyright of MH Architects Ltd
 2. Do not scale this drawing except for Local Authority planning purposes
 3. All dimensions must be checked on site by the contractor prior to commencement of the works.

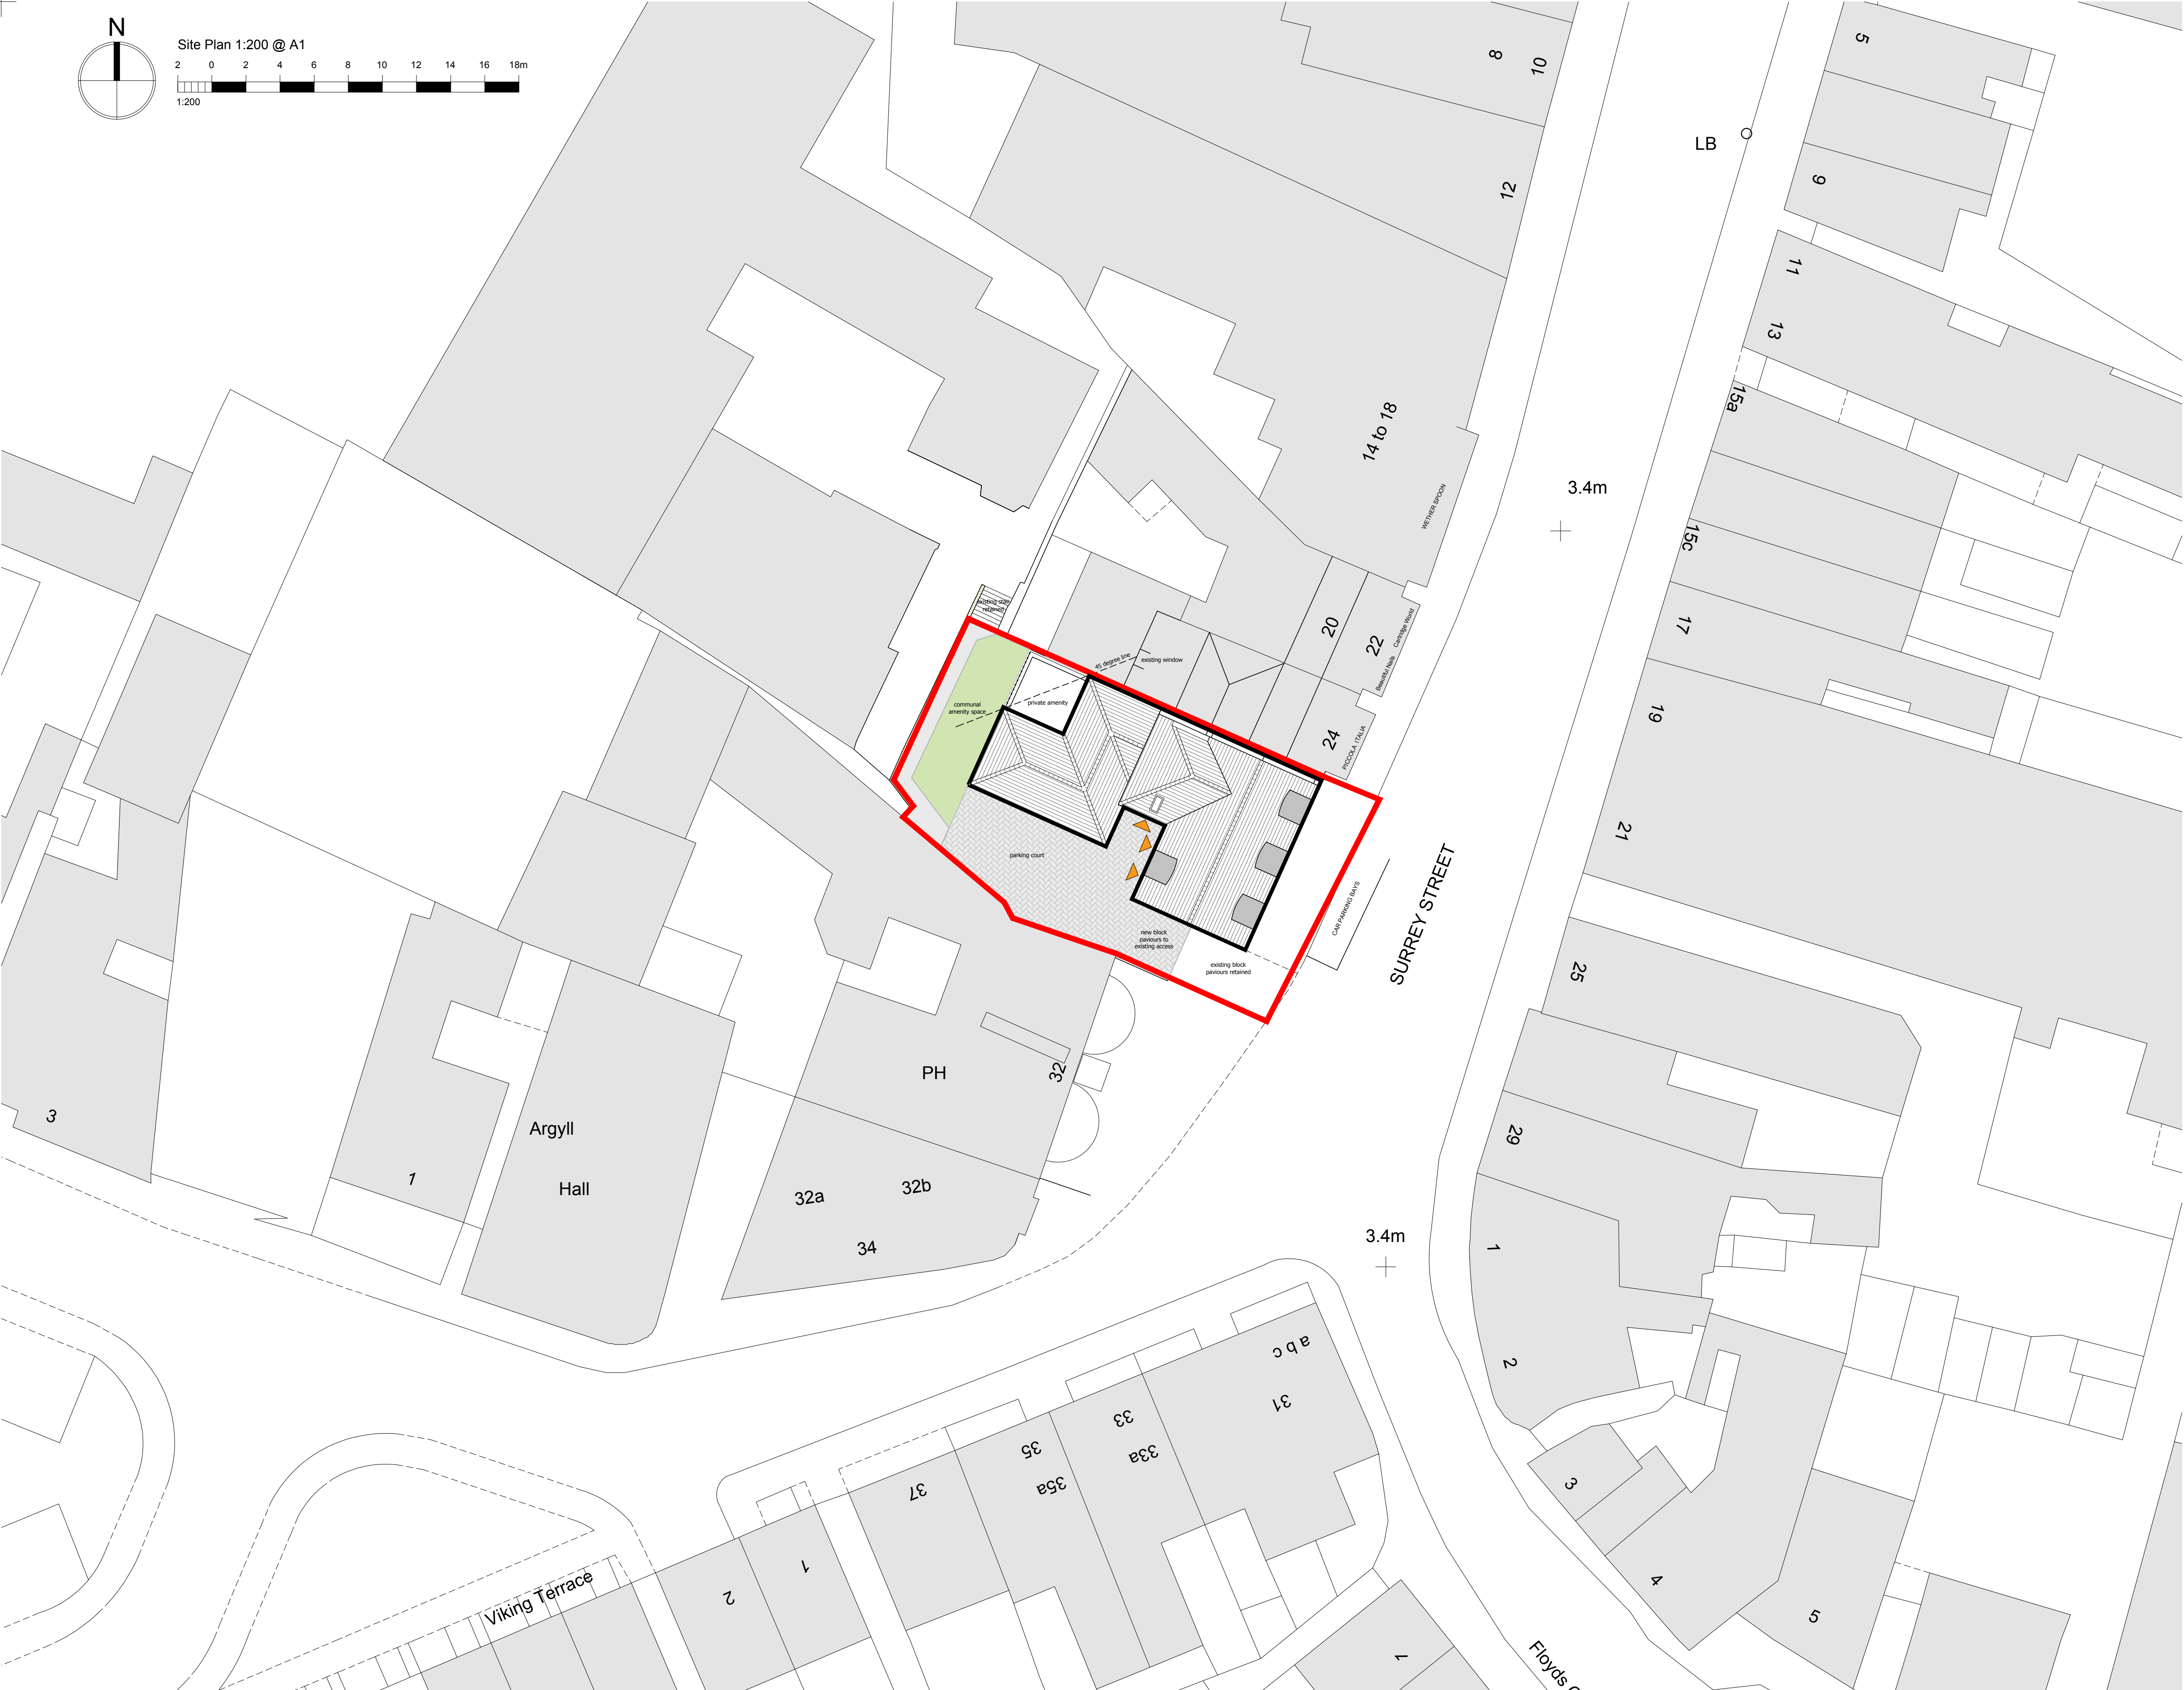

Rev.	Revision	By	Date	Check	Date
------	----------	----	------	-------	------



Client					
Hyde					
Job title					
Development At 26/28 Surrey Street Littlehampton, BN17 5BG					
Drawing title					
Proposed Site					
Drawn	Date	Checked	Date	Scale at A1	
JK	Sep 17	CJP	Sep 17	1:200	
Job N°	Drawing N°		Rev.		
15-122	003		P4		

PLANNING APPLICATION

Ground Floor / 6th Centennial Building
Southern Gate | Chichester
West Sussex | PO19 8EZ

T: 01243 774748
E: admin@mharchitects.co.uk
www.mharchitects.co.uk

Limited Company
Registered in England No. 1094023

